http://www.adultpdf.com
Created by TIFF To PDF trial version, to remove this mark, please register this software.

McPHERSON BOARD OF PUBLIC UTILITIES

McPHERSON CO., KANSAS

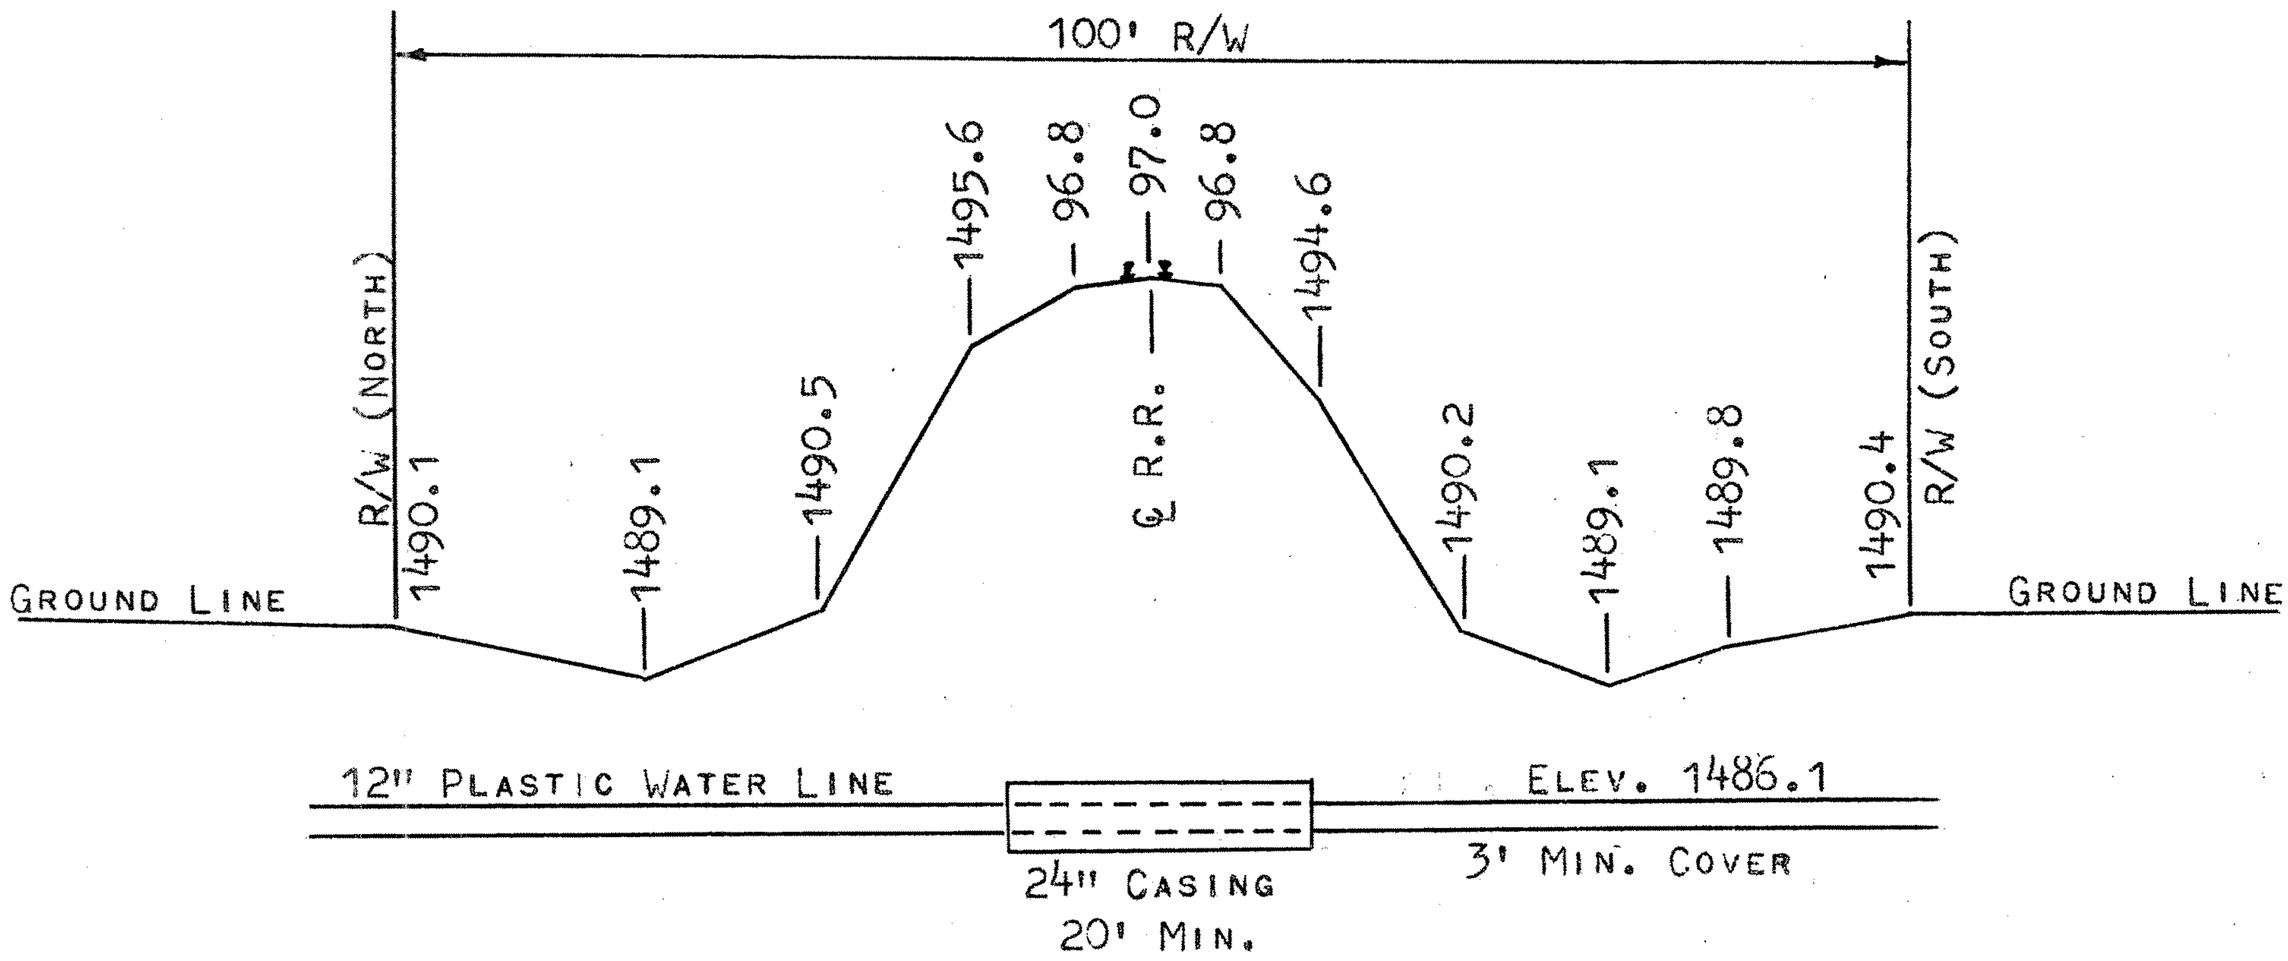

ELEVATIONS

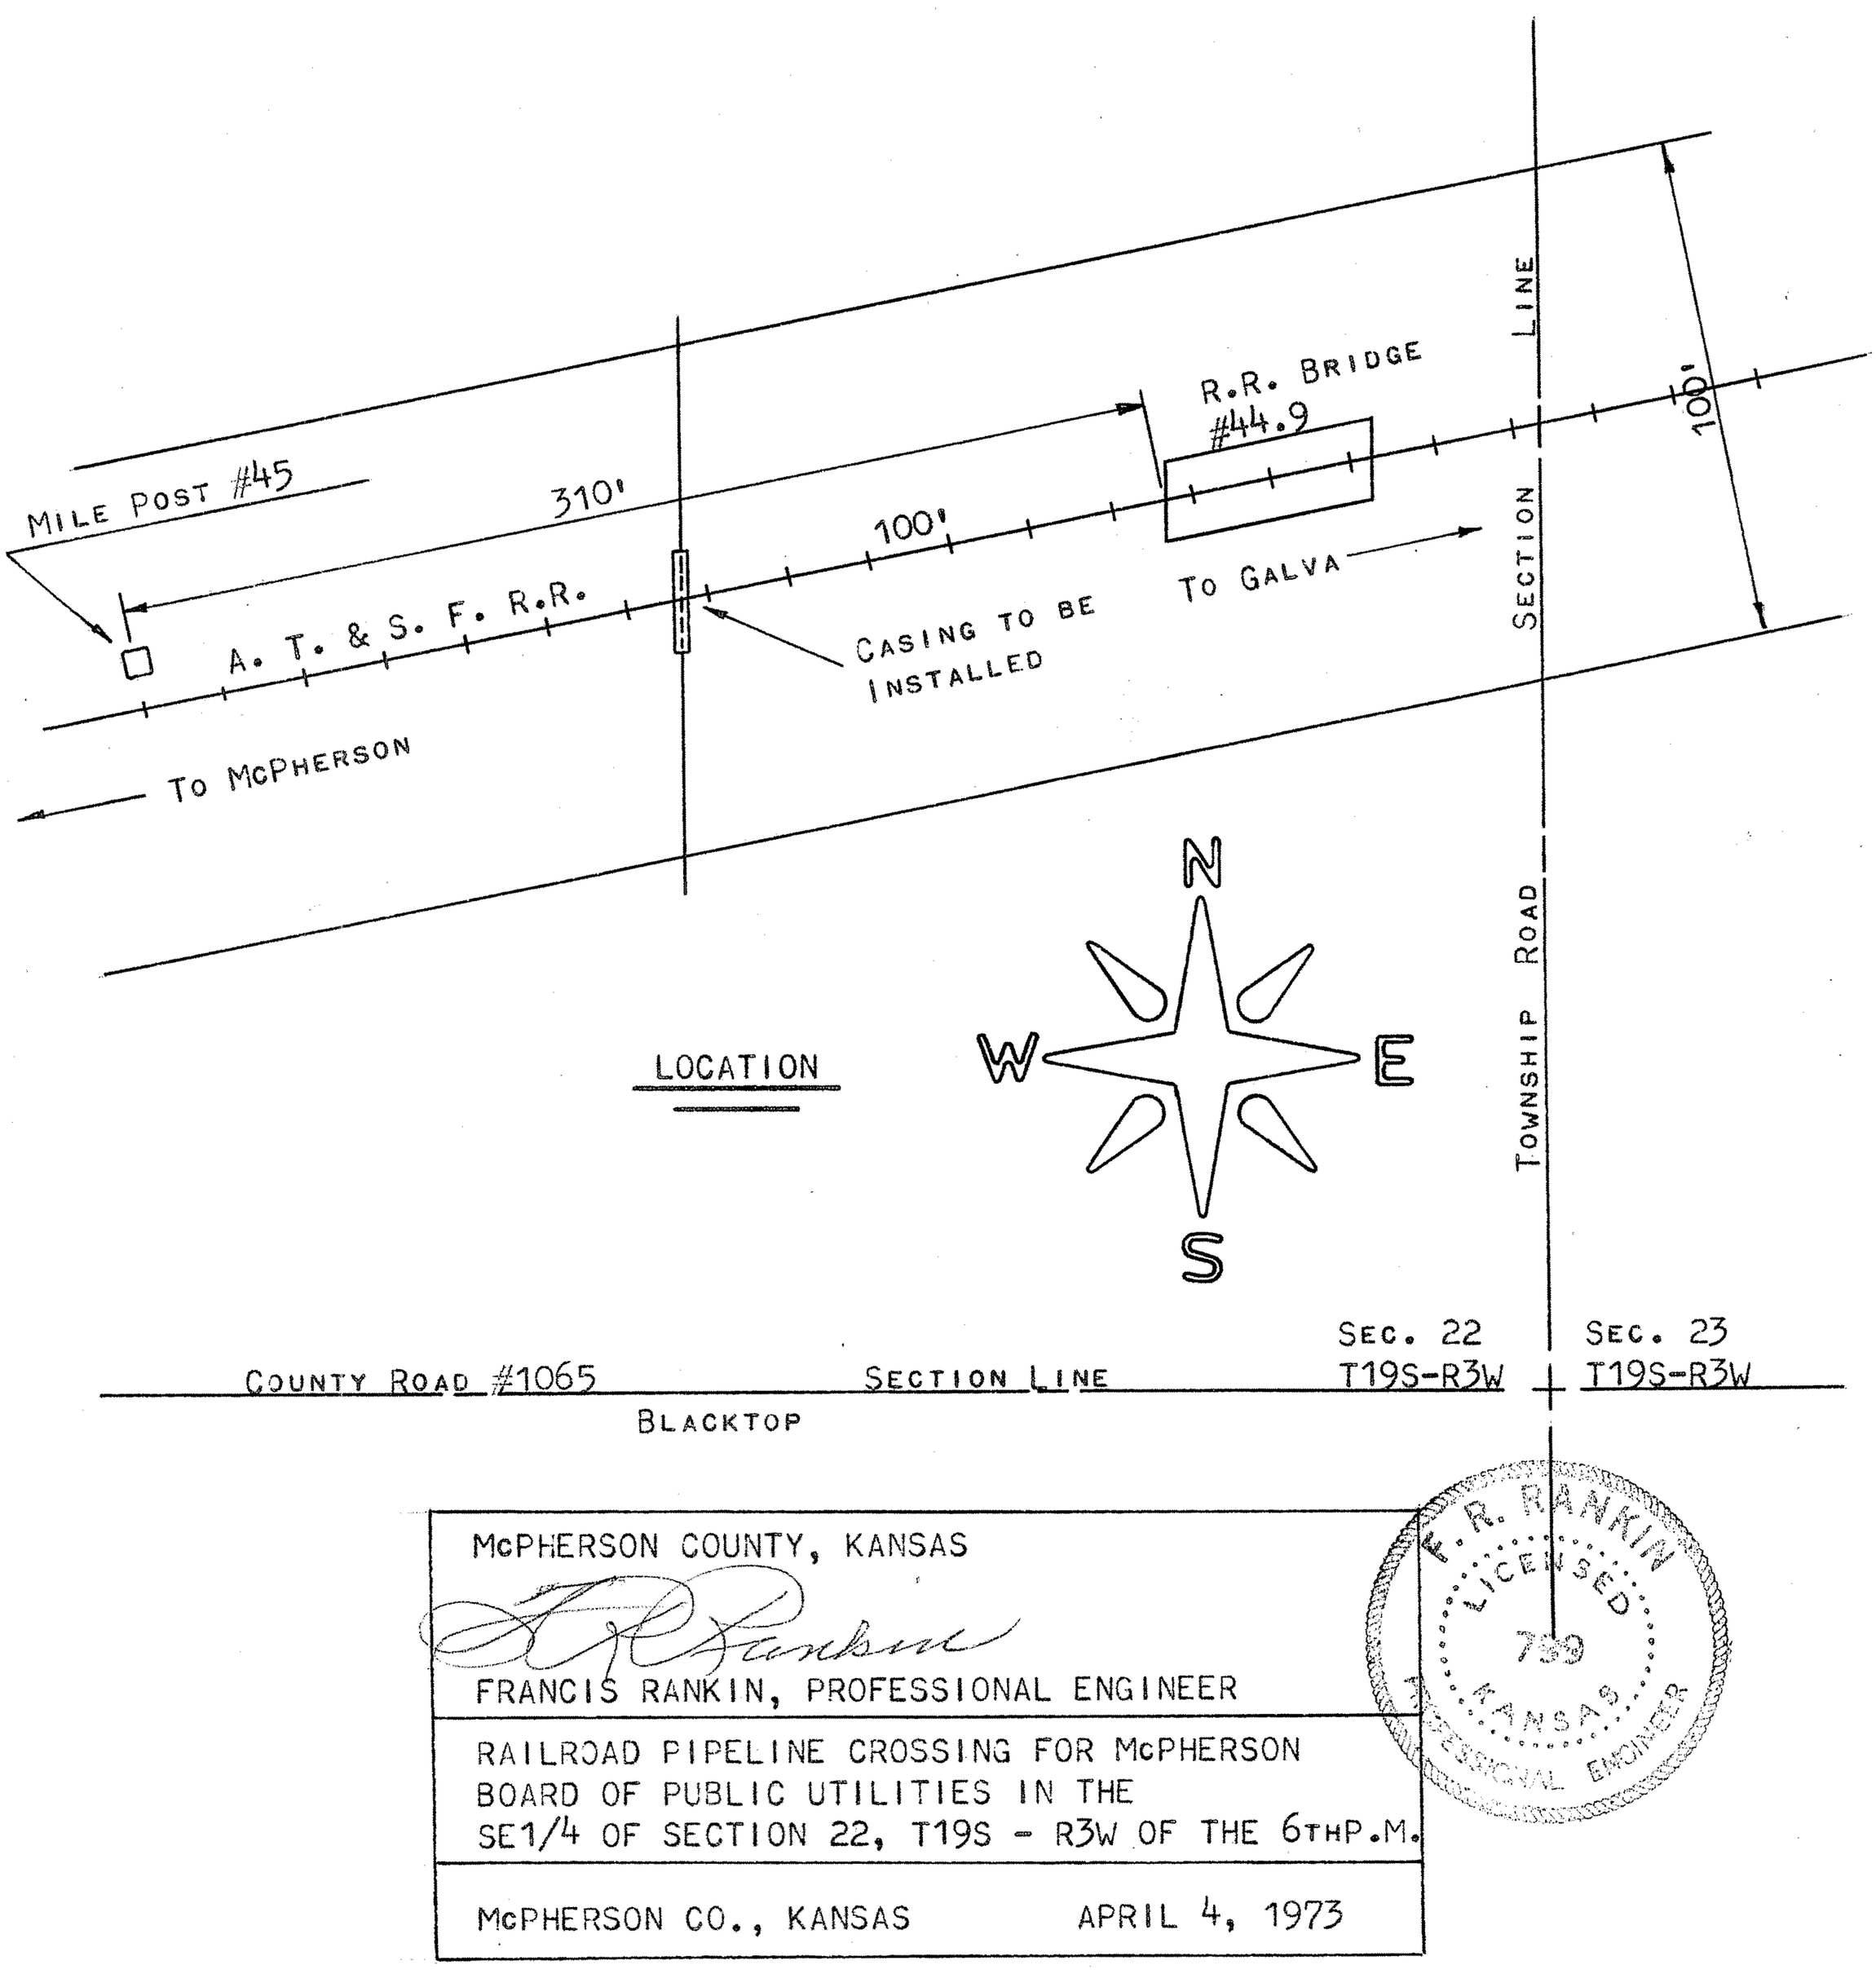

LOCATION

McPHERSON COUNTY, KANSAS

FRANCIS RANKIN, PROFESSIONAL ENGINEER

F. R. RANKIN LICENSED 759 KANSAS PROFESSIONAL ENGINEER

RAILROAD PIPELINE CROSSING FOR McPHERSON BOARD OF PUBLIC UTILITIES IN THE SE1/4 OF SECTION 22, T19S - R3W OF THE 6THP.M.

McPHERSON CO., KANSAS APRIL 4, 1973

MICROFILM