http://www.adultpdf.com
Created by TIFF To PDF trial version, to remove this mark, please register this software.

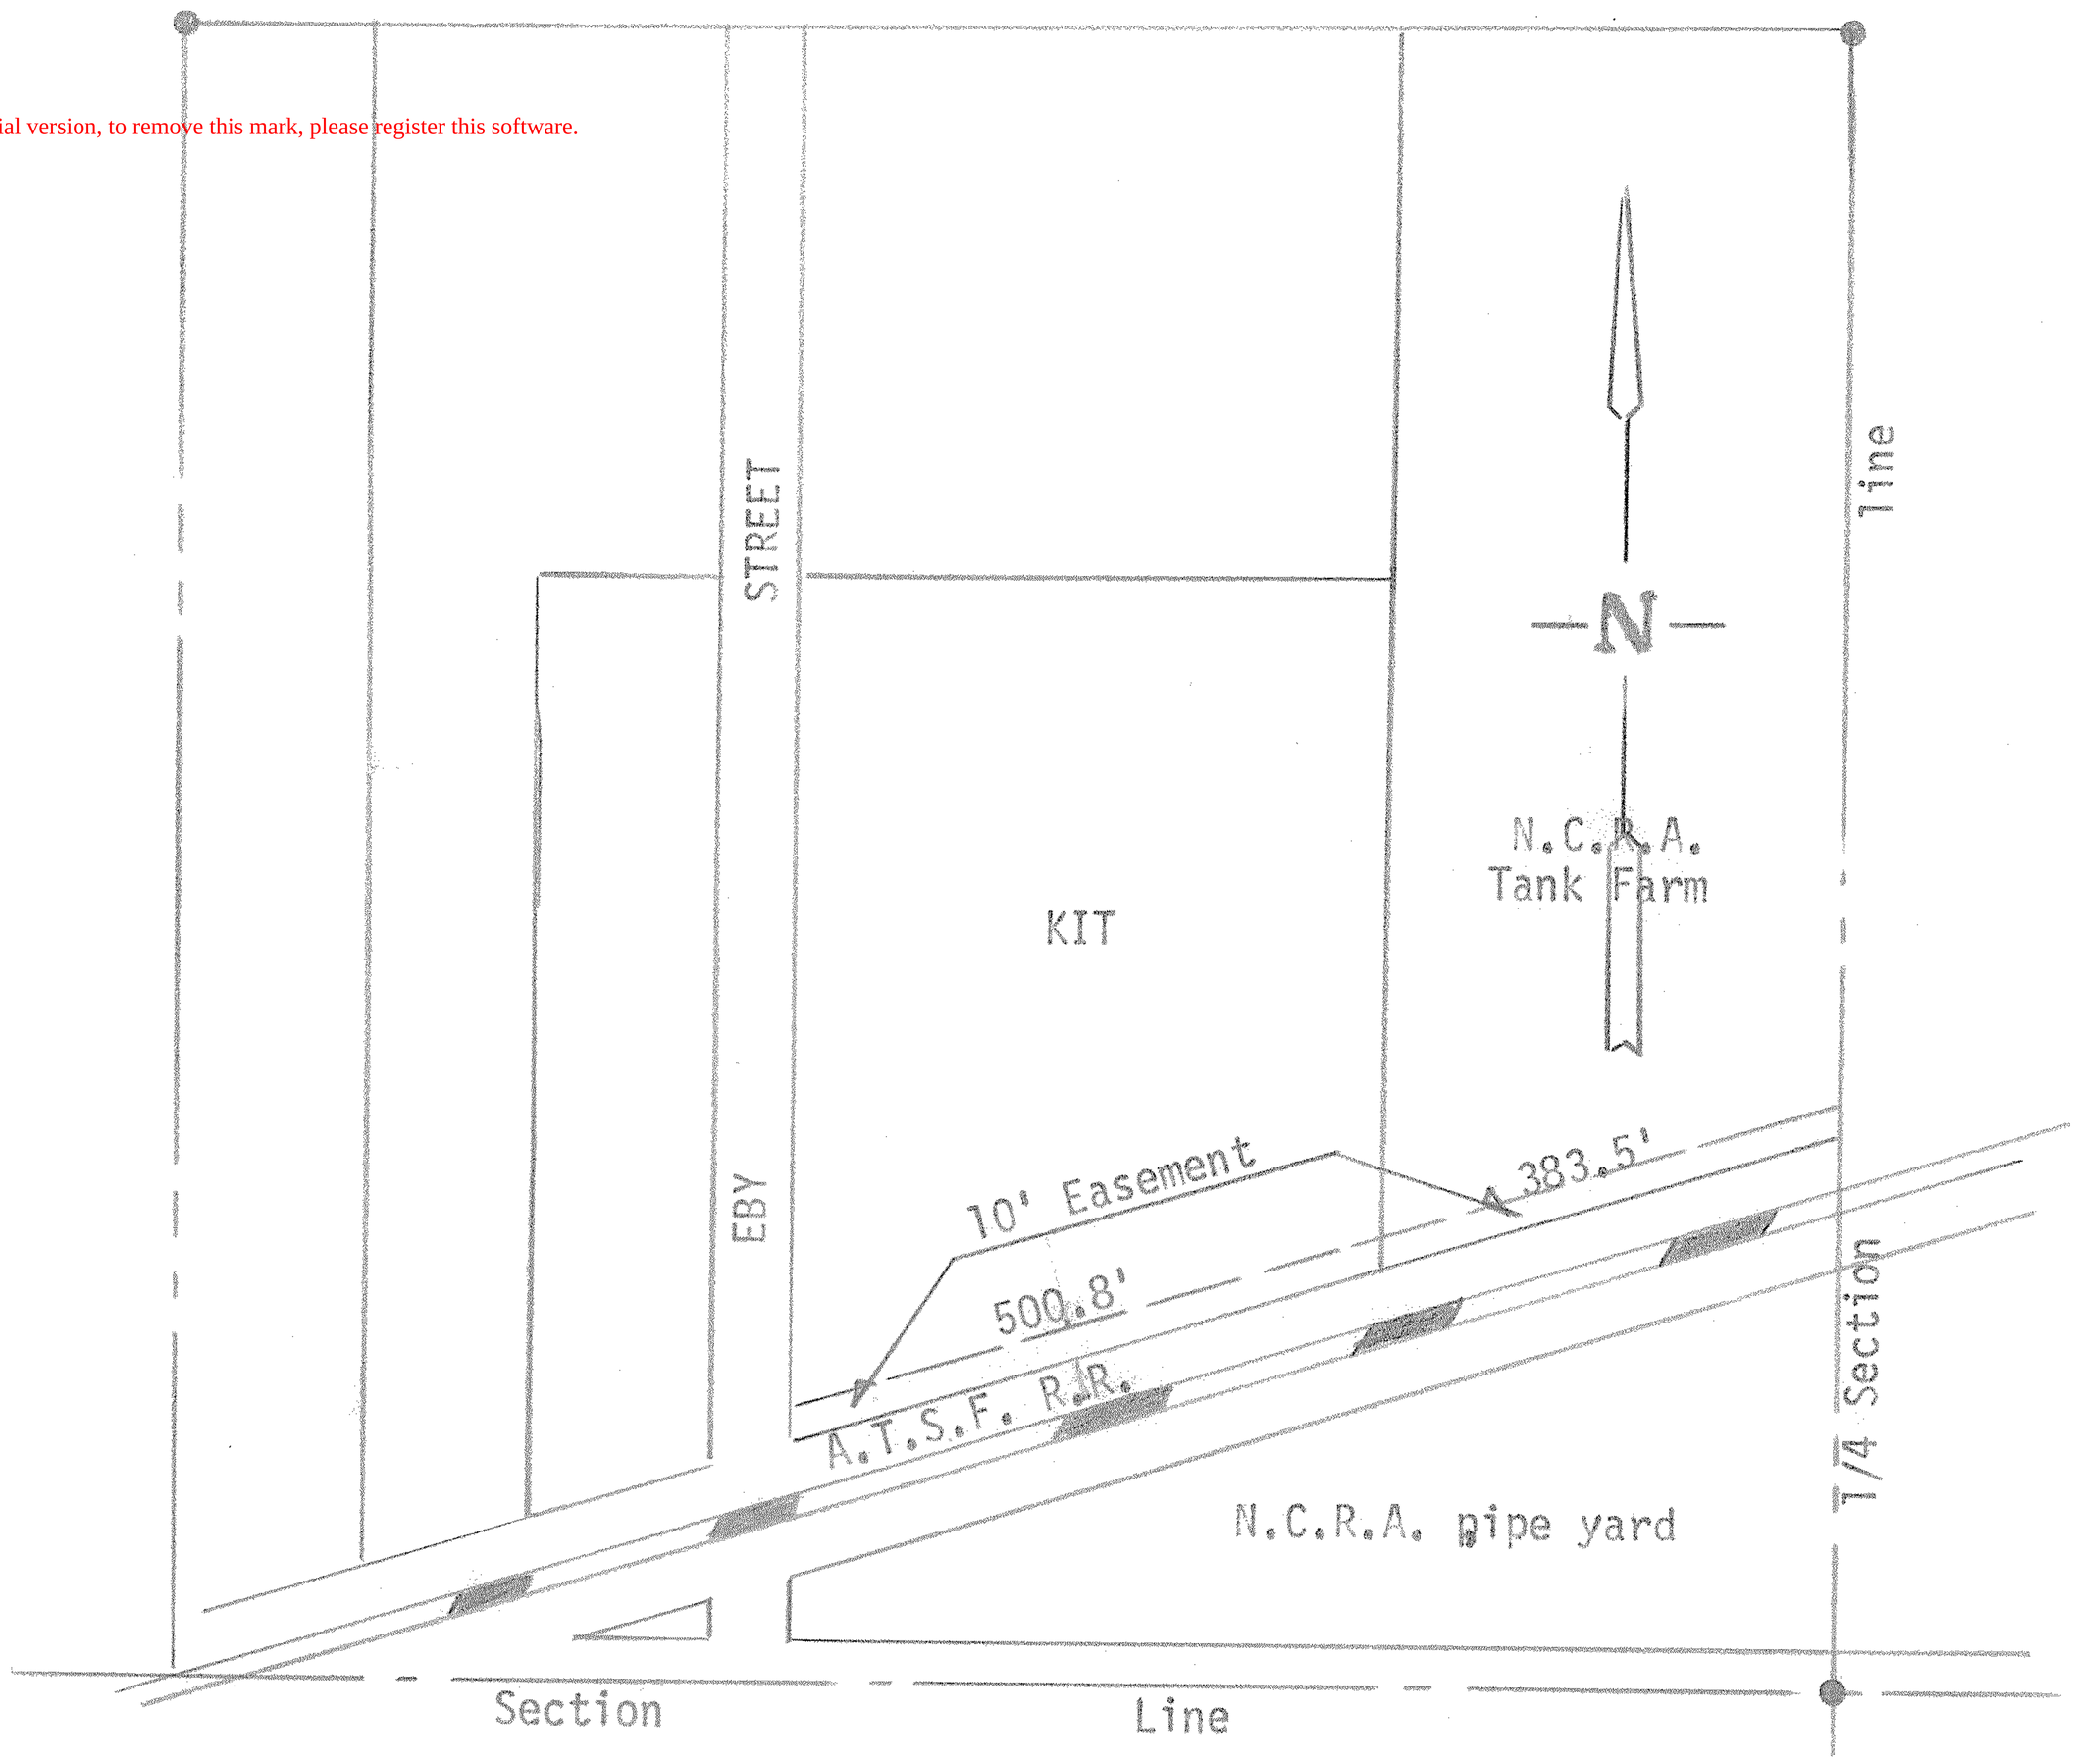


Kit Mfg.
10 feet easement in the SE1/4, SW1/4 Section 22 T19S, R3W of the 6th P.M. being a strip of land 10 feet wide and 500.8 feet long adjacent to and abutting the North right-of-way of the A.T.&S.F. R.R. beginning where the said right-of-way intersects the East line of Eby street, thence Northeasterly along said right-of-way 500.8 feet more or less. The land herein described contains 0.11 acres

N.C.R.A.
10 foot easement in the SE1/4, SW1/4 Section 22 T19S, R3W of the 6th. P.M. being a strip of land 10 feet wide and 383.5 feet long adjacent to and abutting the North right-of-way of the A.T.&S.F. R.R. beginning where said railroad right-of-way intersects the East line of said SE1/4, SW1/4 thence Southwesterly 383.5' more or less. The land herein described contains 0.09 acres.

MICROFILM