http://www.adultpdf.com
Created by TIFF To PDF trial version, to remove this mark, please register this software.

SICKMON-KLASSEN
LAND SURVEYORS

PHONE (316) 663-7401 - P. O. BOX 1691
611 EAST 4TH AVE.
HUTCHINSON, KANSAS 67501

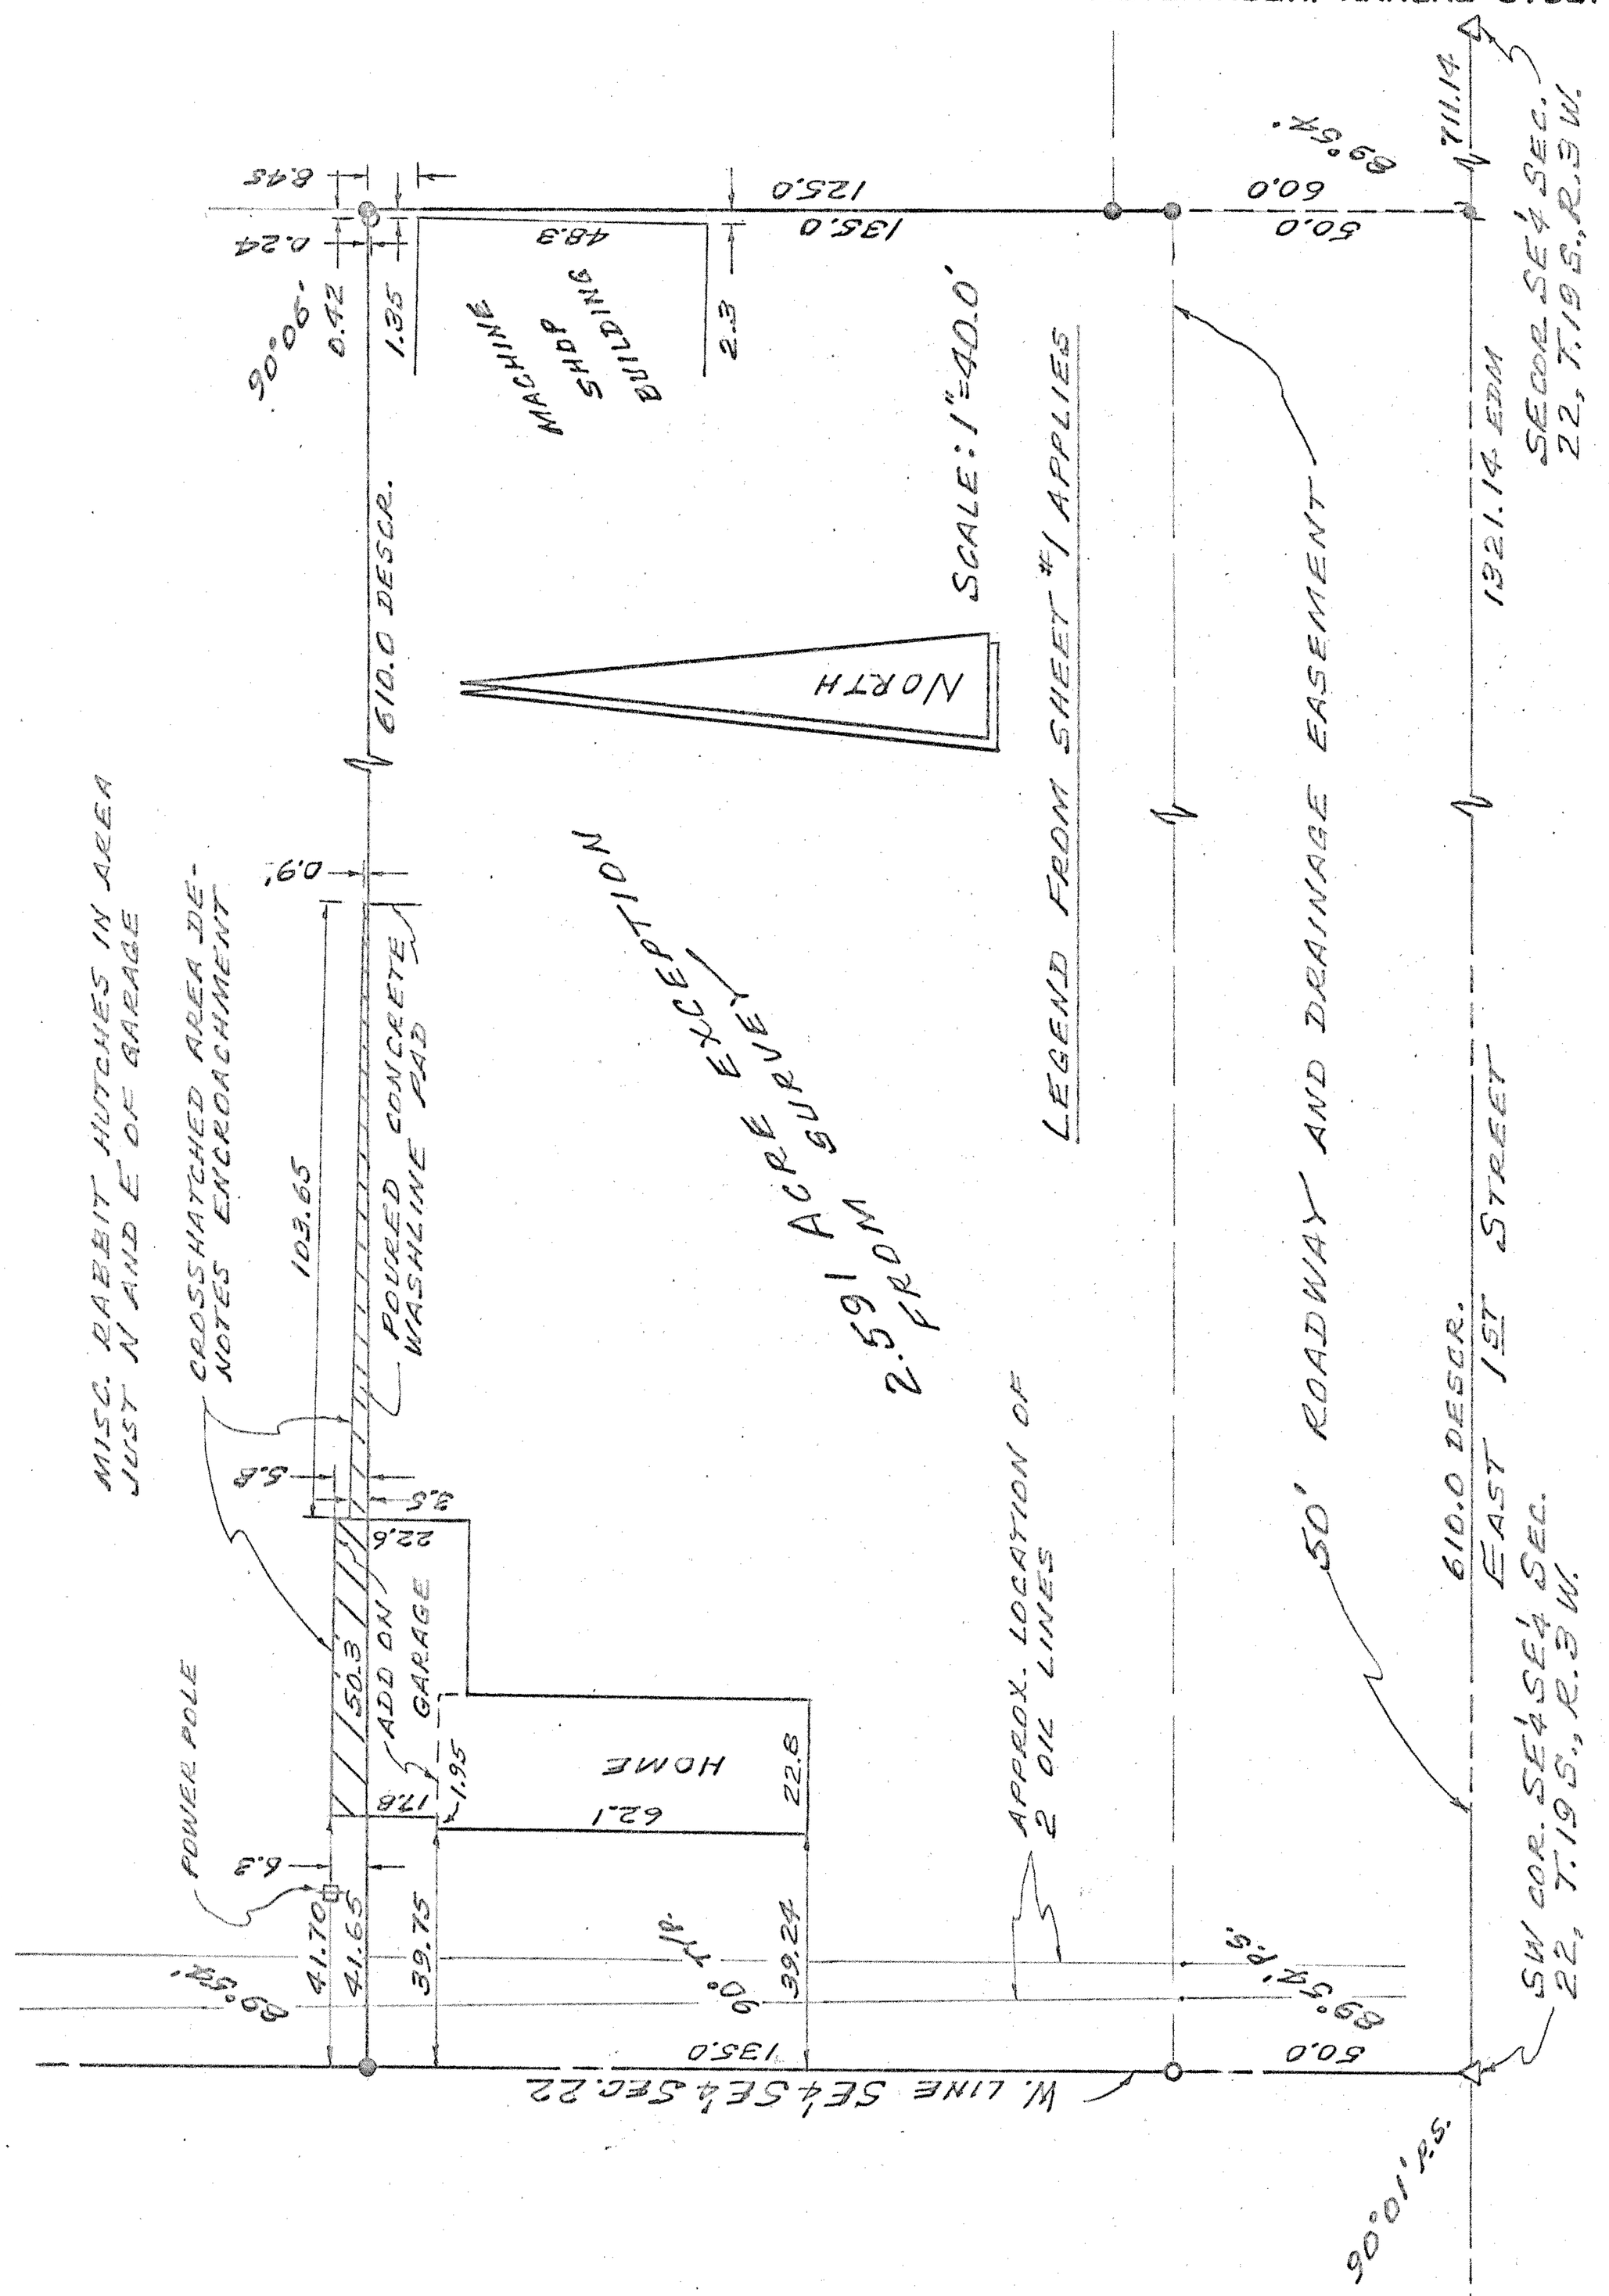

I hereby certify that the above is a true and correct plat of a survey made of the property described herein, AND OF SOME OF THE IMPROVEMENTS LOCATED THEREON.

WILLIAM H. KLASSEN REGISTERED KANSAS LAND SURVEYOR

William H. Klassen
Registered Kansas Land Surveyor

Survey for: WICKES COMPANIES, INC.

"40" SCALE DETAIL OF ADJACENT IMPROVEMENTS LOCATED ON 2.591 AC. EXCEPTED TRACT AND THEIR ENCROACHMENT ONTO THE DESCRIBED SURVEY - SEE SHEET #1 OF 2 AND THE ATTACHED DESCRIPTION.

SHEET #2 OF 2

State: KANSAS	County: McPHERSON	Proj. # SK-81-51	Date: 3 JULY 1981