http://www.adultpdf.com
Created by TIFF To PDF trial version, to remove this mark, please register this software.

Part of SW¼.SE¼. Sec. 22, T.19.S., R.3.W., 6th. P.M.

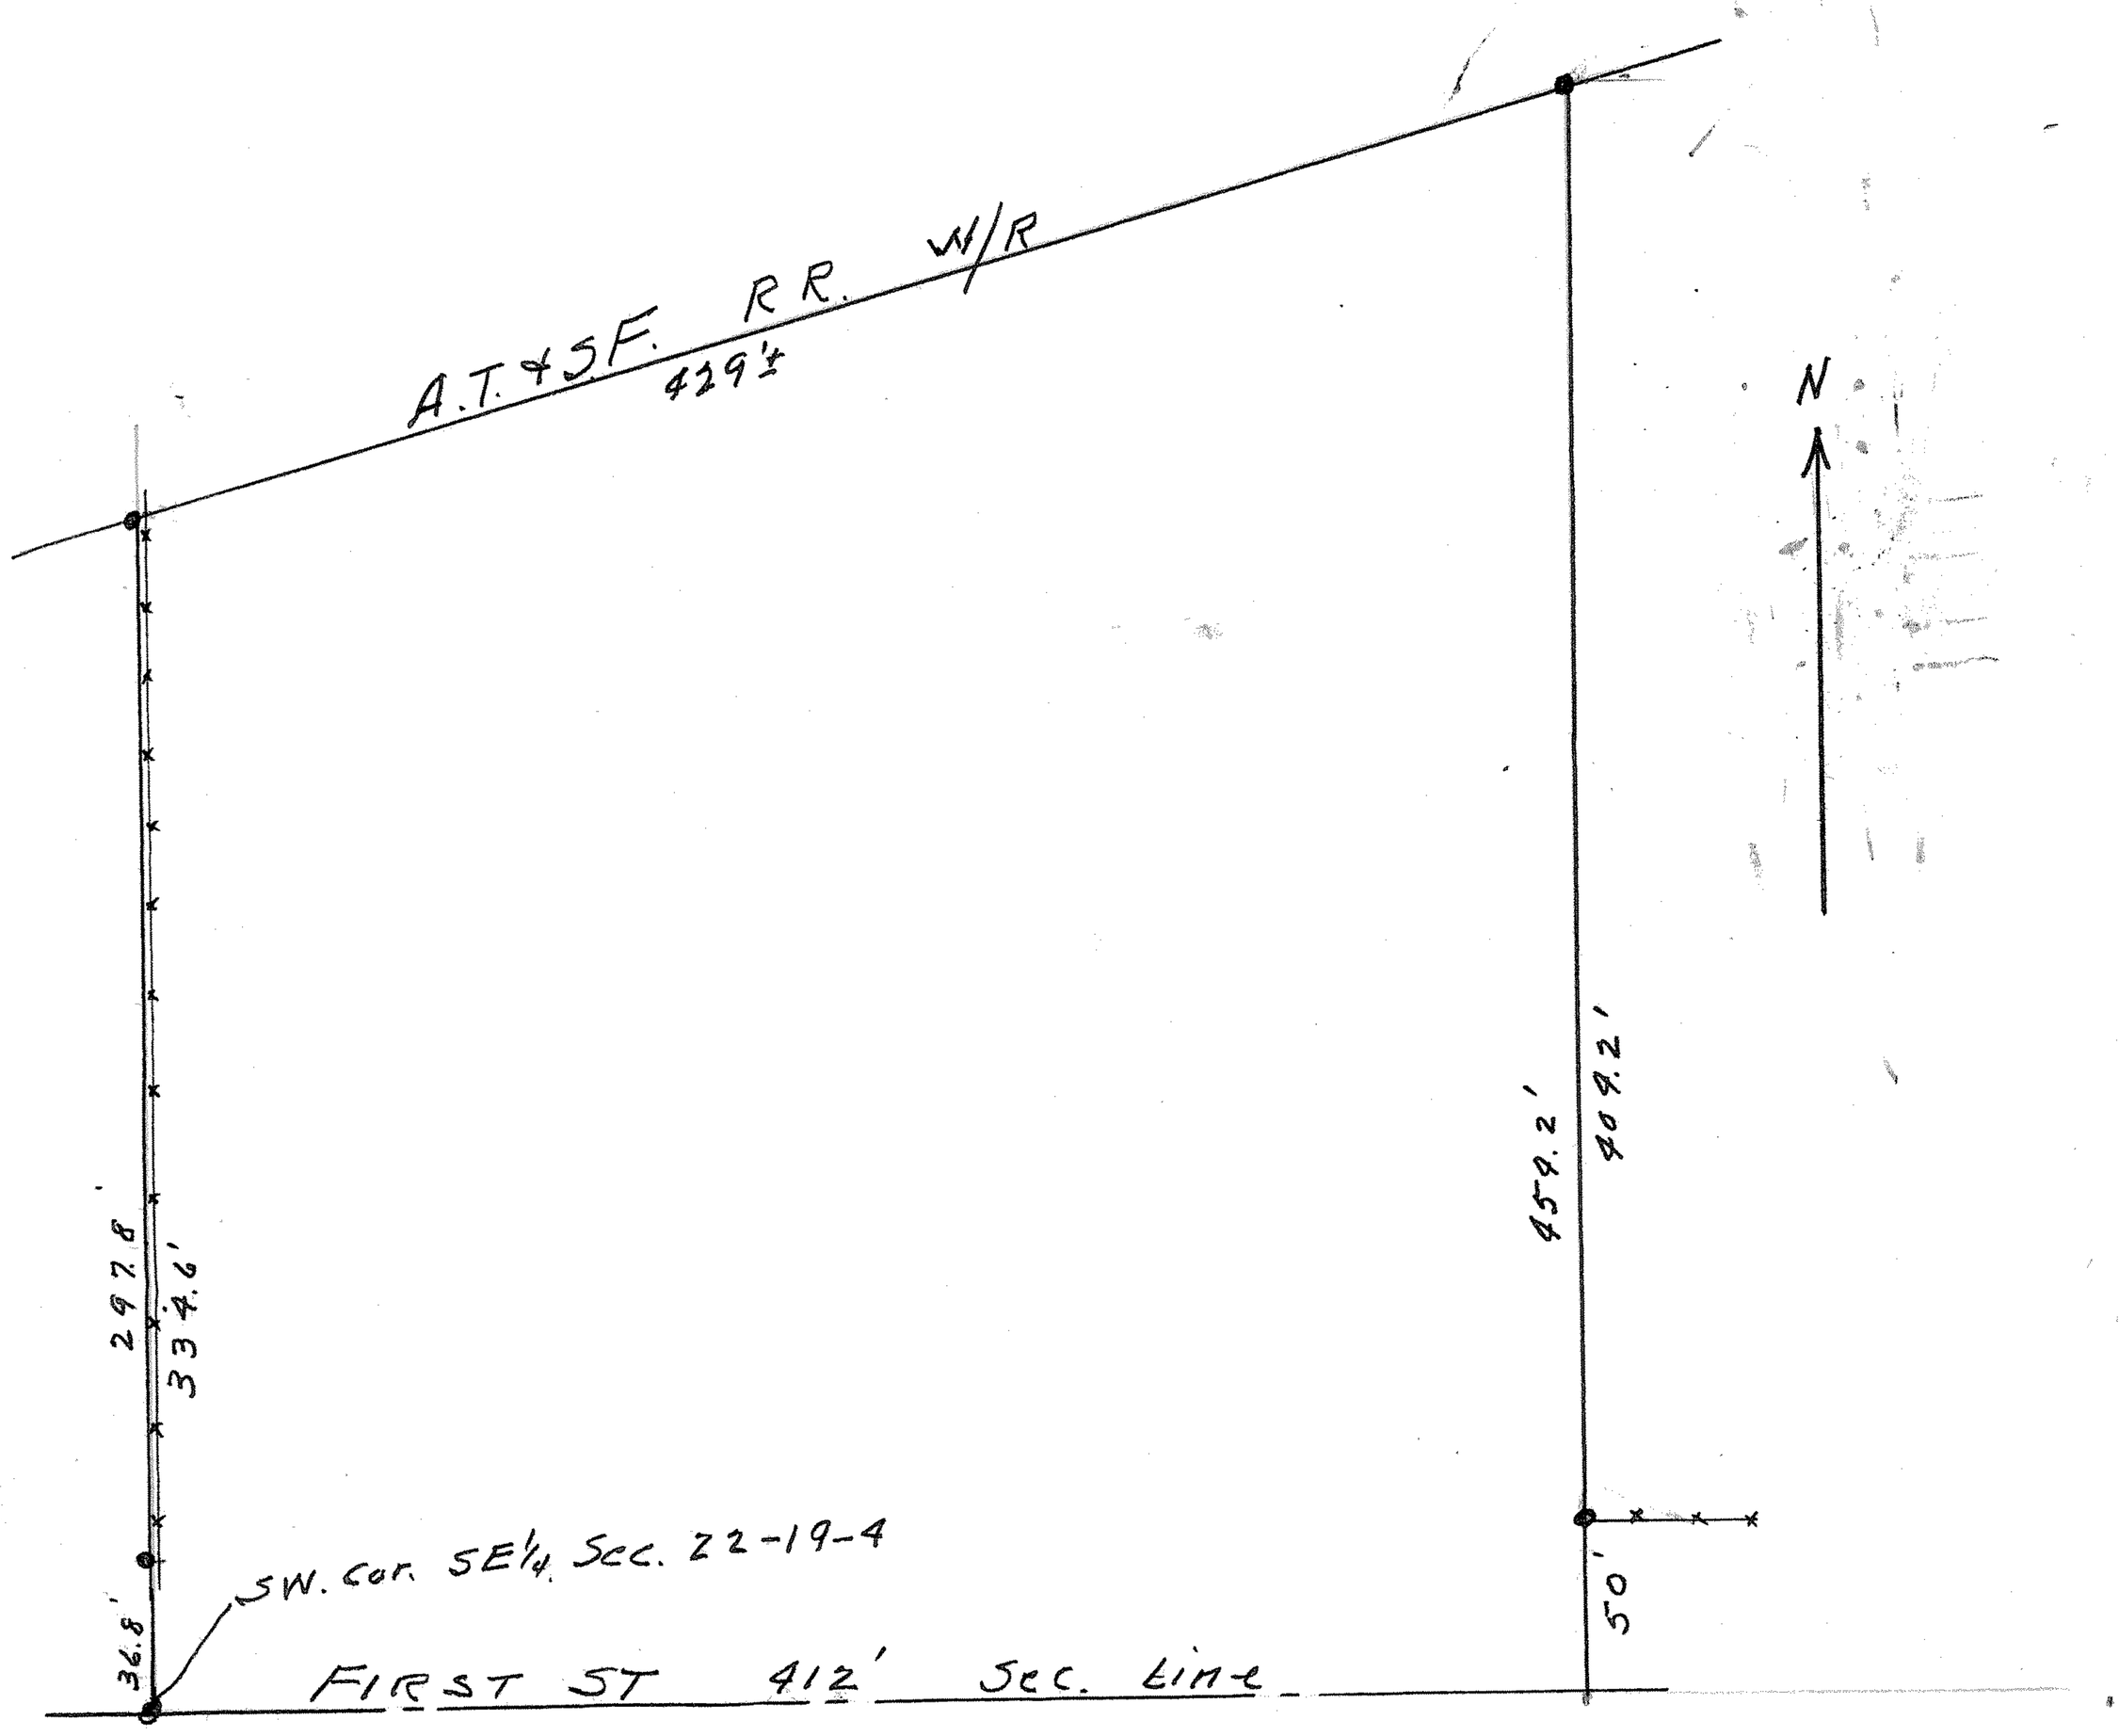

State of Kansas, County of McPherson, SS.

I, G.D.Johnson,Licensed Civil Engineer of the State of Kansas, do hereby certify that I did on the 15th. day of September 1957 survey the following described property.

Part of SW¼SE¼.Sec. 22, T.19.S., R.3.W., 6th. P.M. containing 3.72± Acres. Beginning at the SW. Cor. of SE¼. said Sec. 22. thence on section line 412 feet, thence north parallel with west line of said SE¼. Sec. 22., 454.2 feet, thence southwesterly along south line of A.T.& S.F. Railroad Right of Way 429± feet to west line of said SE¼. Sec. 22, thence south 334.6 feet to place of beginning.

I also certify that accompanying plat is a true exhibit of said survey.

G D Johnson

MICROFILM