http://www.adultpdf.com
Created by TIFF To PDF trial version, to remove this mark, please register this software.

SURVEY IN THE NE 1/4
SECTION 23, T19S, R3W
MC PHERSON, KANSAS

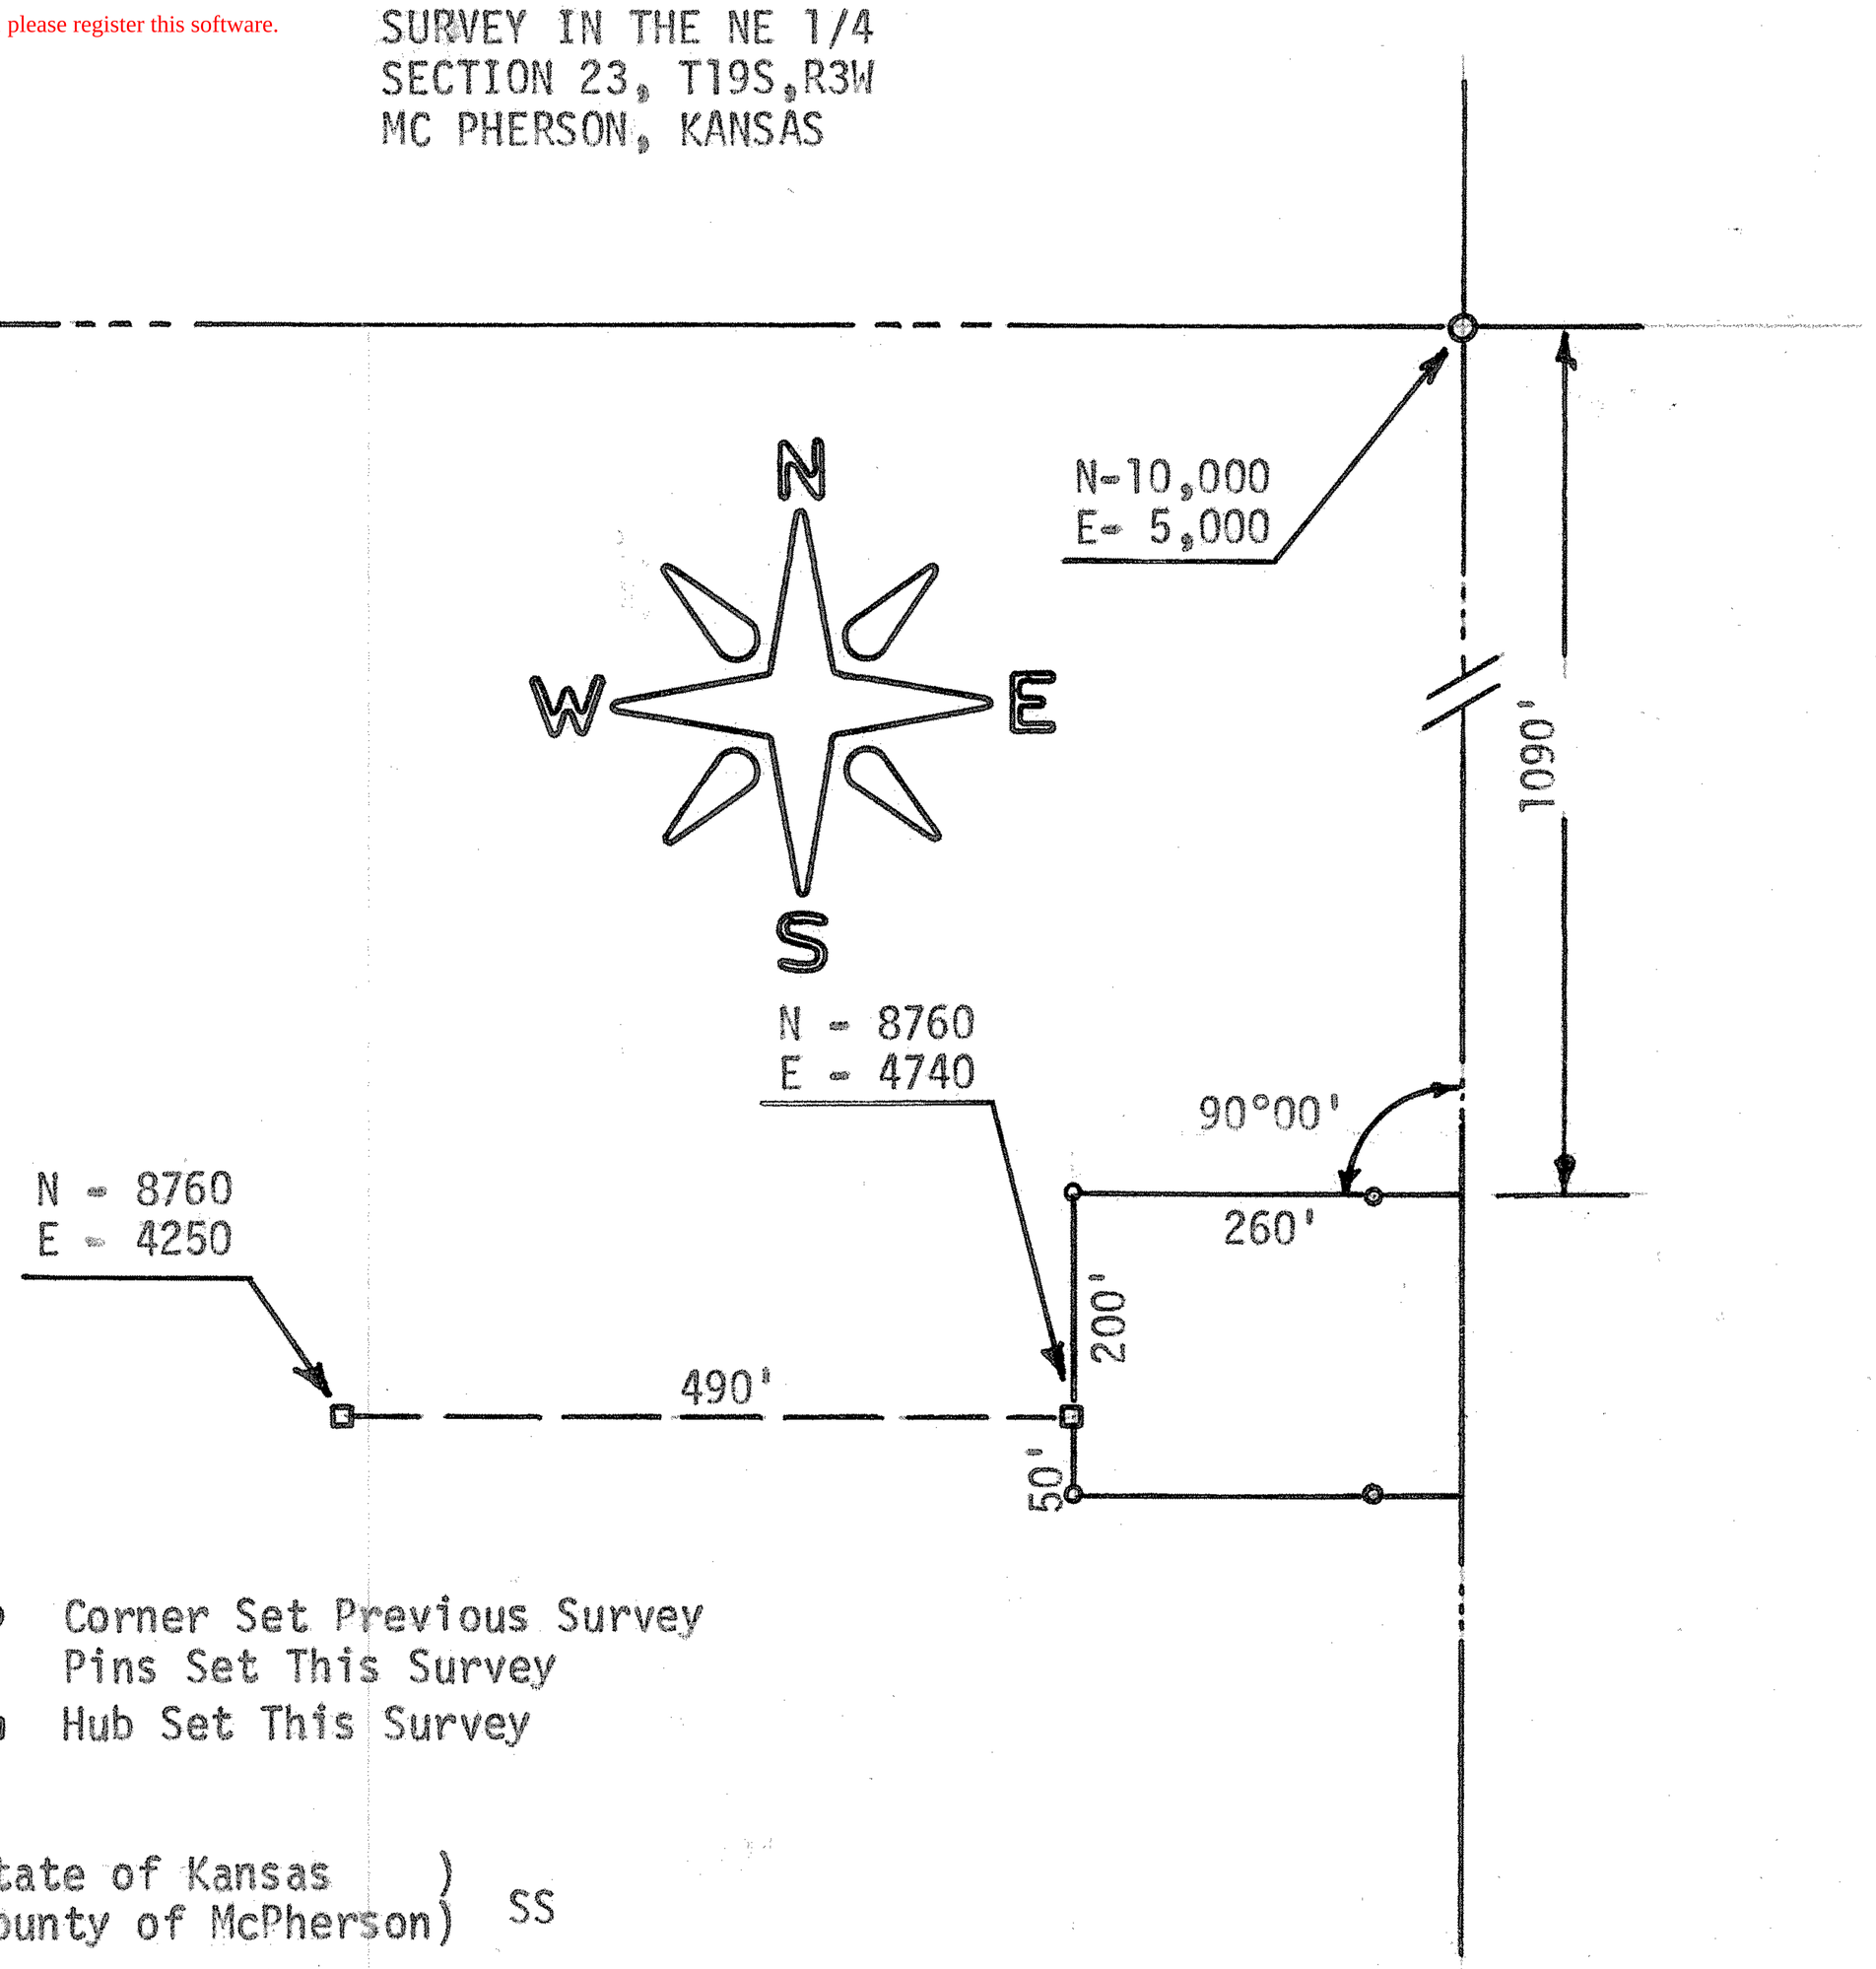

- ○ Corner Set Previous Survey
- ∘ Pins Set This Survey
- ▫ Hub Set This Survey

State of Kansas)
County of McPherson) SS

I, F. R. Rankin, County of McPherson County, Kansas, do hereby certify that under my supervision a survey was made of a tract of land in the NE 1/4 Section 23, T19S, R3W of the 6th P.M. and described as follows:

Commencing at the NE corner of Said NE 1/4; thence South 1090 feet on the East Section Line of Said NE 1/4, to a point of beginning; thence West 90°00', a distance of 260 feet; thence South 200 feet; thence East 260 feet to the East Section Line of said NE 1/4; thence North 200 feet to the place of beginning. The land herein described contains 1.19 acres and the above plat is a true exhibit of said survey as far as it is known to me.

Survey Requested by B.O.P.U.

Signed this 5 day of July, 1973

F. R. Rankin, P. E.
County Engineer
McPherson, Kansas

F. R. RANKIN
No. 7199
REGISTERED
PROFESSIONAL
KANSAS
ENGINEER