http://www.adultpdf.com
Created by TIFF To PDF trial version, to remove this mark, please register this software.

A SURVEY OF A TRACT OF LAND IN THE NE1/4, SECTION 26, T19S, R3W MCPHERSON COUNTY, KANSAS

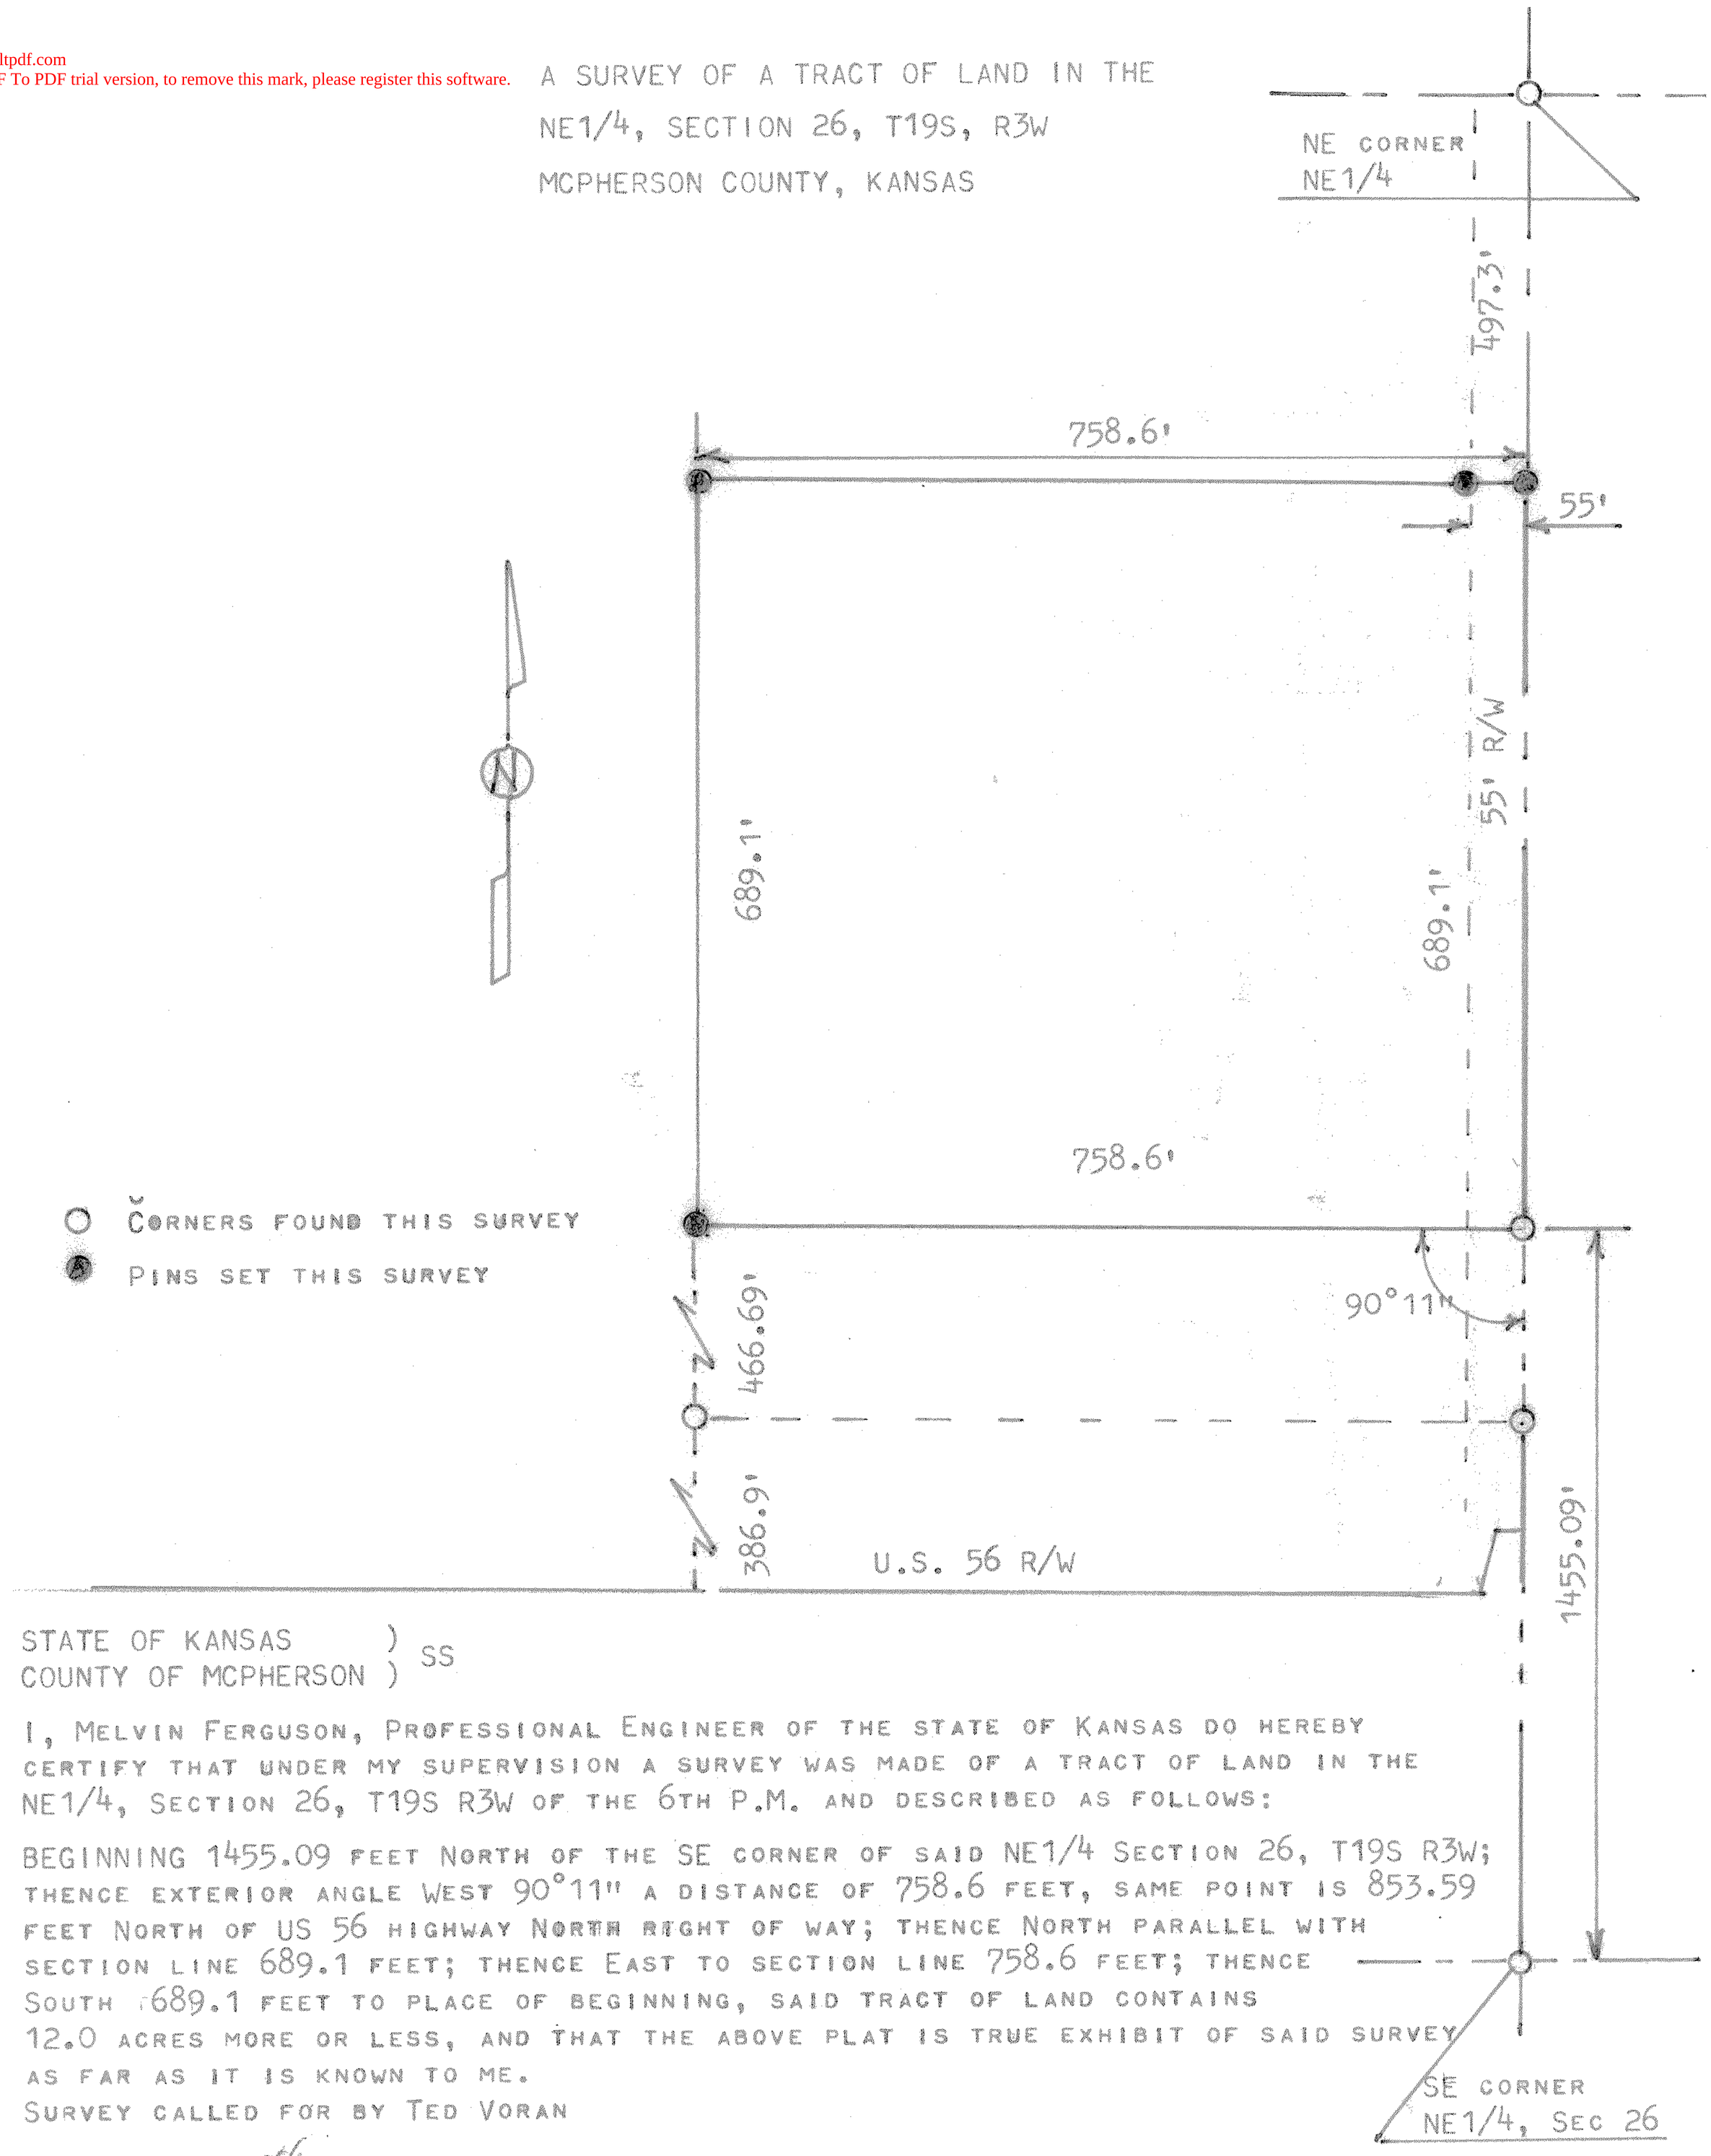

STATE OF KANSAS)
COUNTY OF MCPHERSON) SS

I, MELVIN FERGUSON, PROFESSIONAL ENGINEER OF THE STATE OF KANSAS DO HEREBY CERTIFY THAT UNDER MY SUPERVISION A SURVEY WAS MADE OF A TRACT OF LAND IN THE NE1/4, SECTION 26, T19S R3W OF THE 6TH P.M. AND DESCRIBED AS FOLLOWS:

BEGINNING 1455.09 FEET NORTH OF THE SE CORNER OF SAID NE1/4 SECTION 26, T19S R3W; THENCE EXTERIOR ANGLE WEST 90°11" A DISTANCE OF 758.6 FEET, SAME POINT IS 853.59 FEET NORTH OF US 56 HIGHWAY NORTH RIGHT OF WAY; THENCE NORTH PARALLEL WITH SECTION LINE 689.1 FEET; THENCE EAST TO SECTION LINE 758.6 FEET; THENCE SOUTH 689.1 FEET TO PLACE OF BEGINNING, SAID TRACT OF LAND CONTAINS 12.0 ACRES MORE OR LESS, AND THAT THE ABOVE PLAT IS TRUE EXHIBIT OF SAID SURVEY AS FAR AS IT IS KNOWN TO ME.
SURVEY CALLED FOR BY TED VORAN

SIGNED THIS 9th DAY OF NOVEMBER, 1979

Melvin Ferguson
MELVIN FERGUSON
PROFESSIONAL ENGINEER
McPHERSON, KANSAS

MELVIN V. FERGUSON LICENSED 6772 KANSAS PROFESSIONAL ENGINEER