http://www.adultpdf.com
Created by TIFF To PDF trial version, to remove this mark, please register this software.

Survey for: John Reimer

By: Garber Surveying Service, P.A.
217 E. First Ave., Suite 9
Hutchinson, Kansas 67501

DESCRIPTION: Survey of a tract in the N.E.¼ of Section 26, T.19 S., R.3 W. of the 6th P.M., McPherson County, Kansas as more particularly described on the attached sheet.

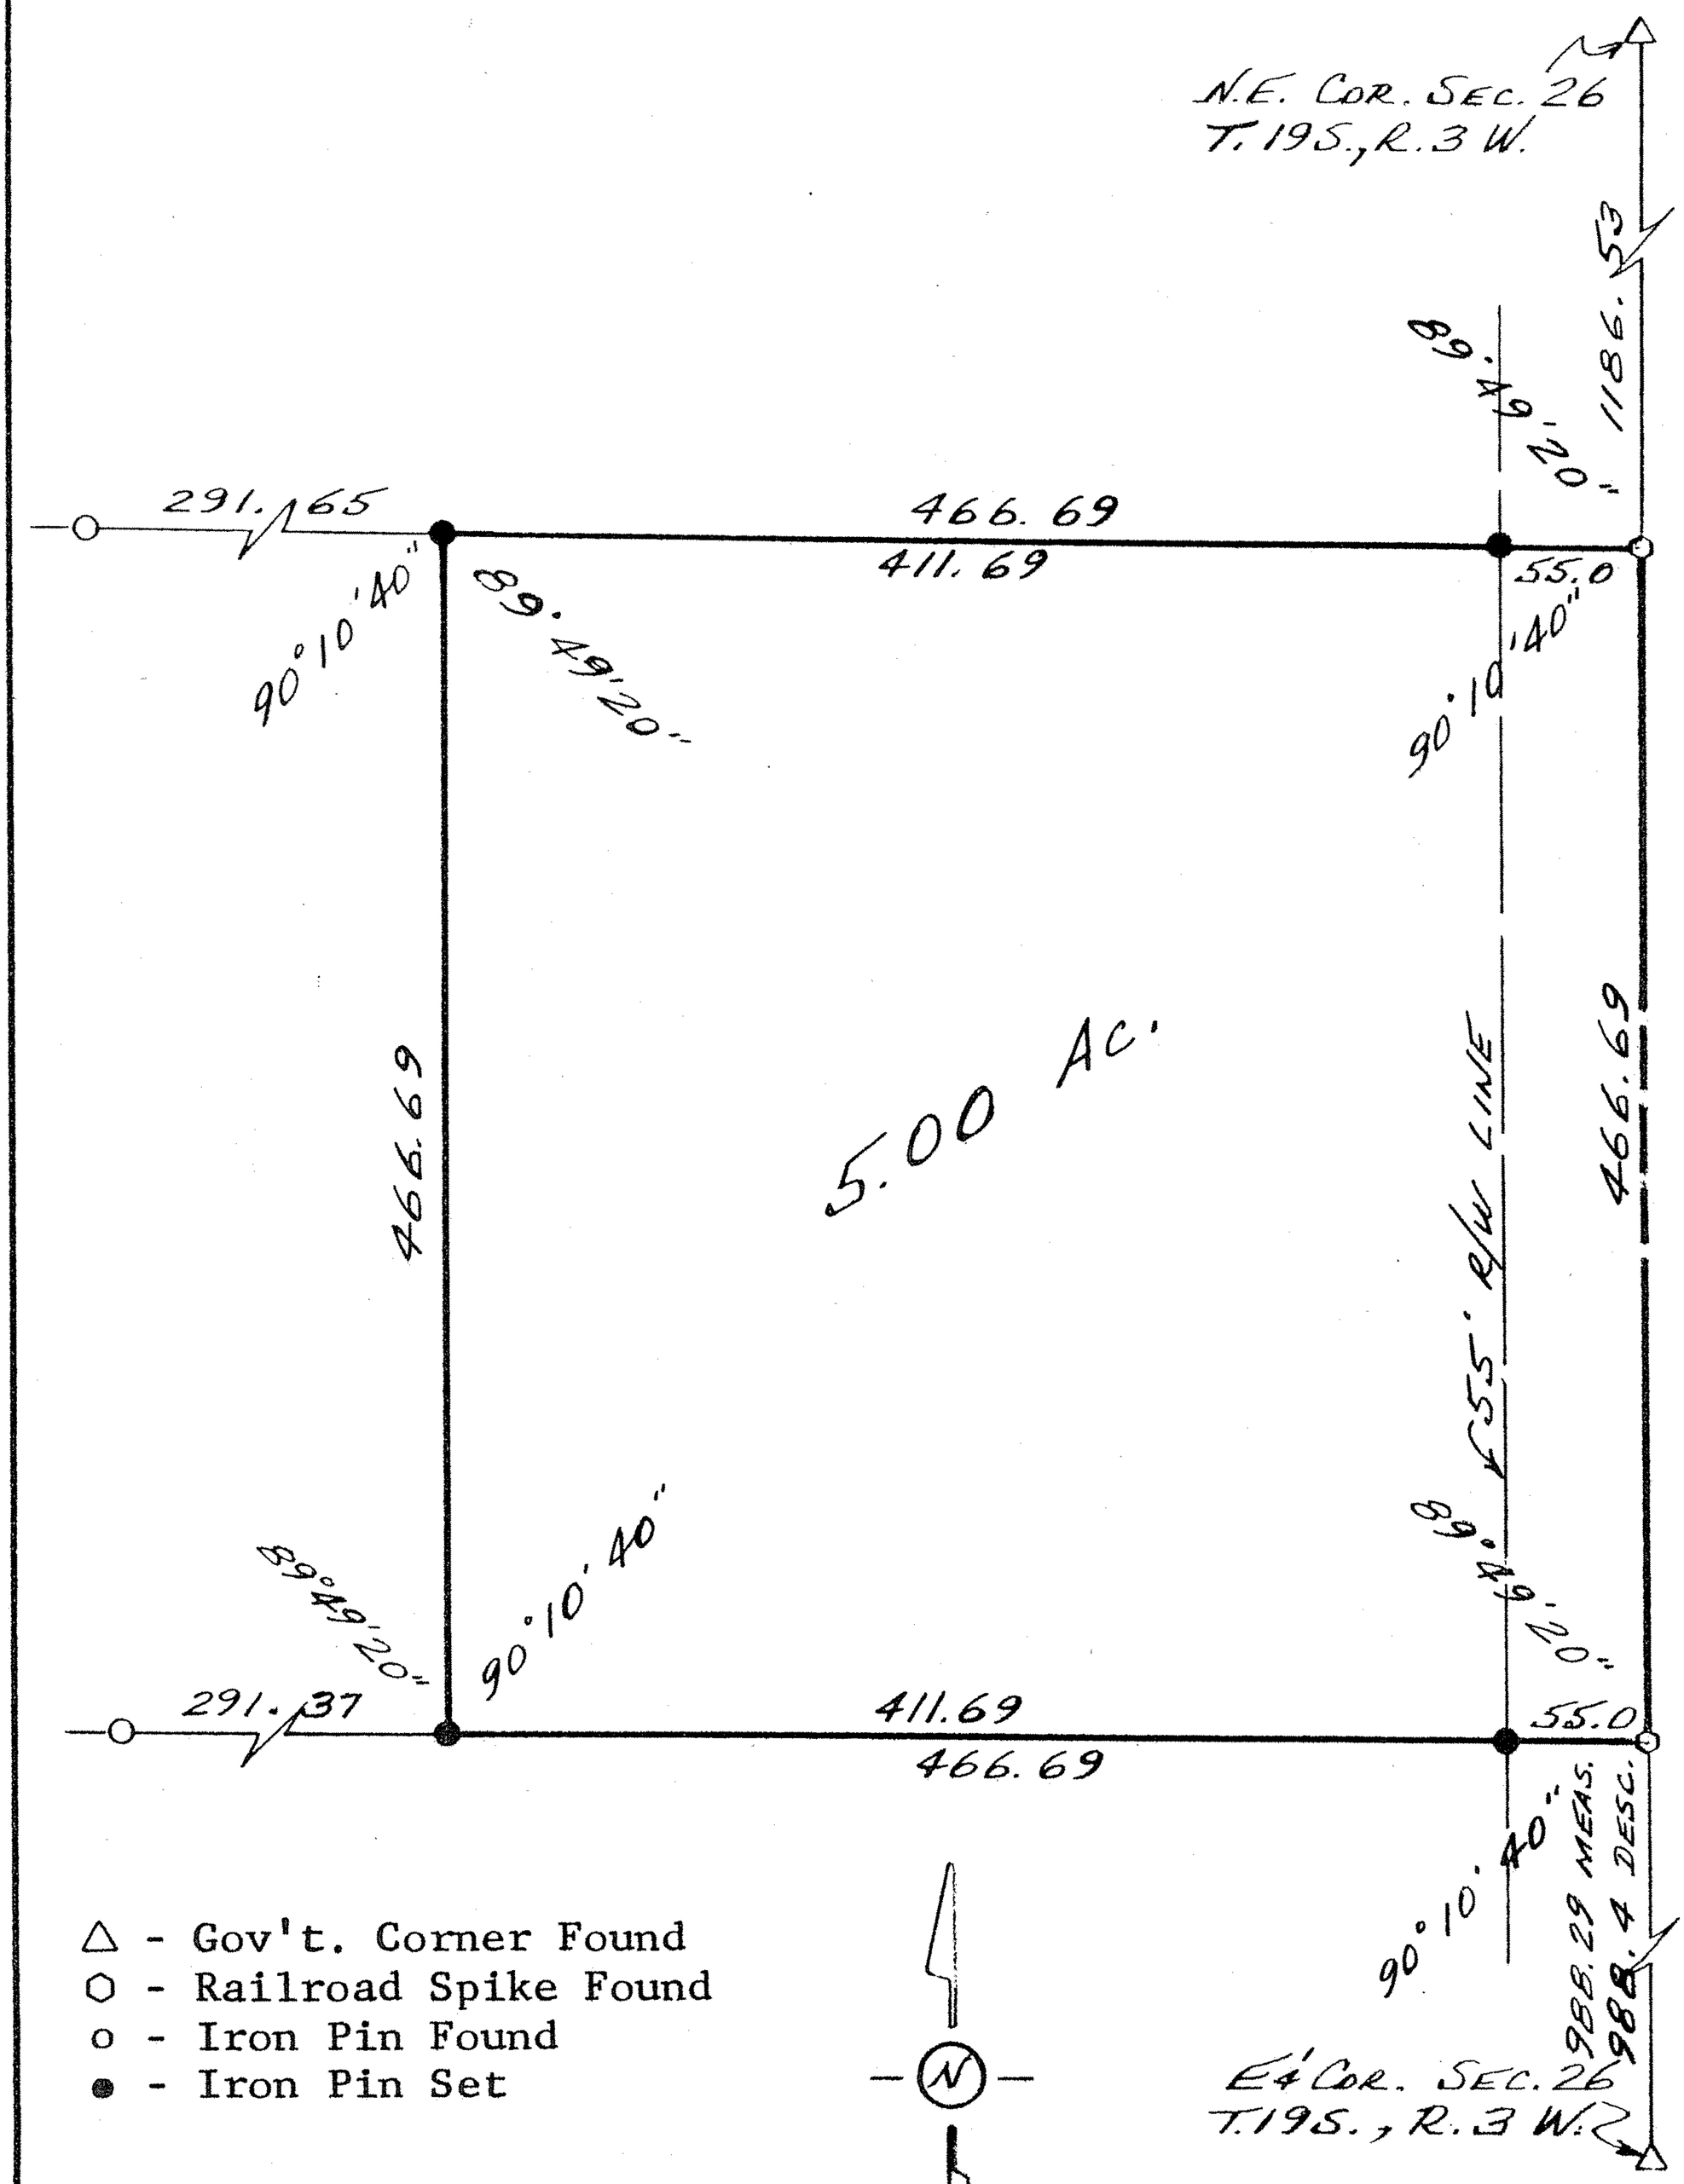

△ - Gov't. Corner Found
⬡ - Railroad Spike Found
o - Iron Pin Found
● - Iron Pin Set

Scale: 1"=100'

I hereby certify this plat to be a true, correct and complete representation of the property described above and on the attached sheet, as surveyed by me, this 2nd day of July, 1980.

Daniel E. Garber

Daniel E. Garber RLS

DANIEL E. GARBER
REGISTERED
LS-683
KANSAS
LAND SURVEYOR

G80-80