http://www.adultpdf.com
Created by TIFF To PDF trial version, to remove this mark, please register this software.

A SURVEY OF A TRACT OF LAND IN THE SW1/4 SECTION 26 T19S-R3W McPHERSON COUNTY, KANSAS

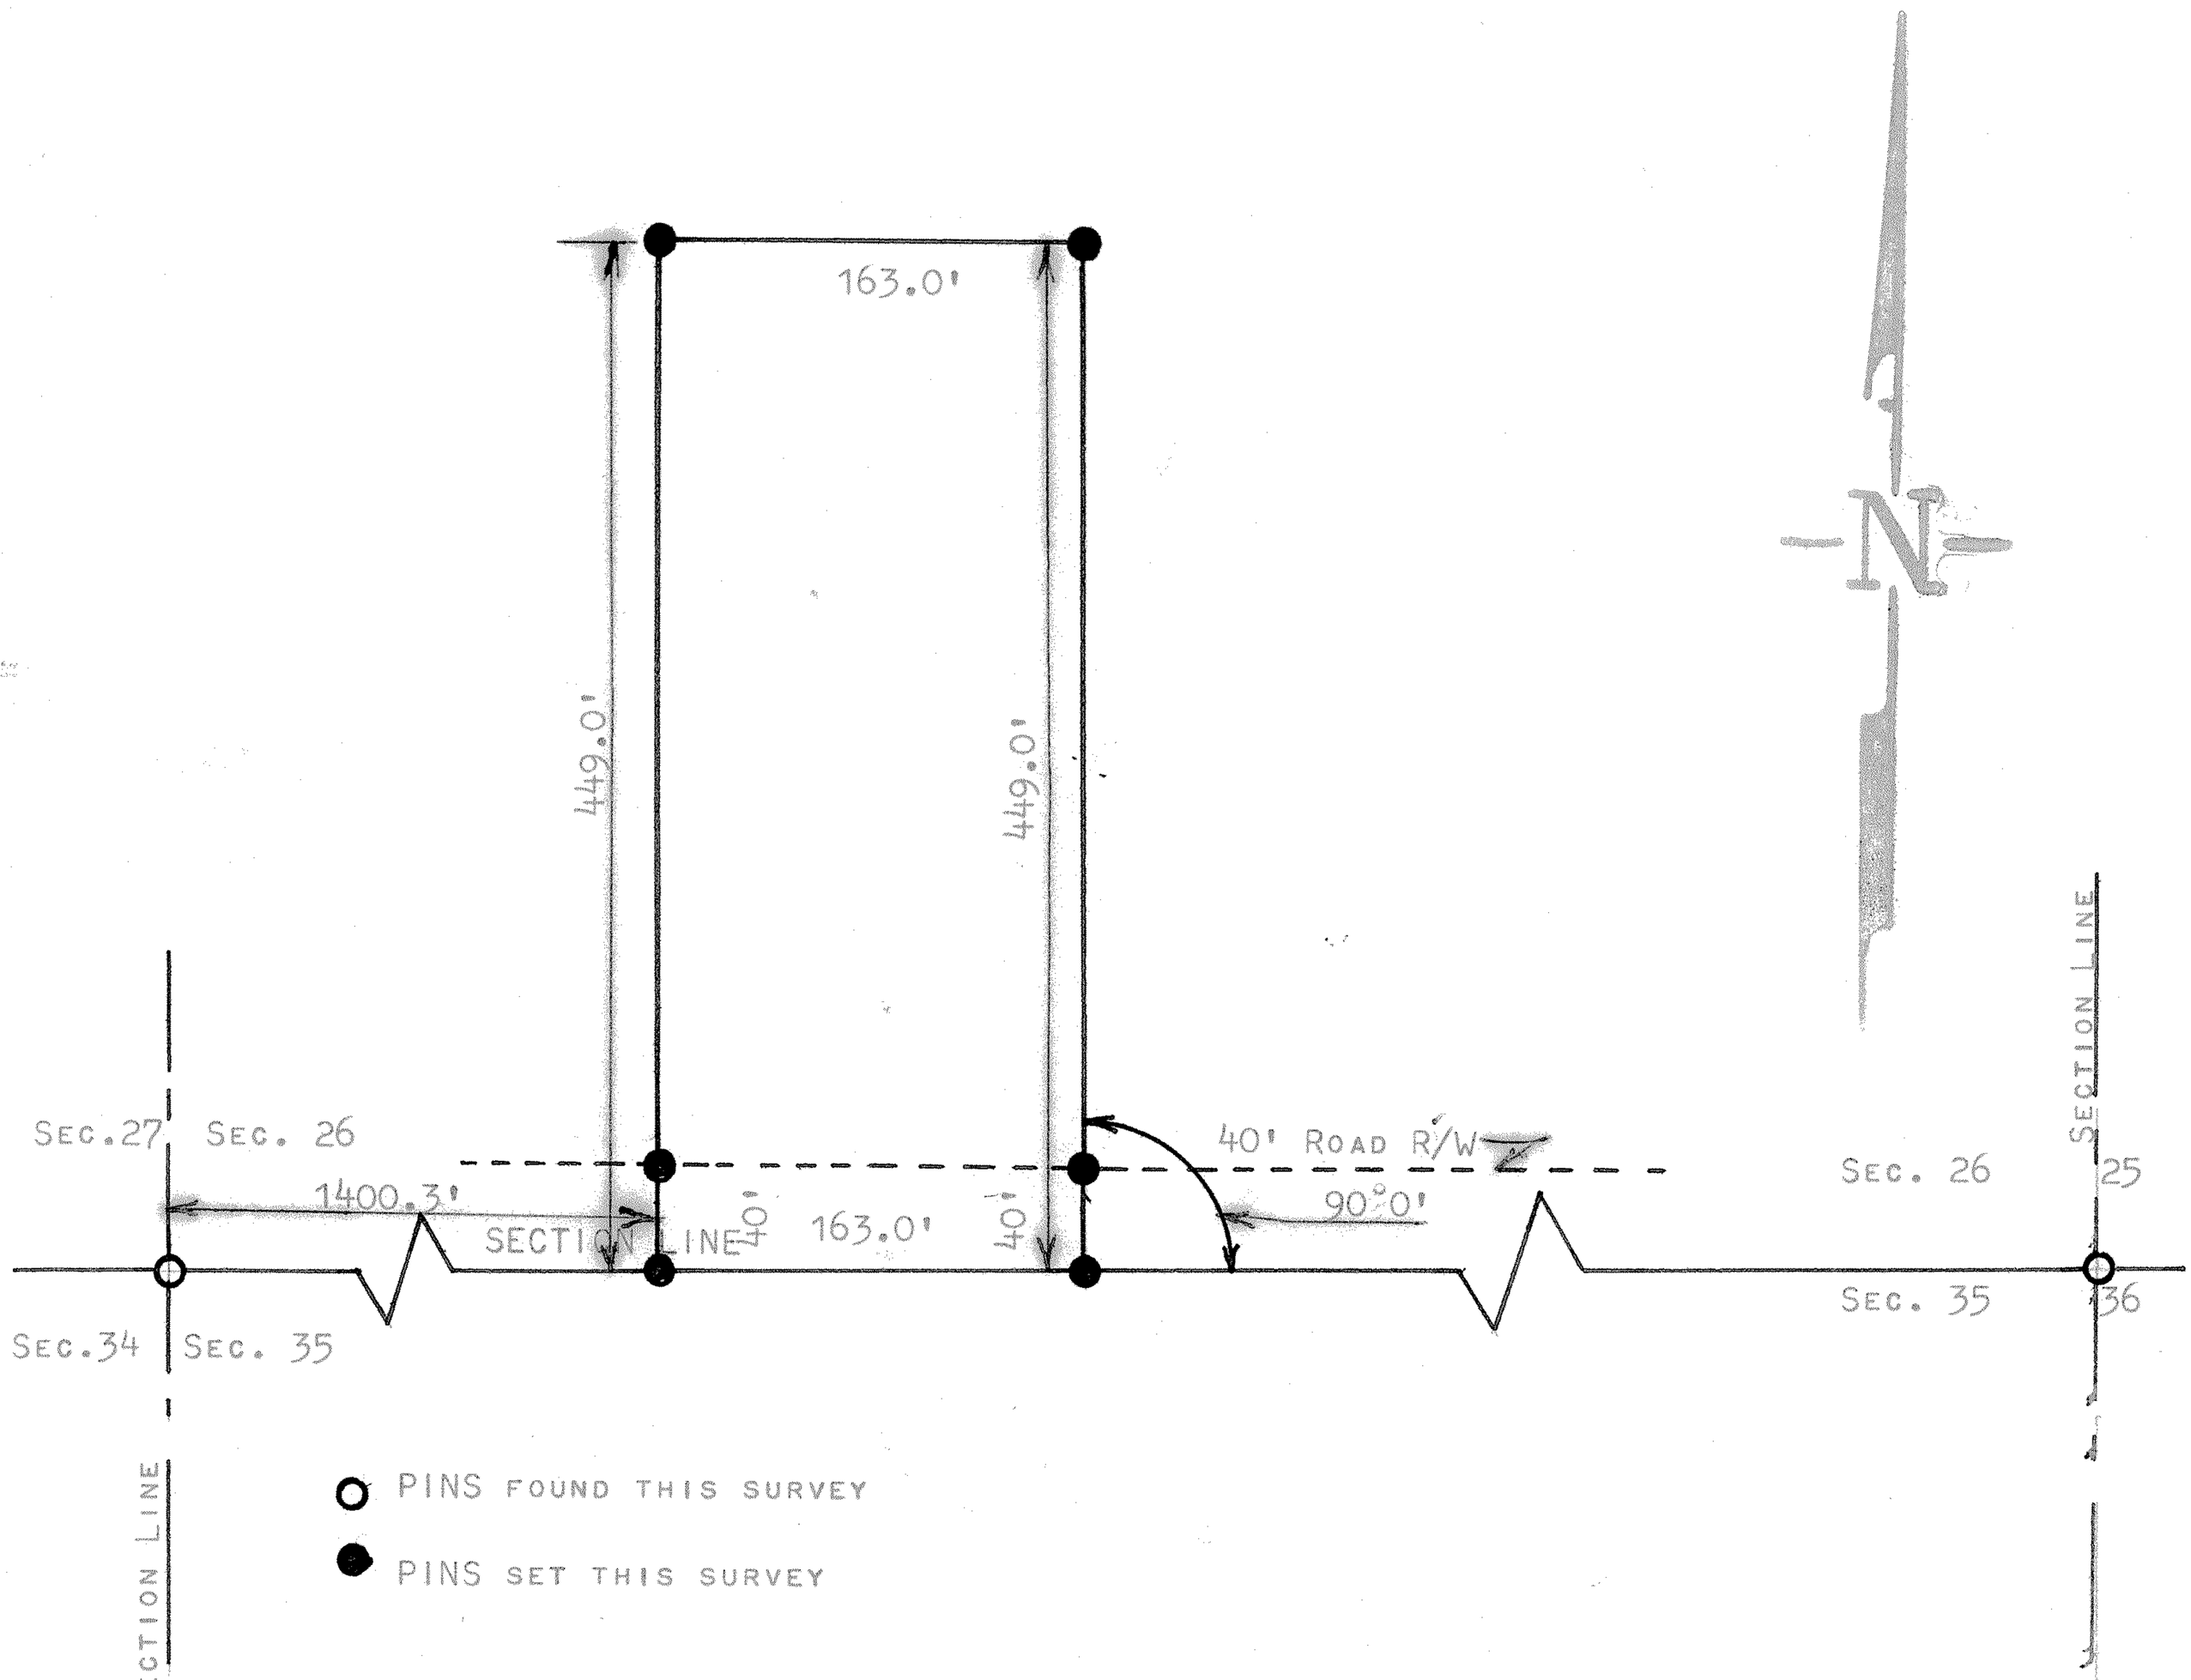

STATE OF KANSAS)
COUNTY OF MCPHERSON) SS

I, FRANCIS RANKIN, PROFESSIONAL ENGINEER OF THE STATE OF KANSAS DO HERBY CERTIFY THAT UNDER MY SUPERIVISON A SURVEY WAS MADE IN THE SW1/4 SECTION 26, T19S-R3W OF THE 6TH P.M. AND DESCRIBED AS FOLLOWS;

BEGINNING AT A POINT 1400.3 FEET EAST OF THE SW CORNER OF THE SW1/4, OF SAID SECTION 26, T19S-R3W; THENCE NORTH AT A RIGHT ANGLE FROM SECTION LINE 449.0 FEET; THENCE EAST PARALLEL WITH SOUTH SECTION LINE 163.0 FEET; THENCE SOUTH TO SECTION LINE 449.0 FEET; THENCE WEST TO PLACE OF BEGINNING 163.0 FEET; SAID TRACT OF LAND CONTAINS 1.7 ACRES MORE OR LESS, AND THAT THE ACCOMPANYING PLAT IS A TRUE EXCHIBIT OF SAID SURVEY AS FAR AS IT IS KNOWN TO ME.

SURVEY CALLED FOR BY BOB WISE (ATTY.)

SIGNED THIS 5 DAY OF DECEMBER, 1966

FRANCIS RANKIN
PROFESSIONAL ENGINEER
McPHERSON, KANSAS

F. R. RANKIN
LICENSED
799
KANSAS
PROFESSIONAL ENGINEER