A SURVEY OF A TRACT OF LAND IN THE NE1/4, SECTION 26, T19S-R3W
MCPHERSON COUNTY, KANSAS

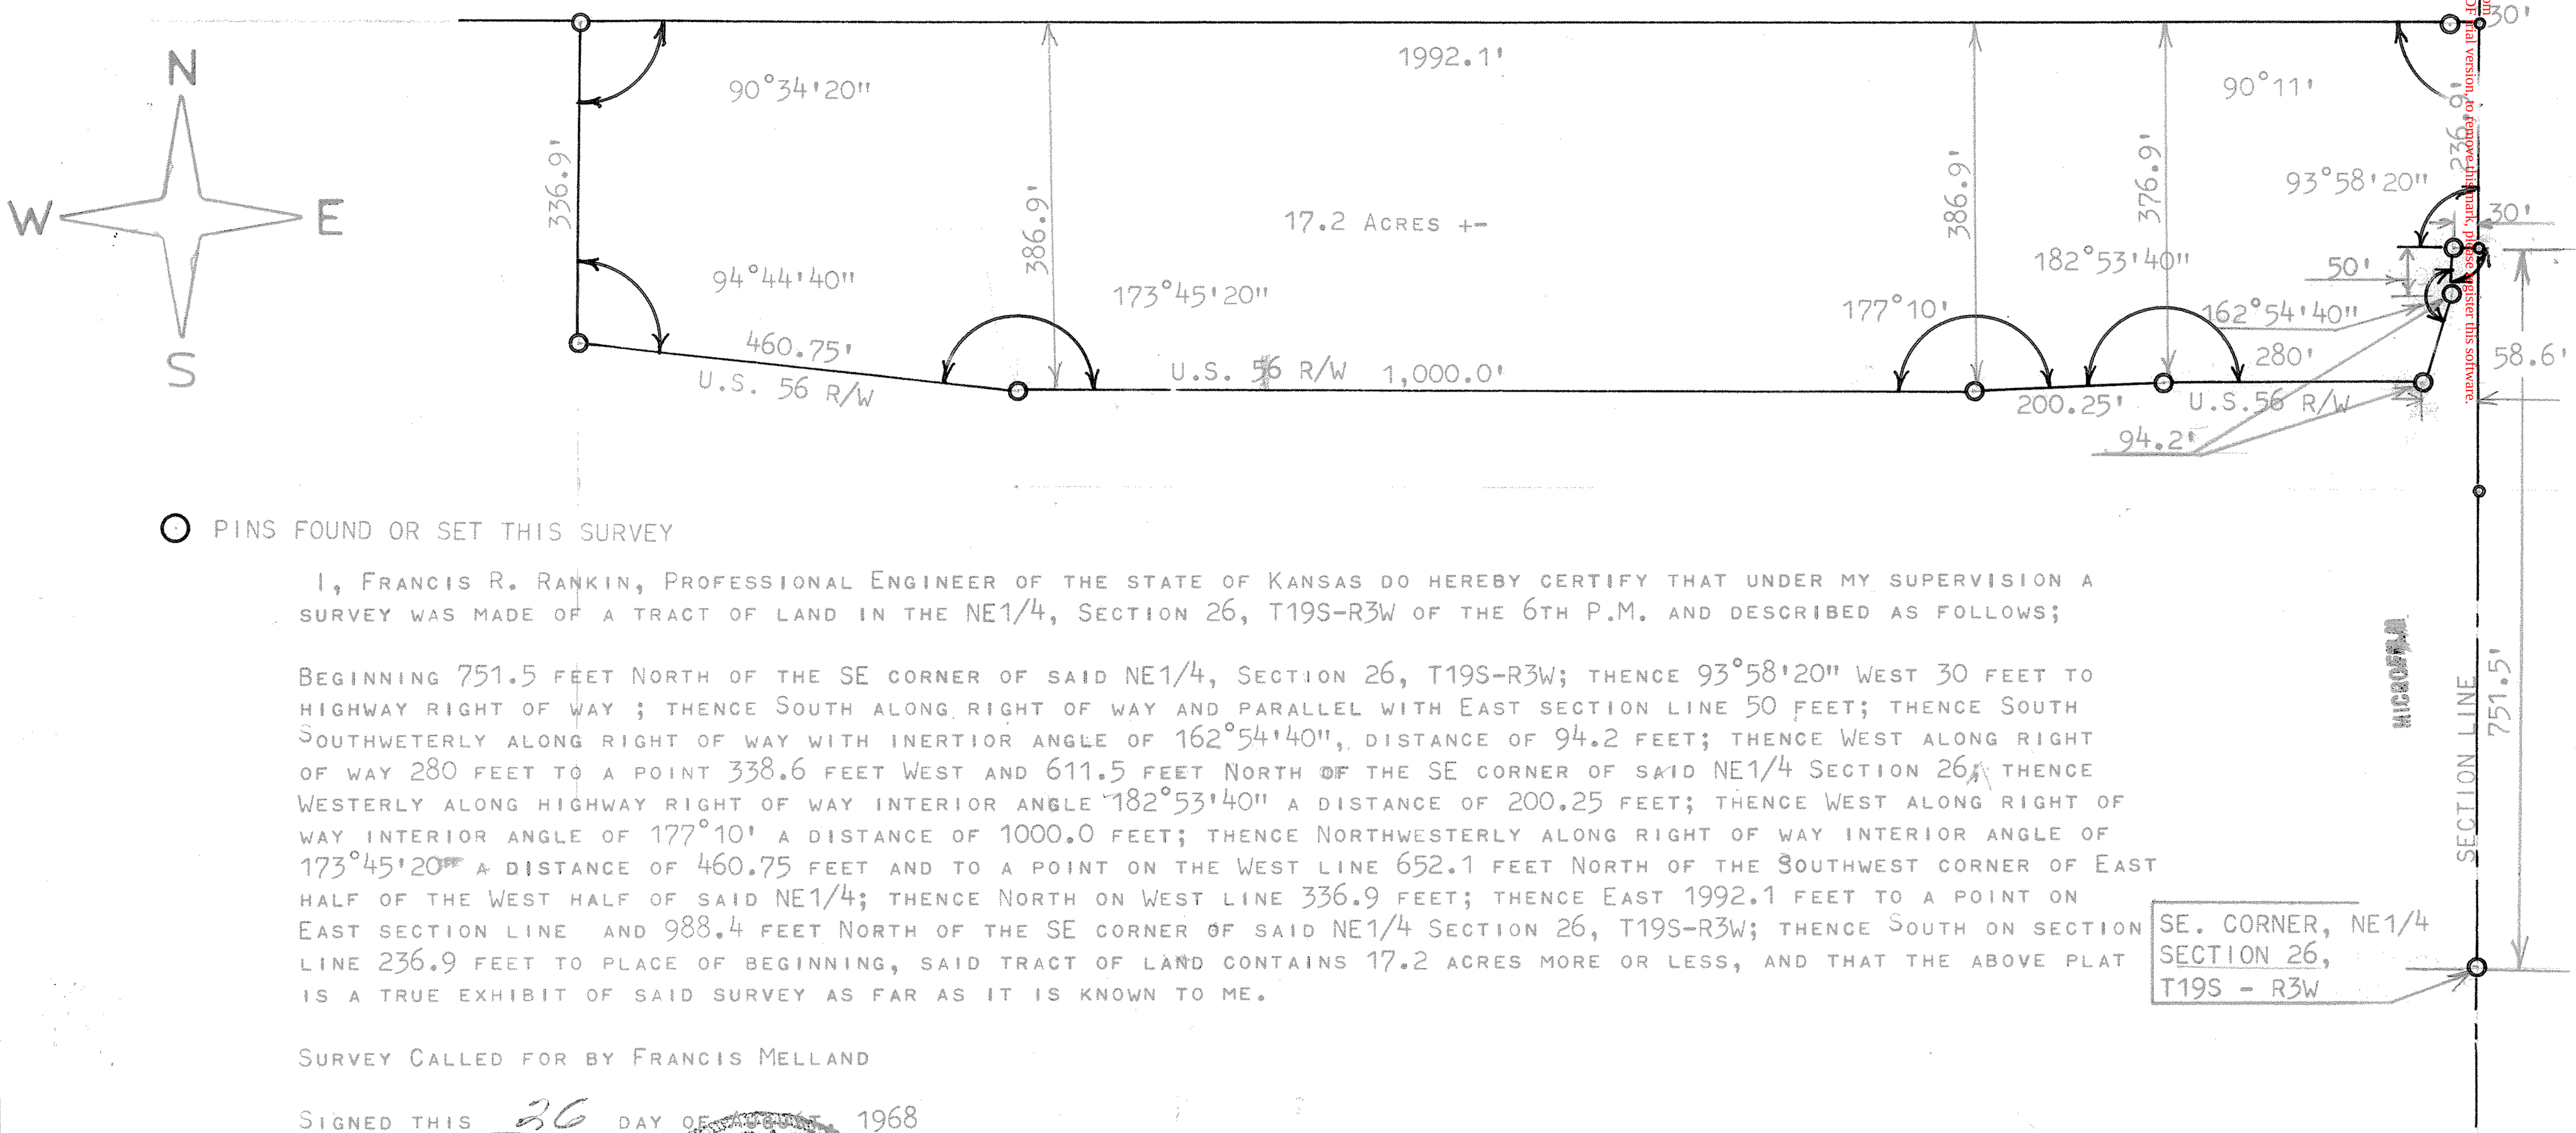

PINS FOUND OR SET THIS SURVEY

I, FRANCIS R. RANKIN, PROFESSIONAL ENGINEER OF THE STATE OF KANSAS DO HEREBY CERTIFY THAT UNDER MY SUPERVISION A SURVEY WAS MADE OF A TRACT OF LAND IN THE NE1/4, SECTION 26, T19S-R3W OF THE 6TH P.M. AND DESCRIBED AS FOLLOWS;

BEGINNING 751.5 FEET NORTH OF THE SE CORNER OF SAID NE1/4, SECTION 26, T19S-R3W; THENCE 93°58'20" WEST 30 FEET TO HIGHWAY RIGHT OF WAY ; THENCE SOUTH ALONG RIGHT OF WAY AND PARALLEL WITH EAST SECTION LINE 50 FEET; THENCE SOUTH SOUTHWETERLY ALONG RIGHT OF WAY WITH INERTIOR ANGLE OF 162°54'40", DISTANCE OF 94.2 FEET; THENCE WEST ALONG RIGHT OF WAY 280 FEET TO A POINT 338.6 FEET WEST AND 611.5 FEET NORTH OF THE SE CORNER OF SAID NE1/4 SECTION 26, THENCE WESTERLY ALONG HIGHWAY RIGHT OF WAY INTERIOR ANGLE 182°53'40" A DISTANCE OF 200.25 FEET; THENCE WEST ALONG RIGHT OF WAY INTERIOR ANGLE OF 177°10' A DISTANCE OF 1000.0 FEET; THENCE NORTHWESTERLY ALONG RIGHT OF WAY INTERIOR ANGLE OF 173°45'20" A DISTANCE OF 460.75 FEET AND TO A POINT ON THE WEST LINE 652.1 FEET NORTH OF THE SOUTHWEST CORNER OF EAST HALF OF THE WEST HALF OF SAID NE1/4; THENCE NORTH ON WEST LINE 336.9 FEET; THENCE EAST 1992.1 FEET TO A POINT ON EAST SECTION LINE AND 988.4 FEET NORTH OF THE SE CORNER OF SAID NE1/4 SECTION 26, T19S-R3W; THENCE SOUTH ON SECTION LINE 236.9 FEET TO PLACE OF BEGINNING, SAID TRACT OF LAND CONTAINS 17.2 ACRES MORE OR LESS, AND THAT THE ABOVE PLAT IS A TRUE EXHIBIT OF SAID SURVEY AS FAR AS IT IS KNOWN TO ME.

SURVEY CALLED FOR BY FRANCIS MELLAND

SIGNED THIS 26 DAY OF [illegible] 1968

F. R. RANKIN
LICENSED
799
KANSAS
PROFESSIONAL ENGINEER

FRANCIS RANKIN
PROFESSIONAL ENGINEER
MCPHERSON, KANSAS

http://www.adultpdf.com
Created by TIFF To PDF. Trial version, to remove this mark, please register this software.