http://www.adultpdf.com
Created by TIFF To PDF trial version, to remove this mark, please register this software.

A SURVEY OF A TRACT OF LAND IN THE NE1/4, SECTION 26, T19S R3W MCPHERSON COUNTY, KANSAS

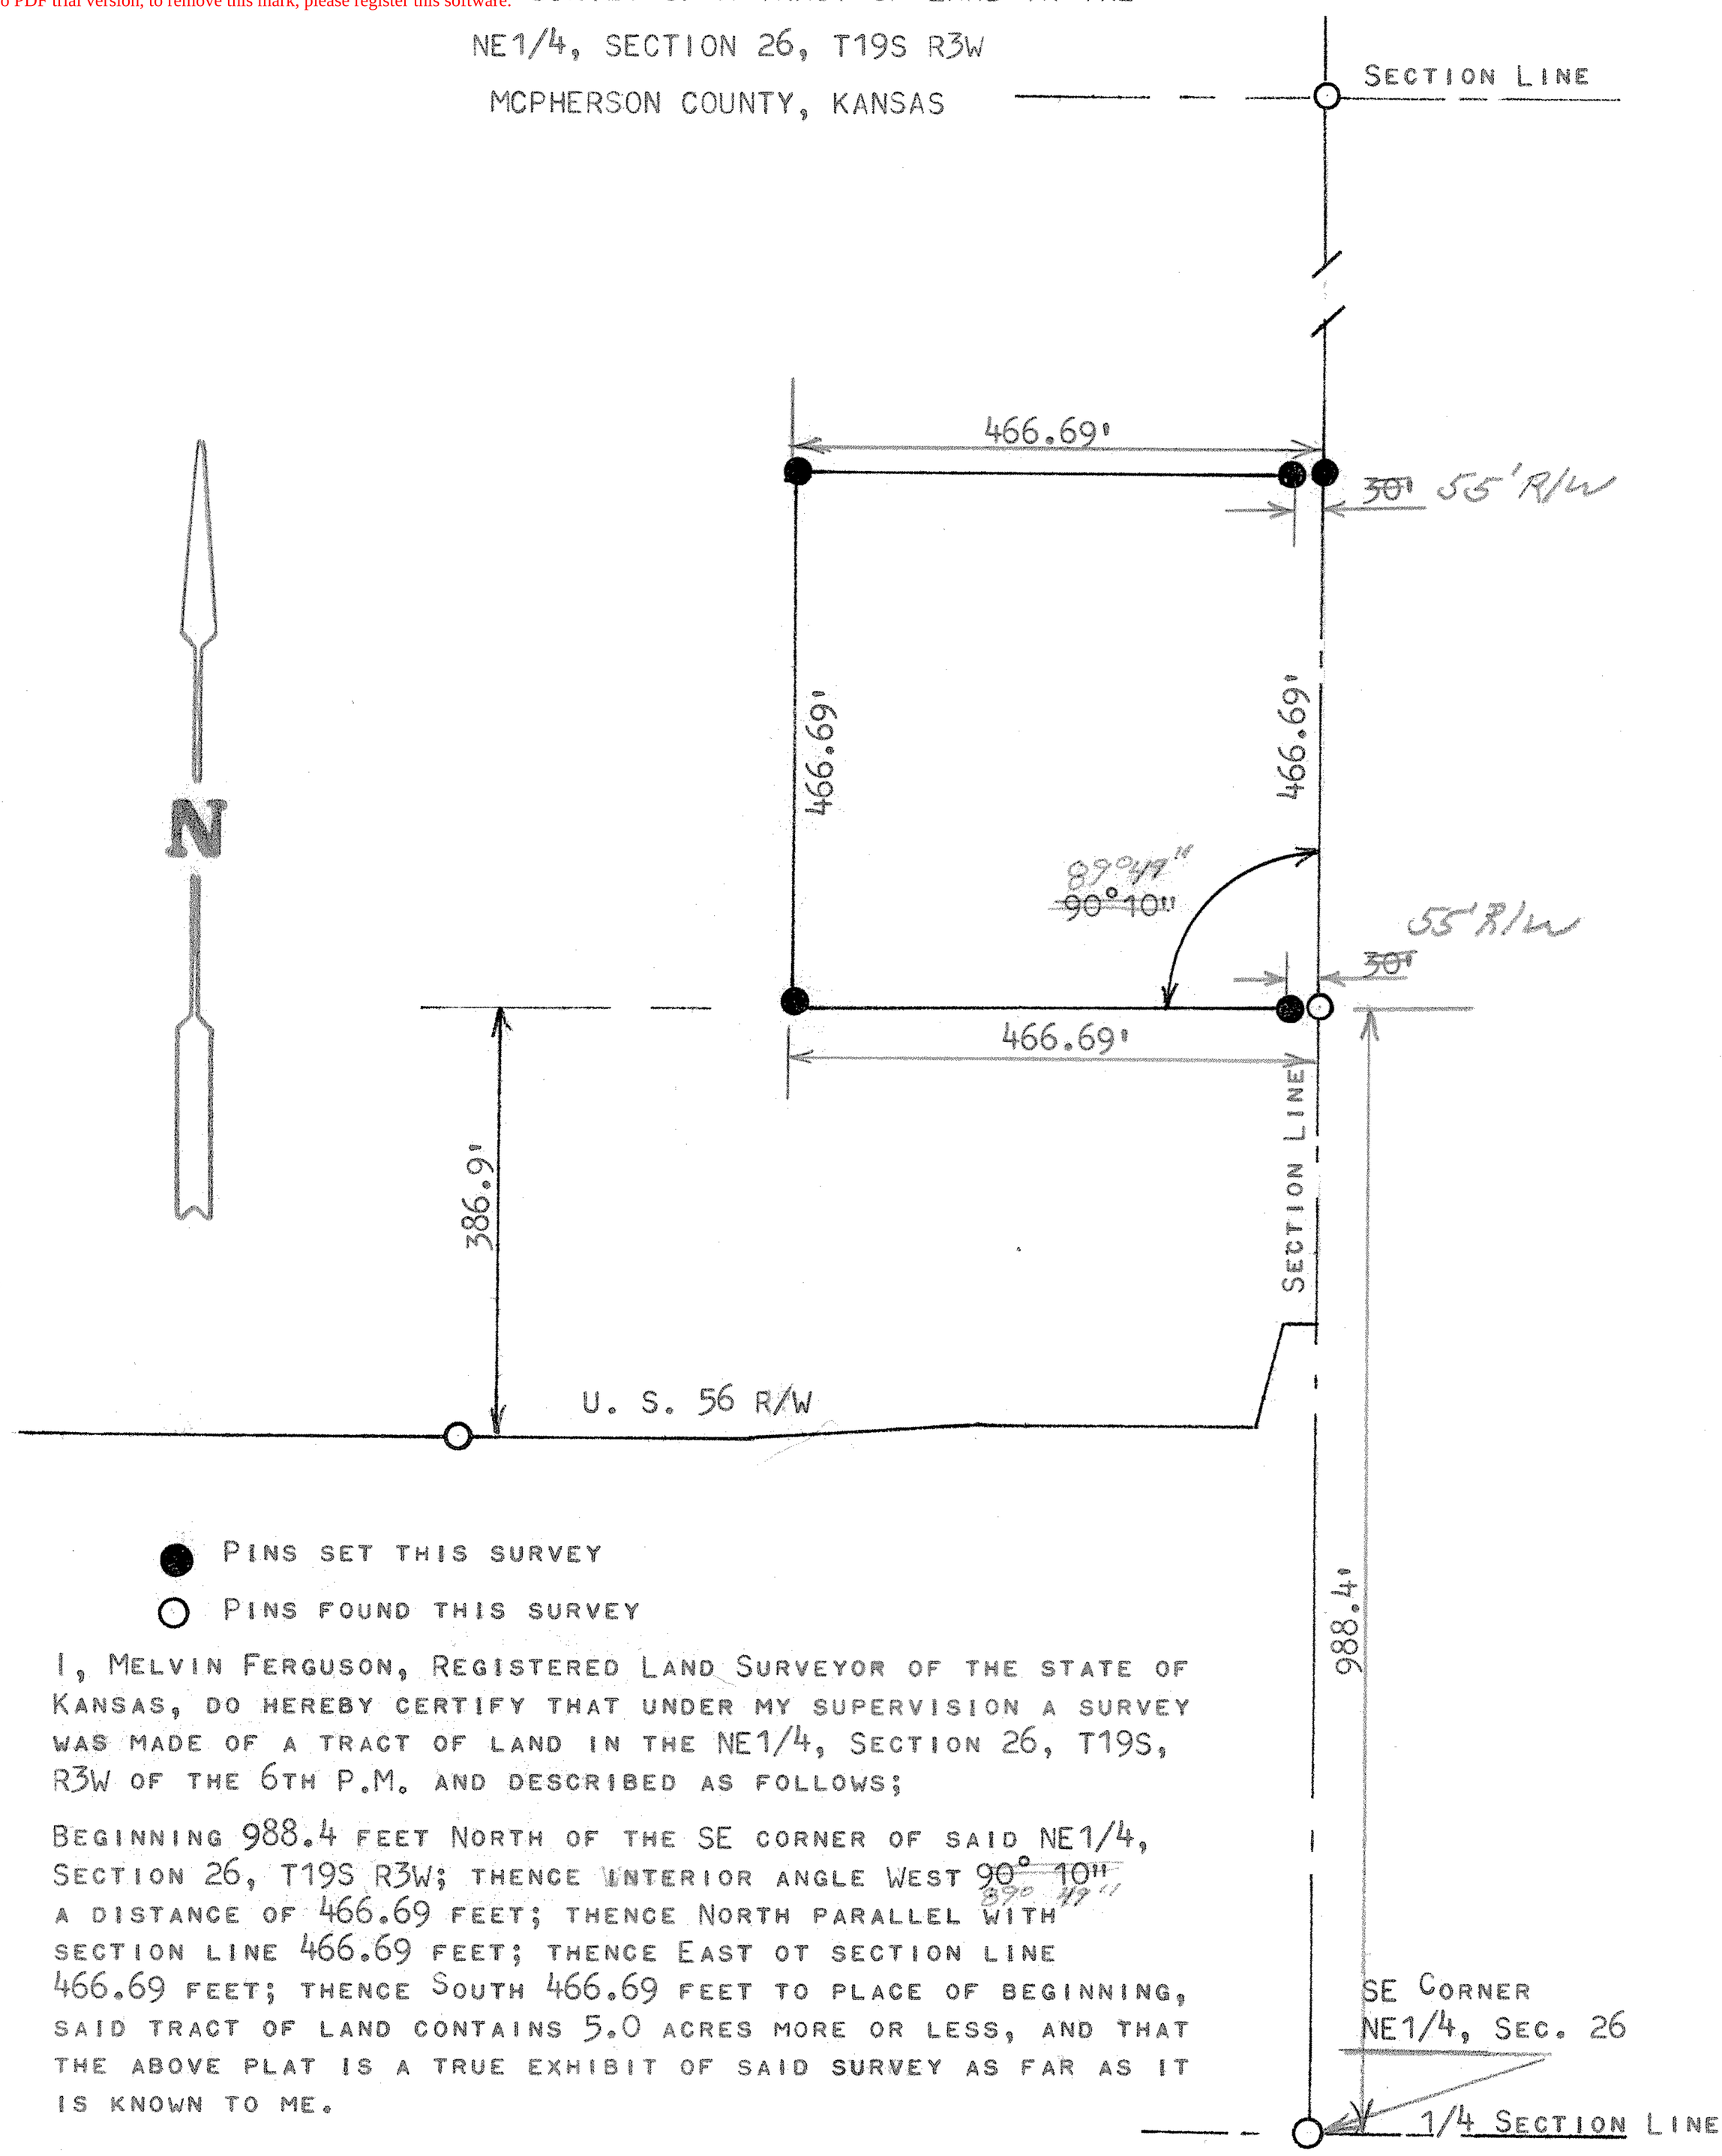

● PINS SET THIS SURVEY

○ PINS FOUND THIS SURVEY

I, MELVIN FERGUSON, REGISTERED LAND SURVEYOR OF THE STATE OF KANSAS, DO HEREBY CERTIFY THAT UNDER MY SUPERVISION A SURVEY WAS MADE OF A TRACT OF LAND IN THE NE1/4, SECTION 26, T19S, R3W OF THE 6TH P.M. AND DESCRIBED AS FOLLOWS;

BEGINNING 988.4 FEET NORTH OF THE SE CORNER OF SAID NE1/4, SECTION 26, T19S R3W; THENCE INTERIOR ANGLE WEST ~~90° 10''~~ 89° 49'' A DISTANCE OF 466.69 FEET; THENCE NORTH PARALLEL WITH SECTION LINE 466.69 FEET; THENCE EAST OT SECTION LINE 466.69 FEET; THENCE SOUTH 466.69 FEET TO PLACE OF BEGINNING, SAID TRACT OF LAND CONTAINS 5.0 ACRES MORE OR LESS, AND THAT THE ABOVE PLAT IS A TRUE EXHIBIT OF SAID SURVEY AS FAR AS IT IS KNOWN TO ME.

SURVEY CALLED FOR BY PETE E KAUFMAN

SIGNED THIS 17 DAY OF JANUARY, 1974

Melvin Ferguson
MELVIN FERGUSON
REGISTERED LAND SURVEYOR
MCPHERSON, KANSAS

MELVIN V. FERGUSON REGISTERED KANSAS LAND SURVEYOR LS-1310

MICROFILM