http://www.adultpdf.com
Created by TIFF To PDF trial version, to remove this mark, please register this software.

A SURVEY OF THE NE1/4
SECTION 27, T19S, R3W

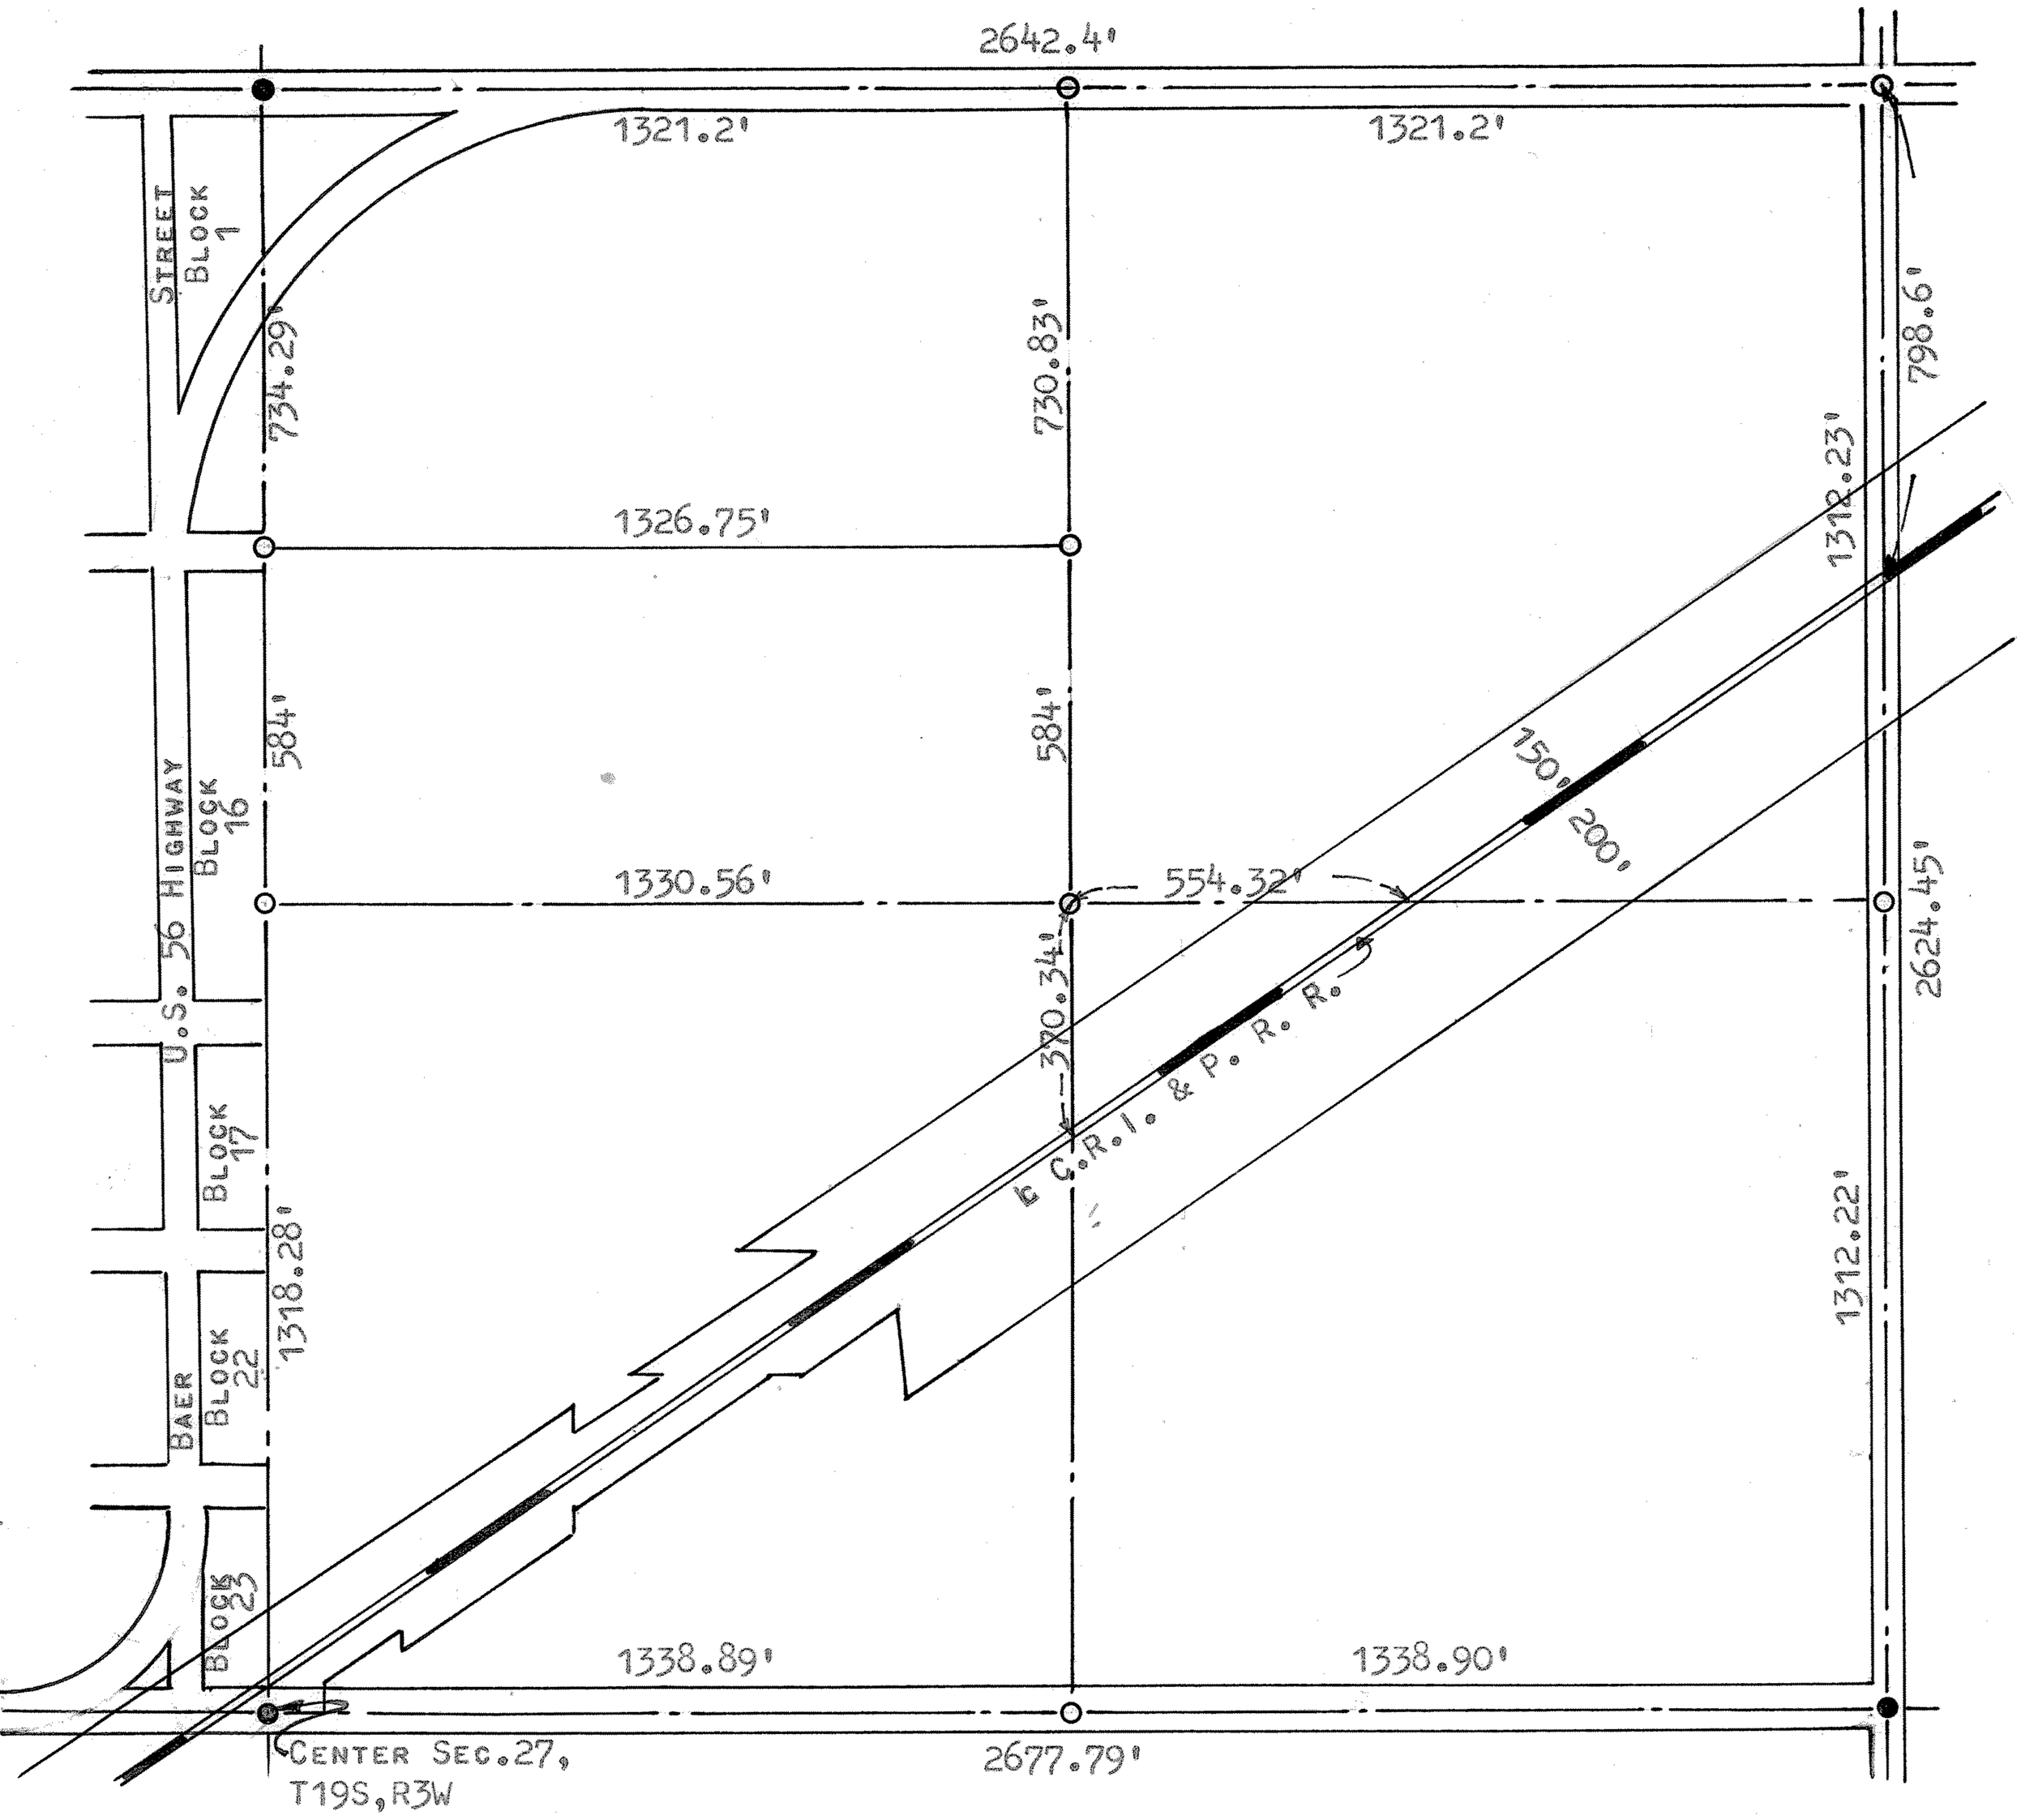

● PINS FOUND THIS SURVEY

○ PINS PLACED THIS SURVEY

STATE OF KANSAS)
COUNTY OF McPHERSON) SS

I FRANCIS D. WAGNER, COUNTY ENGINEER McPHERSON COUNTY, KANSAS DO HEREBY CERTIFY THAT I DID CAUSE TO BE DONE ON THE 8TH DAY OF DECEMBER, 1959 A SURVEY OF A TRACT OF LAND IN THE N1/2 NE1/4 OF SECTION 27, T19S, R3W AND THAT THE ACCOMPANYING PLAT IS A TRUE EXHIBIT OF SAID SURVEY.

Francis D. Wagner

FRANCIS D. WAGNER
COUNTY ENGINEER
McPHERSON COUNTY

10 DECEMBER, 1959

MICROFICHE