http://www.adultpdf.com
Created by TIFF To PDF trial version, to remove this mark, please register this software.

A SURVEY IN THE NE 1/4
SECTION 27, T19S, R3W

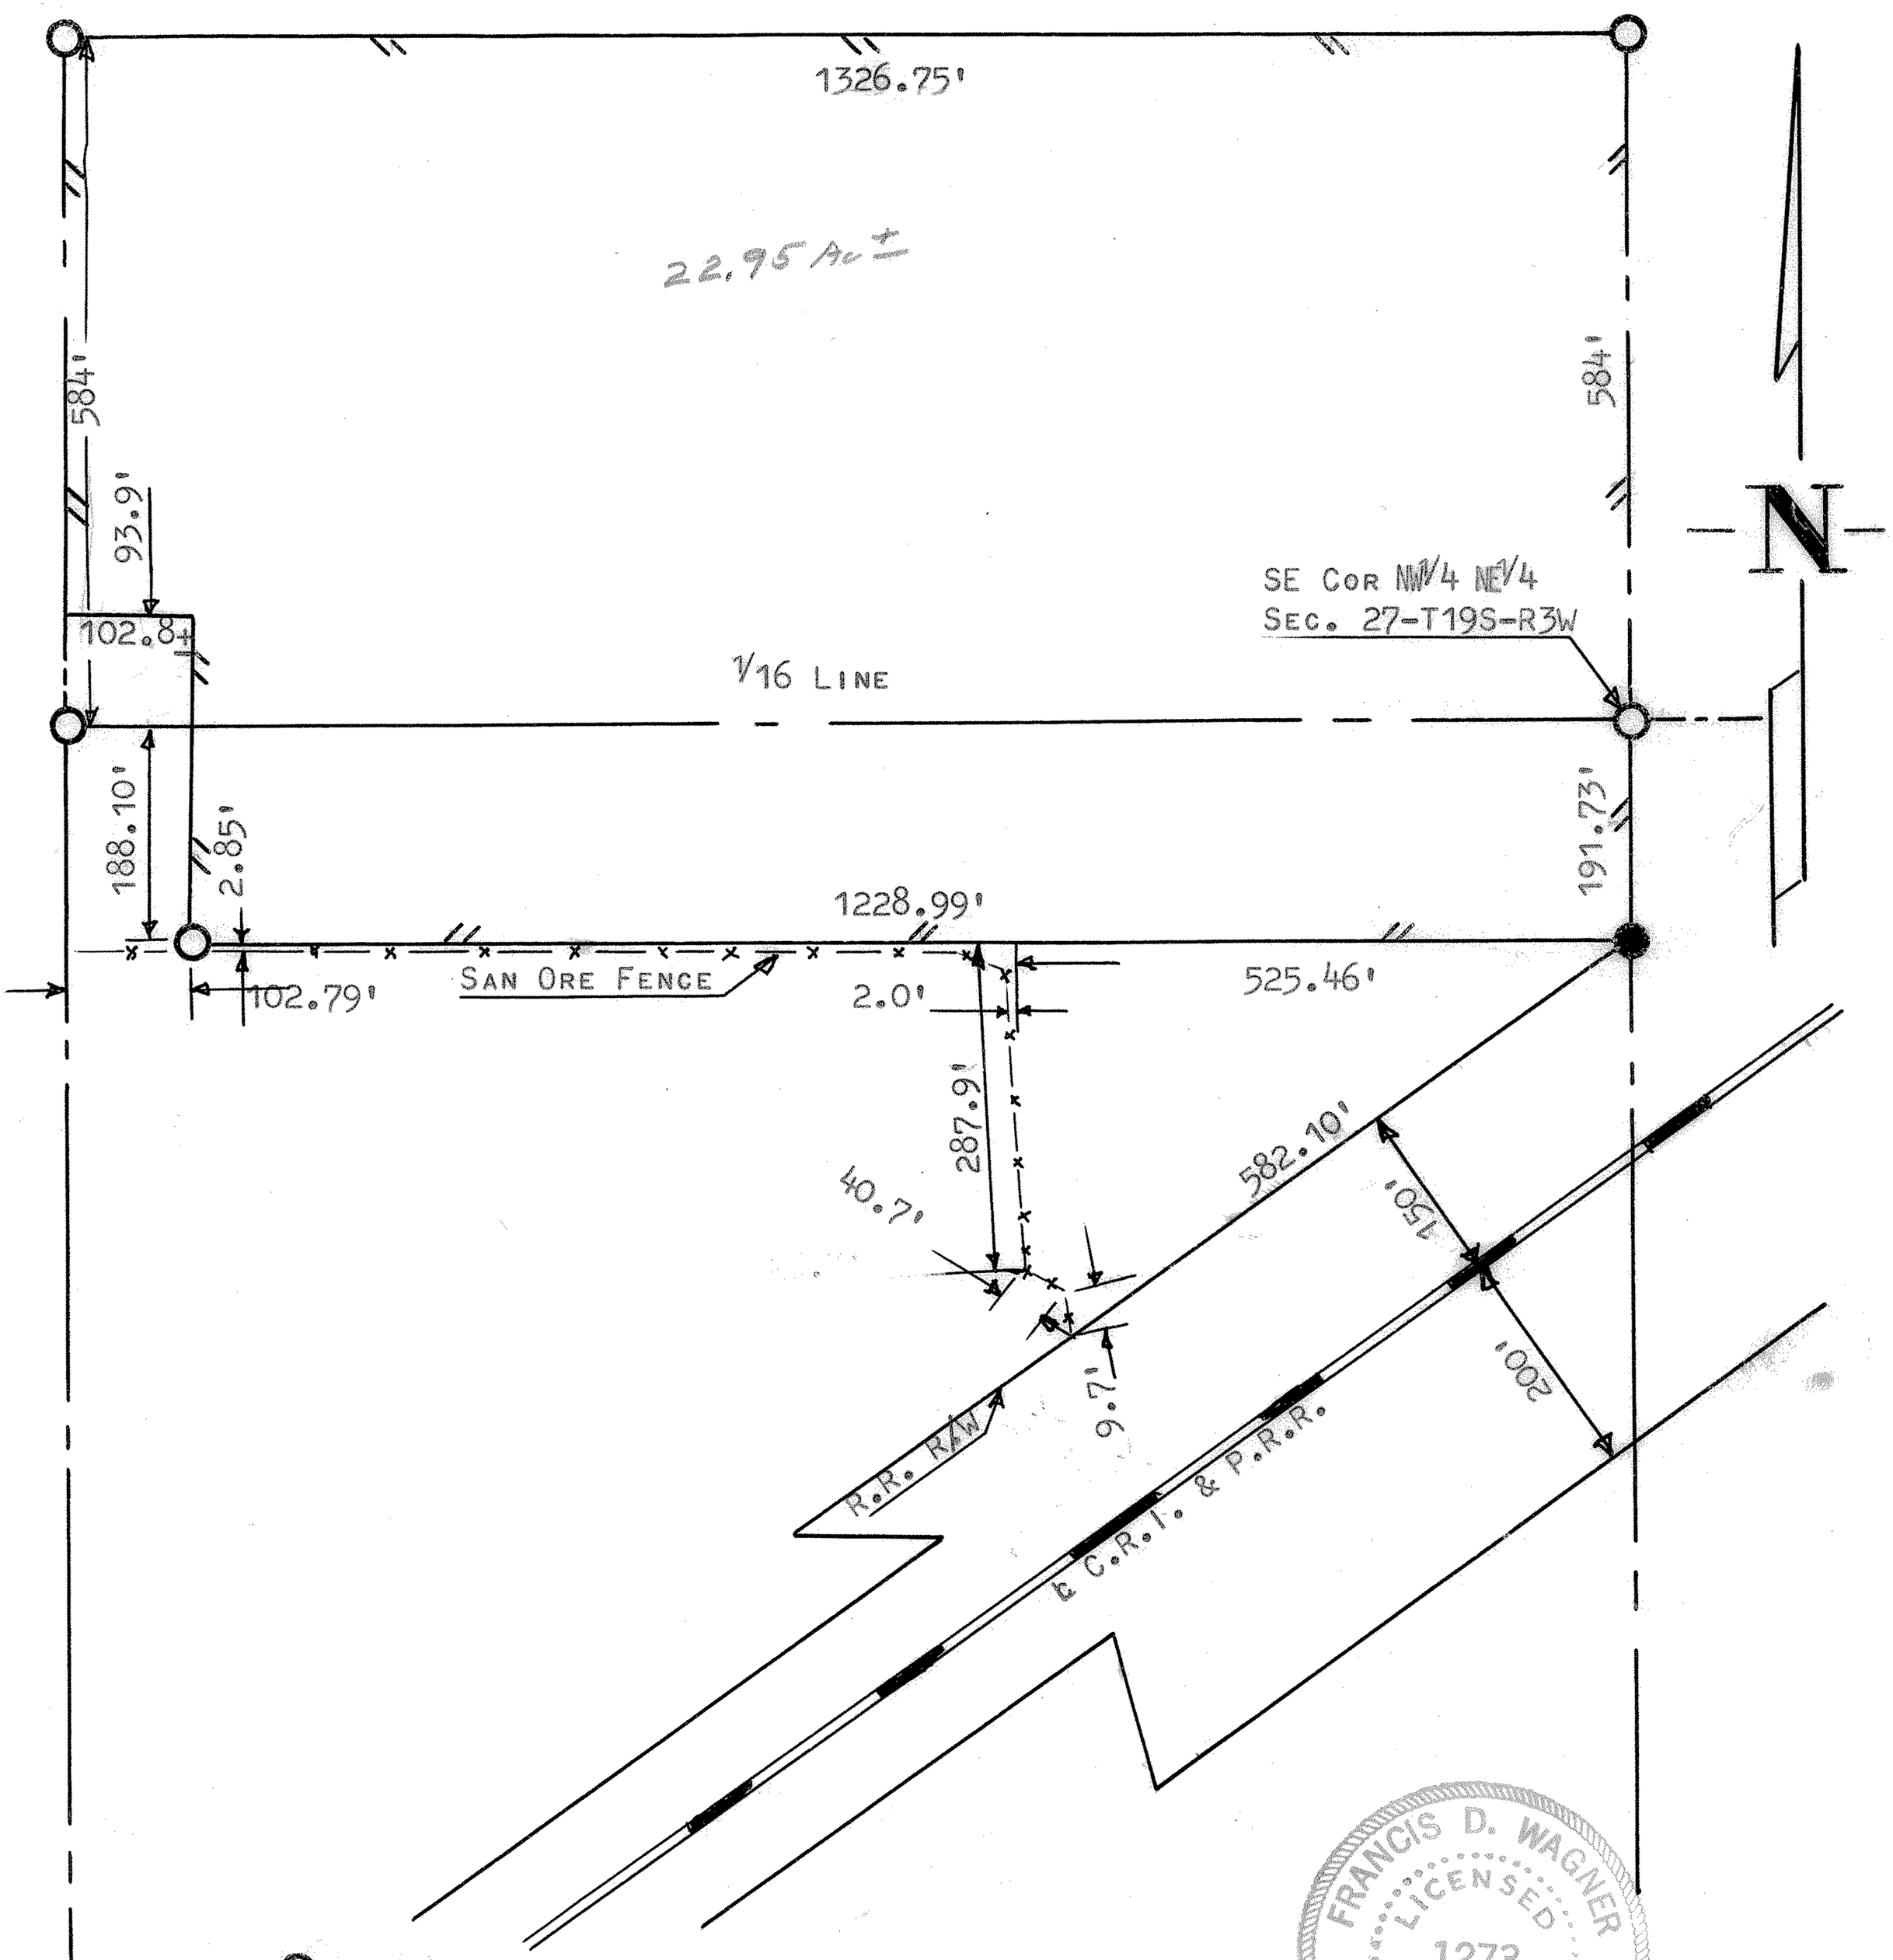

○ PINS FOUND THIS SURVEY.

● PINS PLACED THIS SURVEY.

STATE OF KANSAS)
COUNTY OF McPHERSON) SS

I, FRANCIS D. WAGNER, COUNTY ENGINEER, McPHERSON COUNTY, KANSAS DO HEREBY CERTIFY THAT I DID CAUSE TO BE DONE ON THE 24TH DAY OF FEBRUARY 1961, A SURVEY OF A TRACT OF LAND IN THE W1/2 NE1/4 OF SECTION 27, T19S, R3W AND THAT THE ACCOMPANYING PLAT IS A TRUE EXHIBIT OF SAID SURVEY.

Francis D. Wagner

FRANCIS D. WAGNER
COUNTY ENGINEER
McPHERSON COUNTY

28 FEBRUARY, 1961

MICROFILM