http://www.adultpdf.com
Created by TIFF To PDF trial version, to remove this mark, please register this software.

TRACT OF LAND IN THE
NW1/4, SECTION 27, T19S R3W
MCPHERSON COUNTY, KANSAS

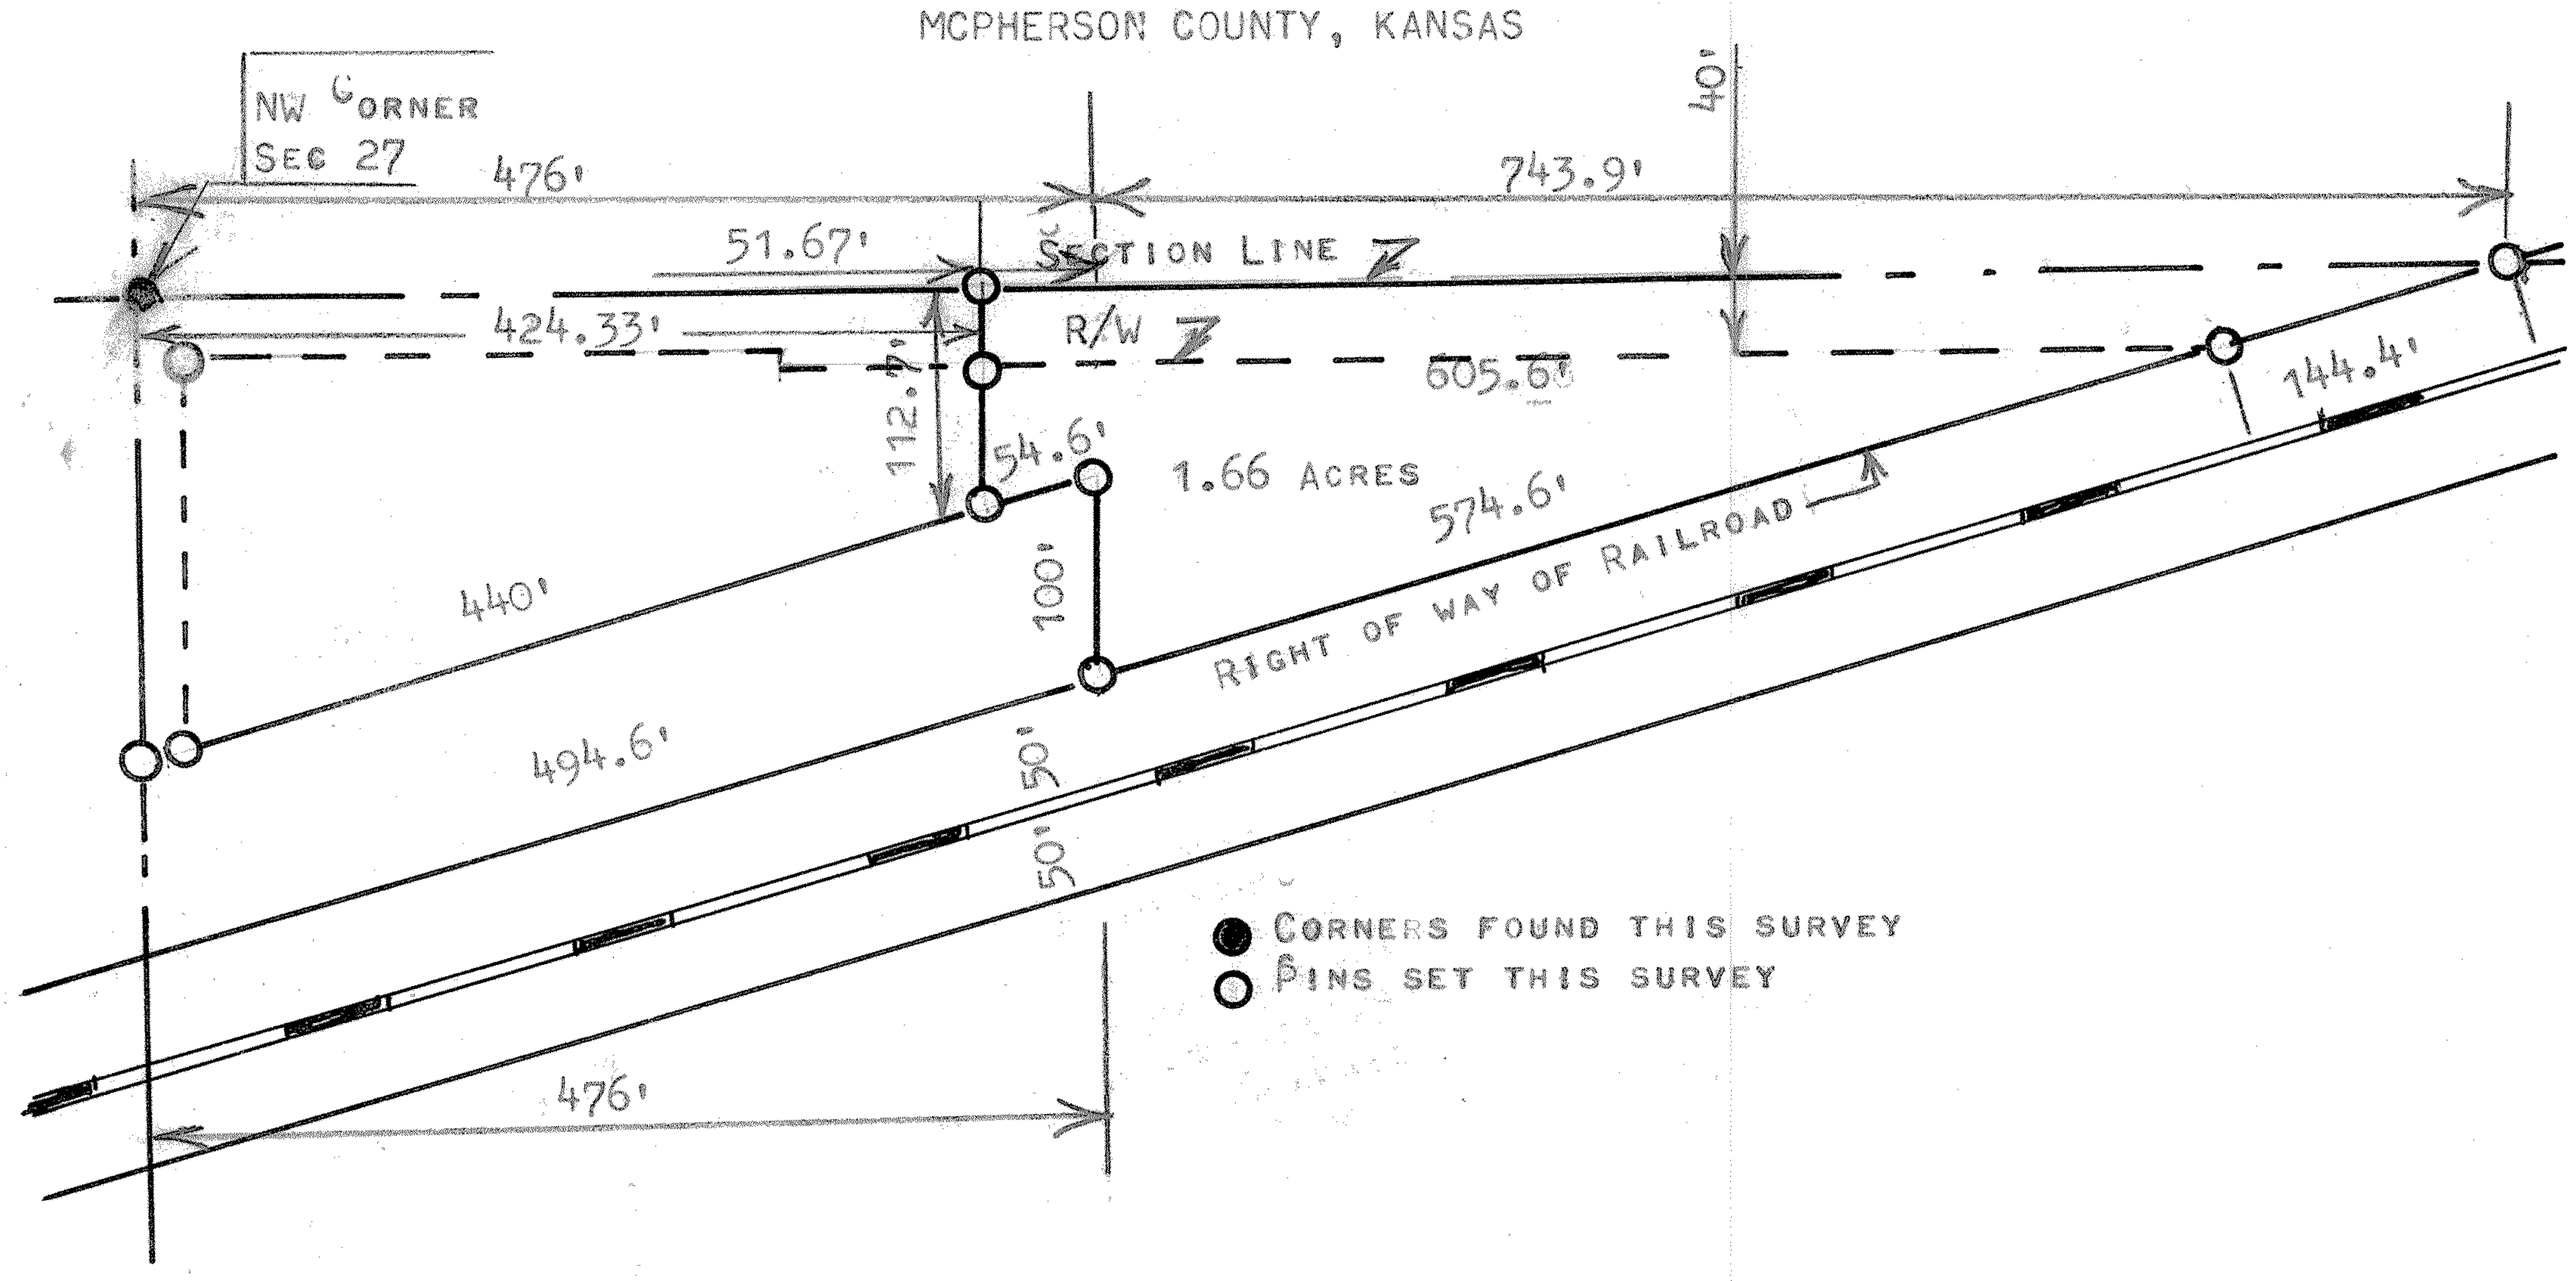

BEGINNING 424.33 FEET EAST OF THE NW CORNER OF THE NW1/4, SECTION 27, T19S R3W; THENCE RIGHT ANGLE SOUTH 112.7 FEET; THENCE NORTHEASTERLY PARALLEL WITH RAILROAD RIGHT OF WAY 54.6 FEET; THENCE SOUTH PARALLEL WITH SECTION LINE 100 FEET AND TO RAILROAD RIGHT OF WAY; THENCE NORTHEASTERLY ALONG RAIROAD RIGHT OF WAY 719' FEET AND TO SECTION LINE; THENCE WEST ON SECTION LINE 795.57 FEET AND TO PLACE OF BEGINNING, SAID TRACT CONTAINS 1.66 ACRES MORE OR LESS.