http://www.adultpdf.com
Created by TIFF To PDF trial version, to remove this mark, please register this software.

SW¼, Sec. 28, Twp. 19, South, Rng. 3, West.
McPherson County, Kansas.

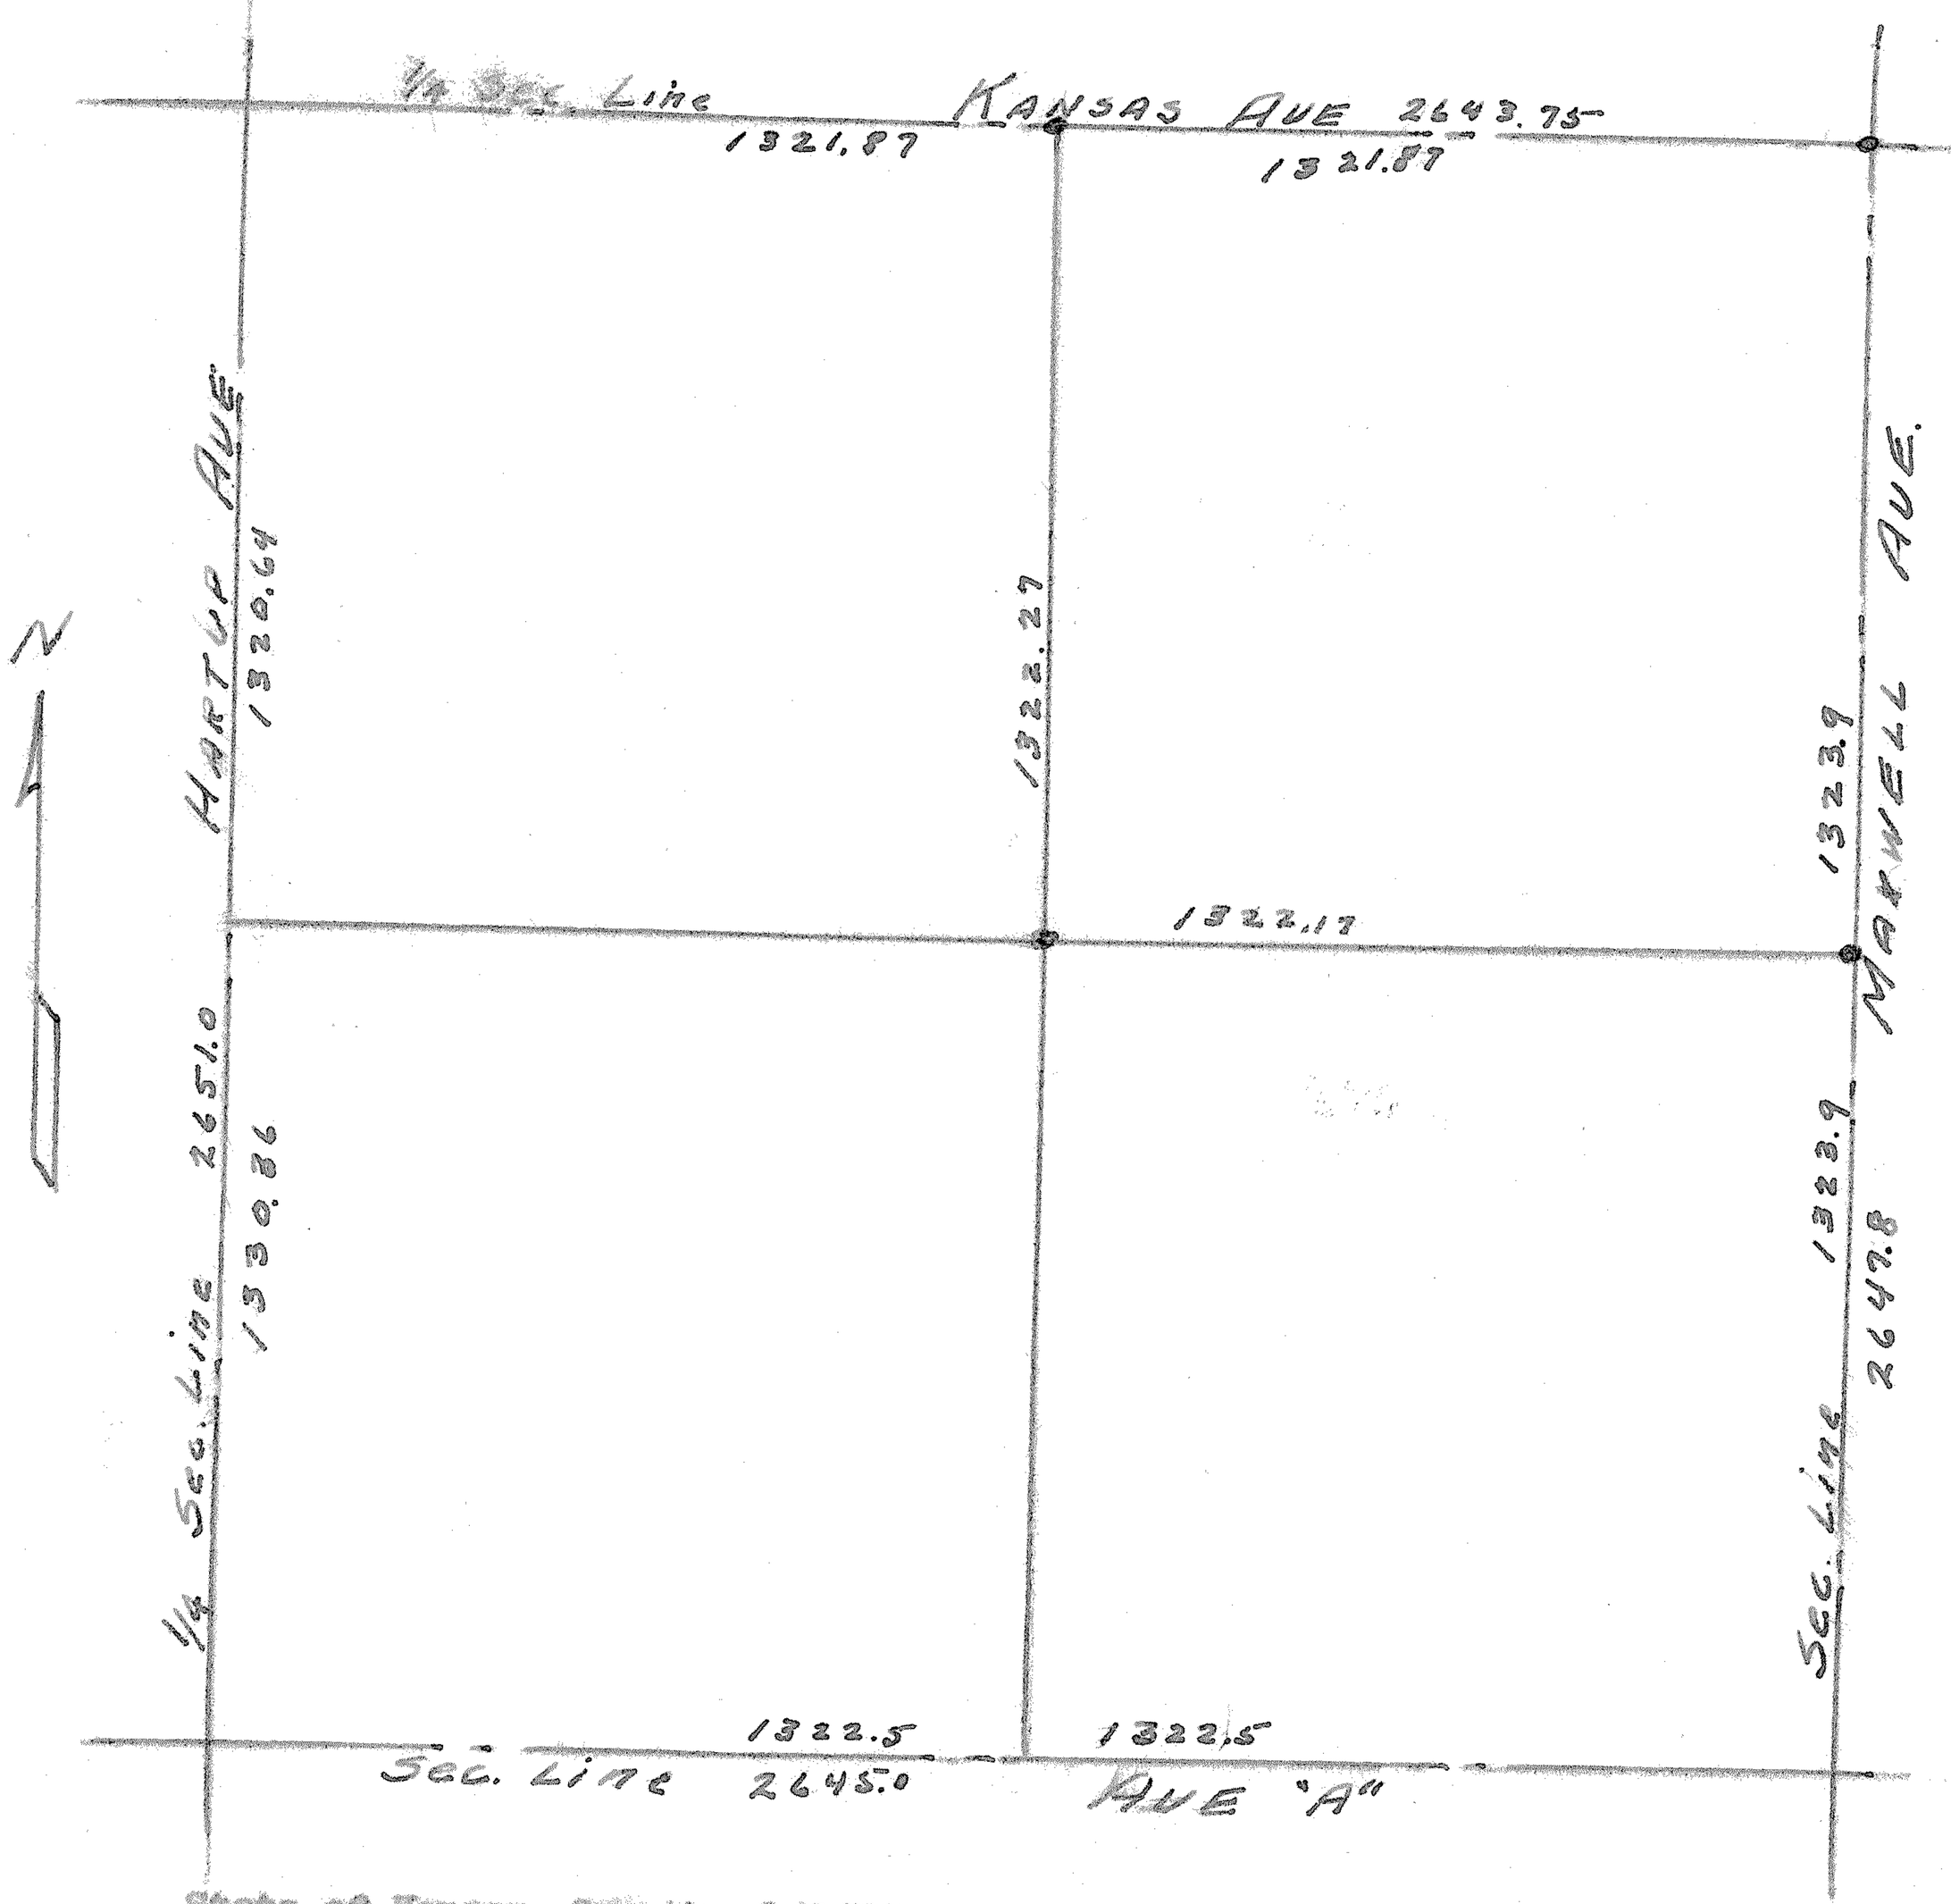

State of Kansas, County of McPherson, ss.

I, G.D.Johnson, Licensed Civil Engineer of the State of Kansas do hereby certify that I did on the 2nd. day of February, 1952 survey and determine the boundaries of the NW¼,SW¼, Sec. 28, Township 19 South, Range 3, West, 6th. P.M. The limits of said property were marked by the placing of 3/4" pipe at each corner of the same.

I also certify that the accompanying plat is a true exhibit of said survey.

G.D.Johnson

Checked and approved by,

Francis Thorpe
Co. Engr. of McPherson County, Kansas

Walter Smith
City Engr of McPherson, Kansas.

MICROFILM