http://www.adultpdf.com
Created by TIFF To PDF trial version, to remove this mark, please register this software.

S SURVEY IN THE NE1/4 SECTION 28, T 19S, R 3W 6TH P.M.

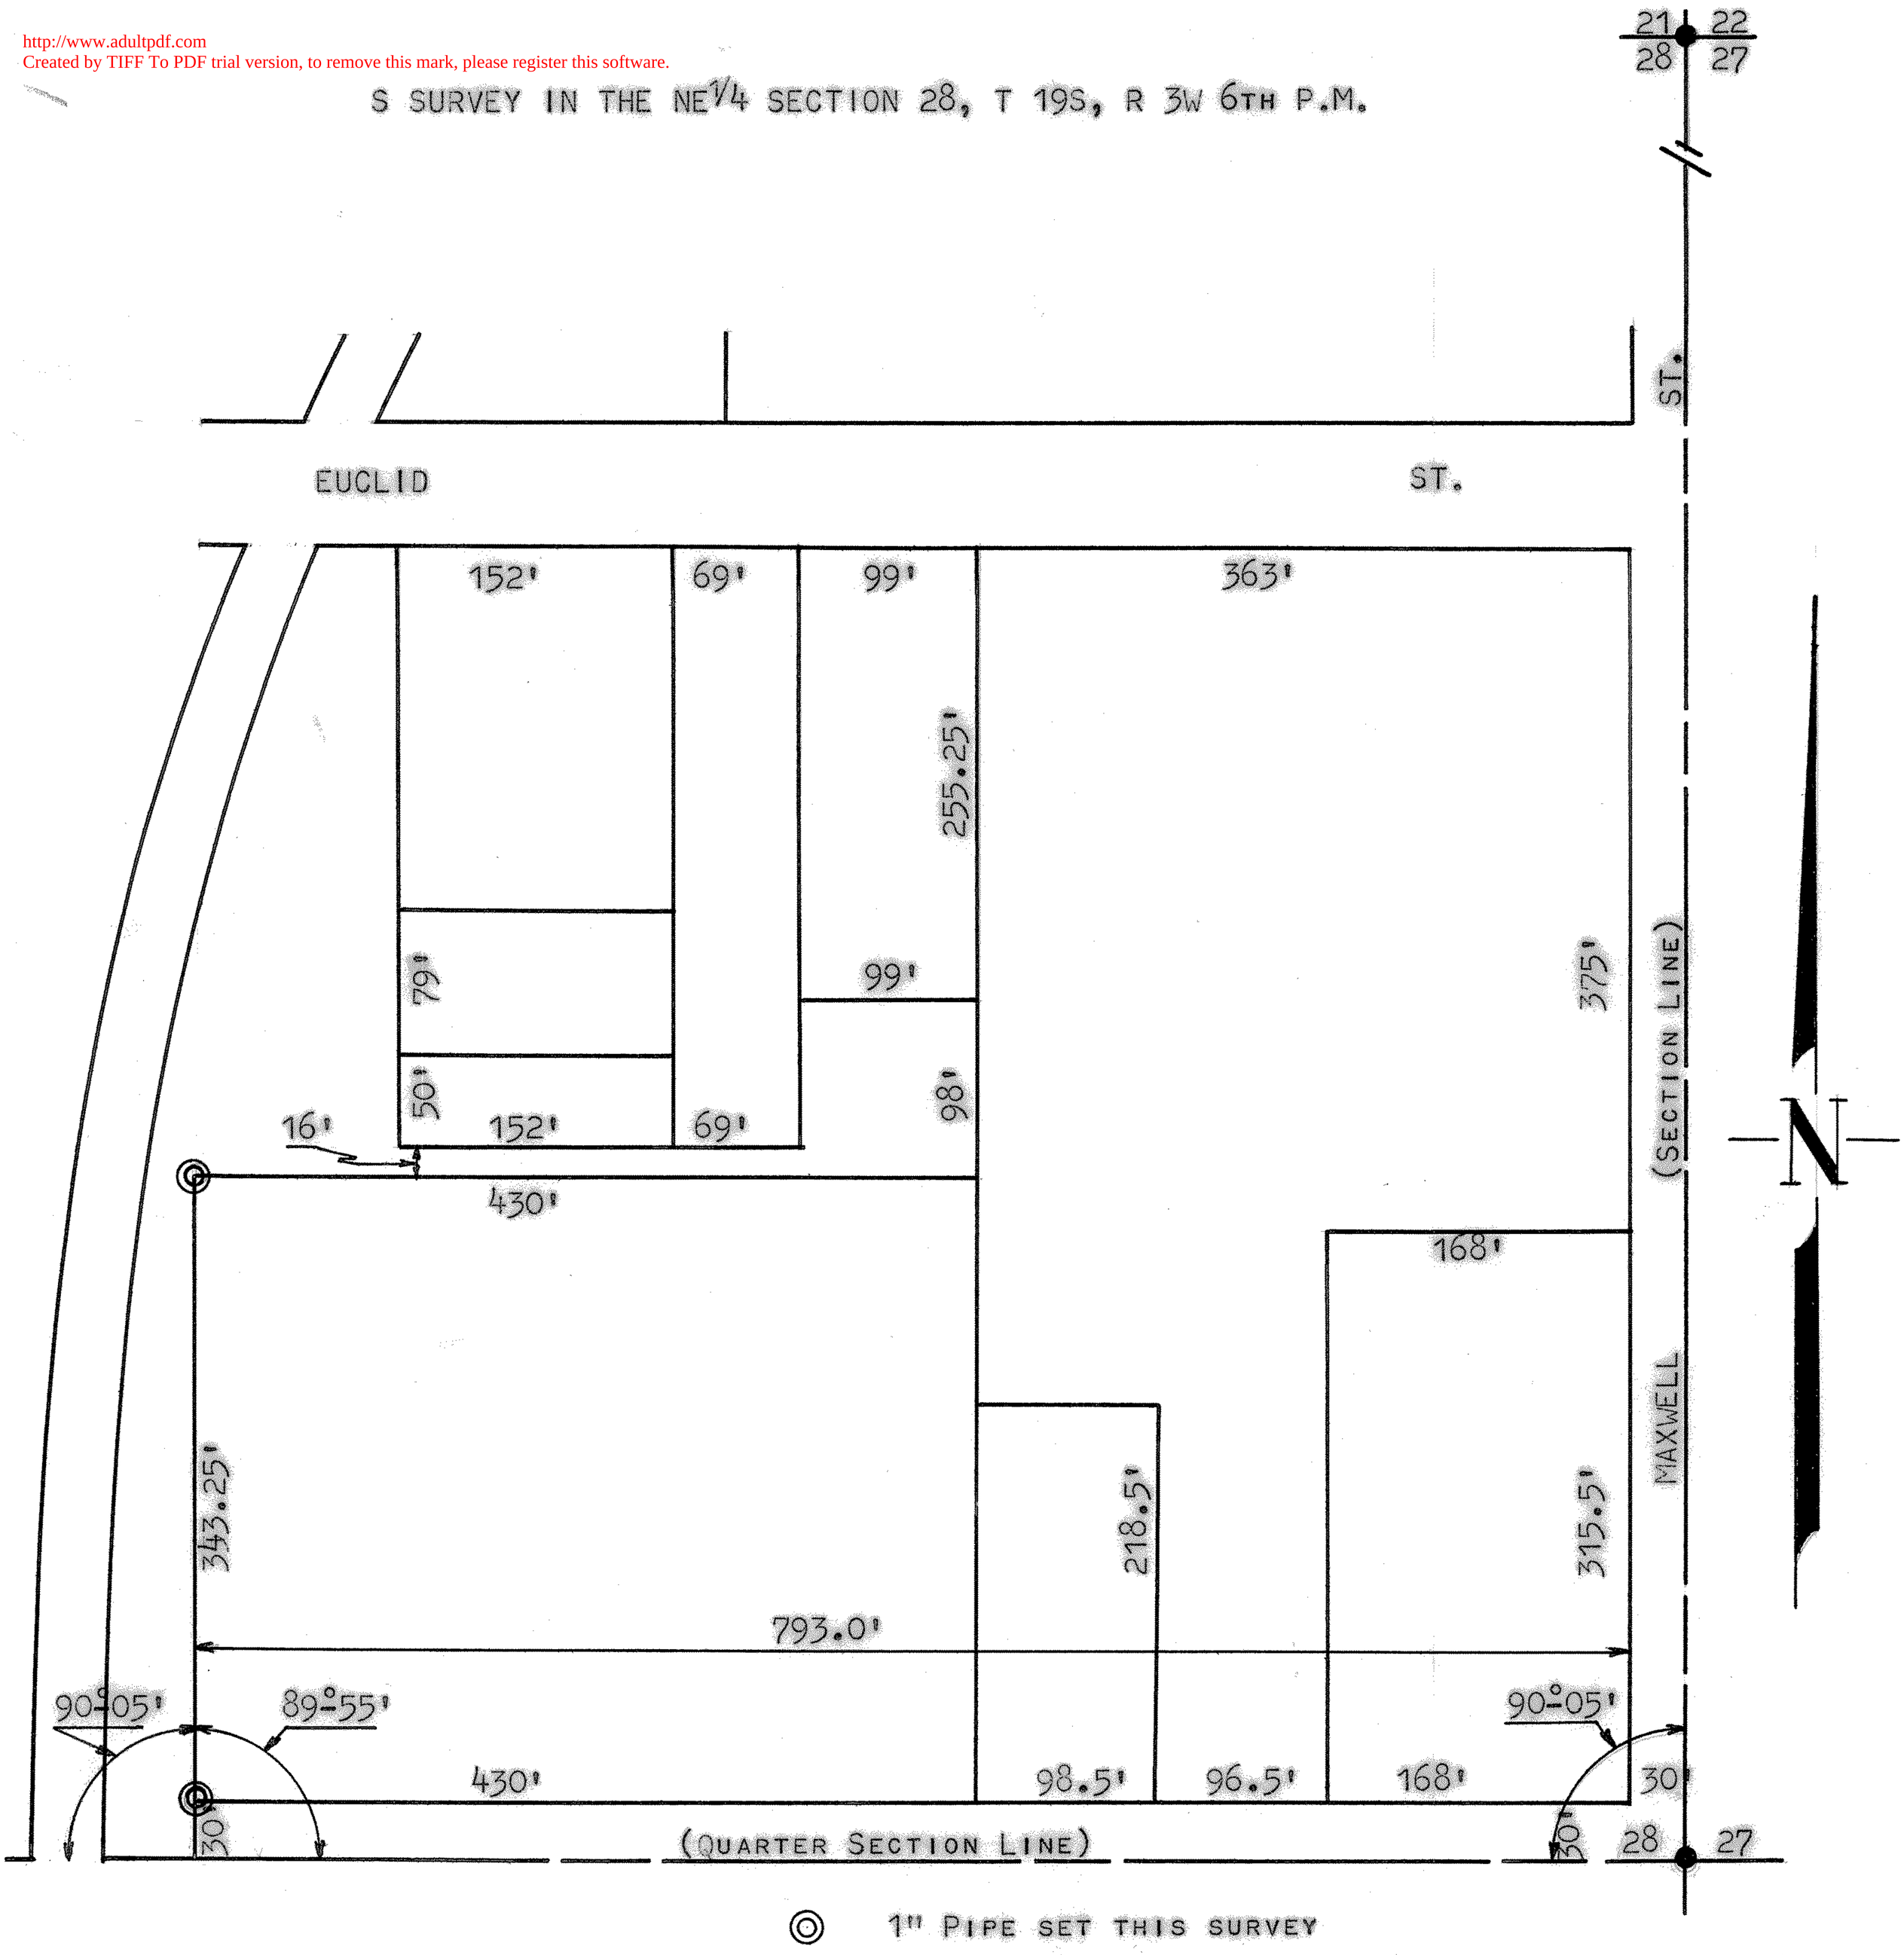

STATE OF KANSAS)
COUNTY OF McPHERSON) SS

I, FRANCIS R. RANKIN, COUNTY ENGINEER OF McPHERSON COUNTY KANSAS, DO HEREBY CERTIFY THAT I DID CAUSE TO BE DONE ON THE 30TH DAY OF JULY 1962, A SURVEY IN THE NE1/4 SECTION 28, T 19S, R 3W OF THE 6TH P.M., AND THAT SAID TRACT IS DESCRIBED AS FOLLOWS:

BEGINNING 823.0' FEET WEST OF THE QUARTER CORNER BETWEEN SECTION 28 AND 27, T 19S, R 3W; THENCE DEFLECTION ANGLE RIGHT 90°-05' NORTH TO A POINT 30' FEET, SAID POINT BEING THE SW CORNER OF PROPERTY LINE; THENCE NORTH ON SAME LINE TO A POINT 343.25' FEET, SAID POINT BEING NW CORNER OF PROPERTY LINE AND THAT THE ACCOMPANYING PLAT IS A TRUE EXHIBIT OF SAID SURVEY SO FAR AS IT IS KNOWN TO ME.

Francis R. Rankin

F. R. RANKIN
LICENSED
799
KANSAS
PROFESSIONAL ENGINEER

MICROFILM

AUGUST 2, 1962

FRANCIS R. RANKIN
COUNTY ENGINEER
McPHERSON COUNTY