http://www.adultpdf.com
Created by TIFF To PDF trial version, to remove this mark, please register this software.

Sec. 29

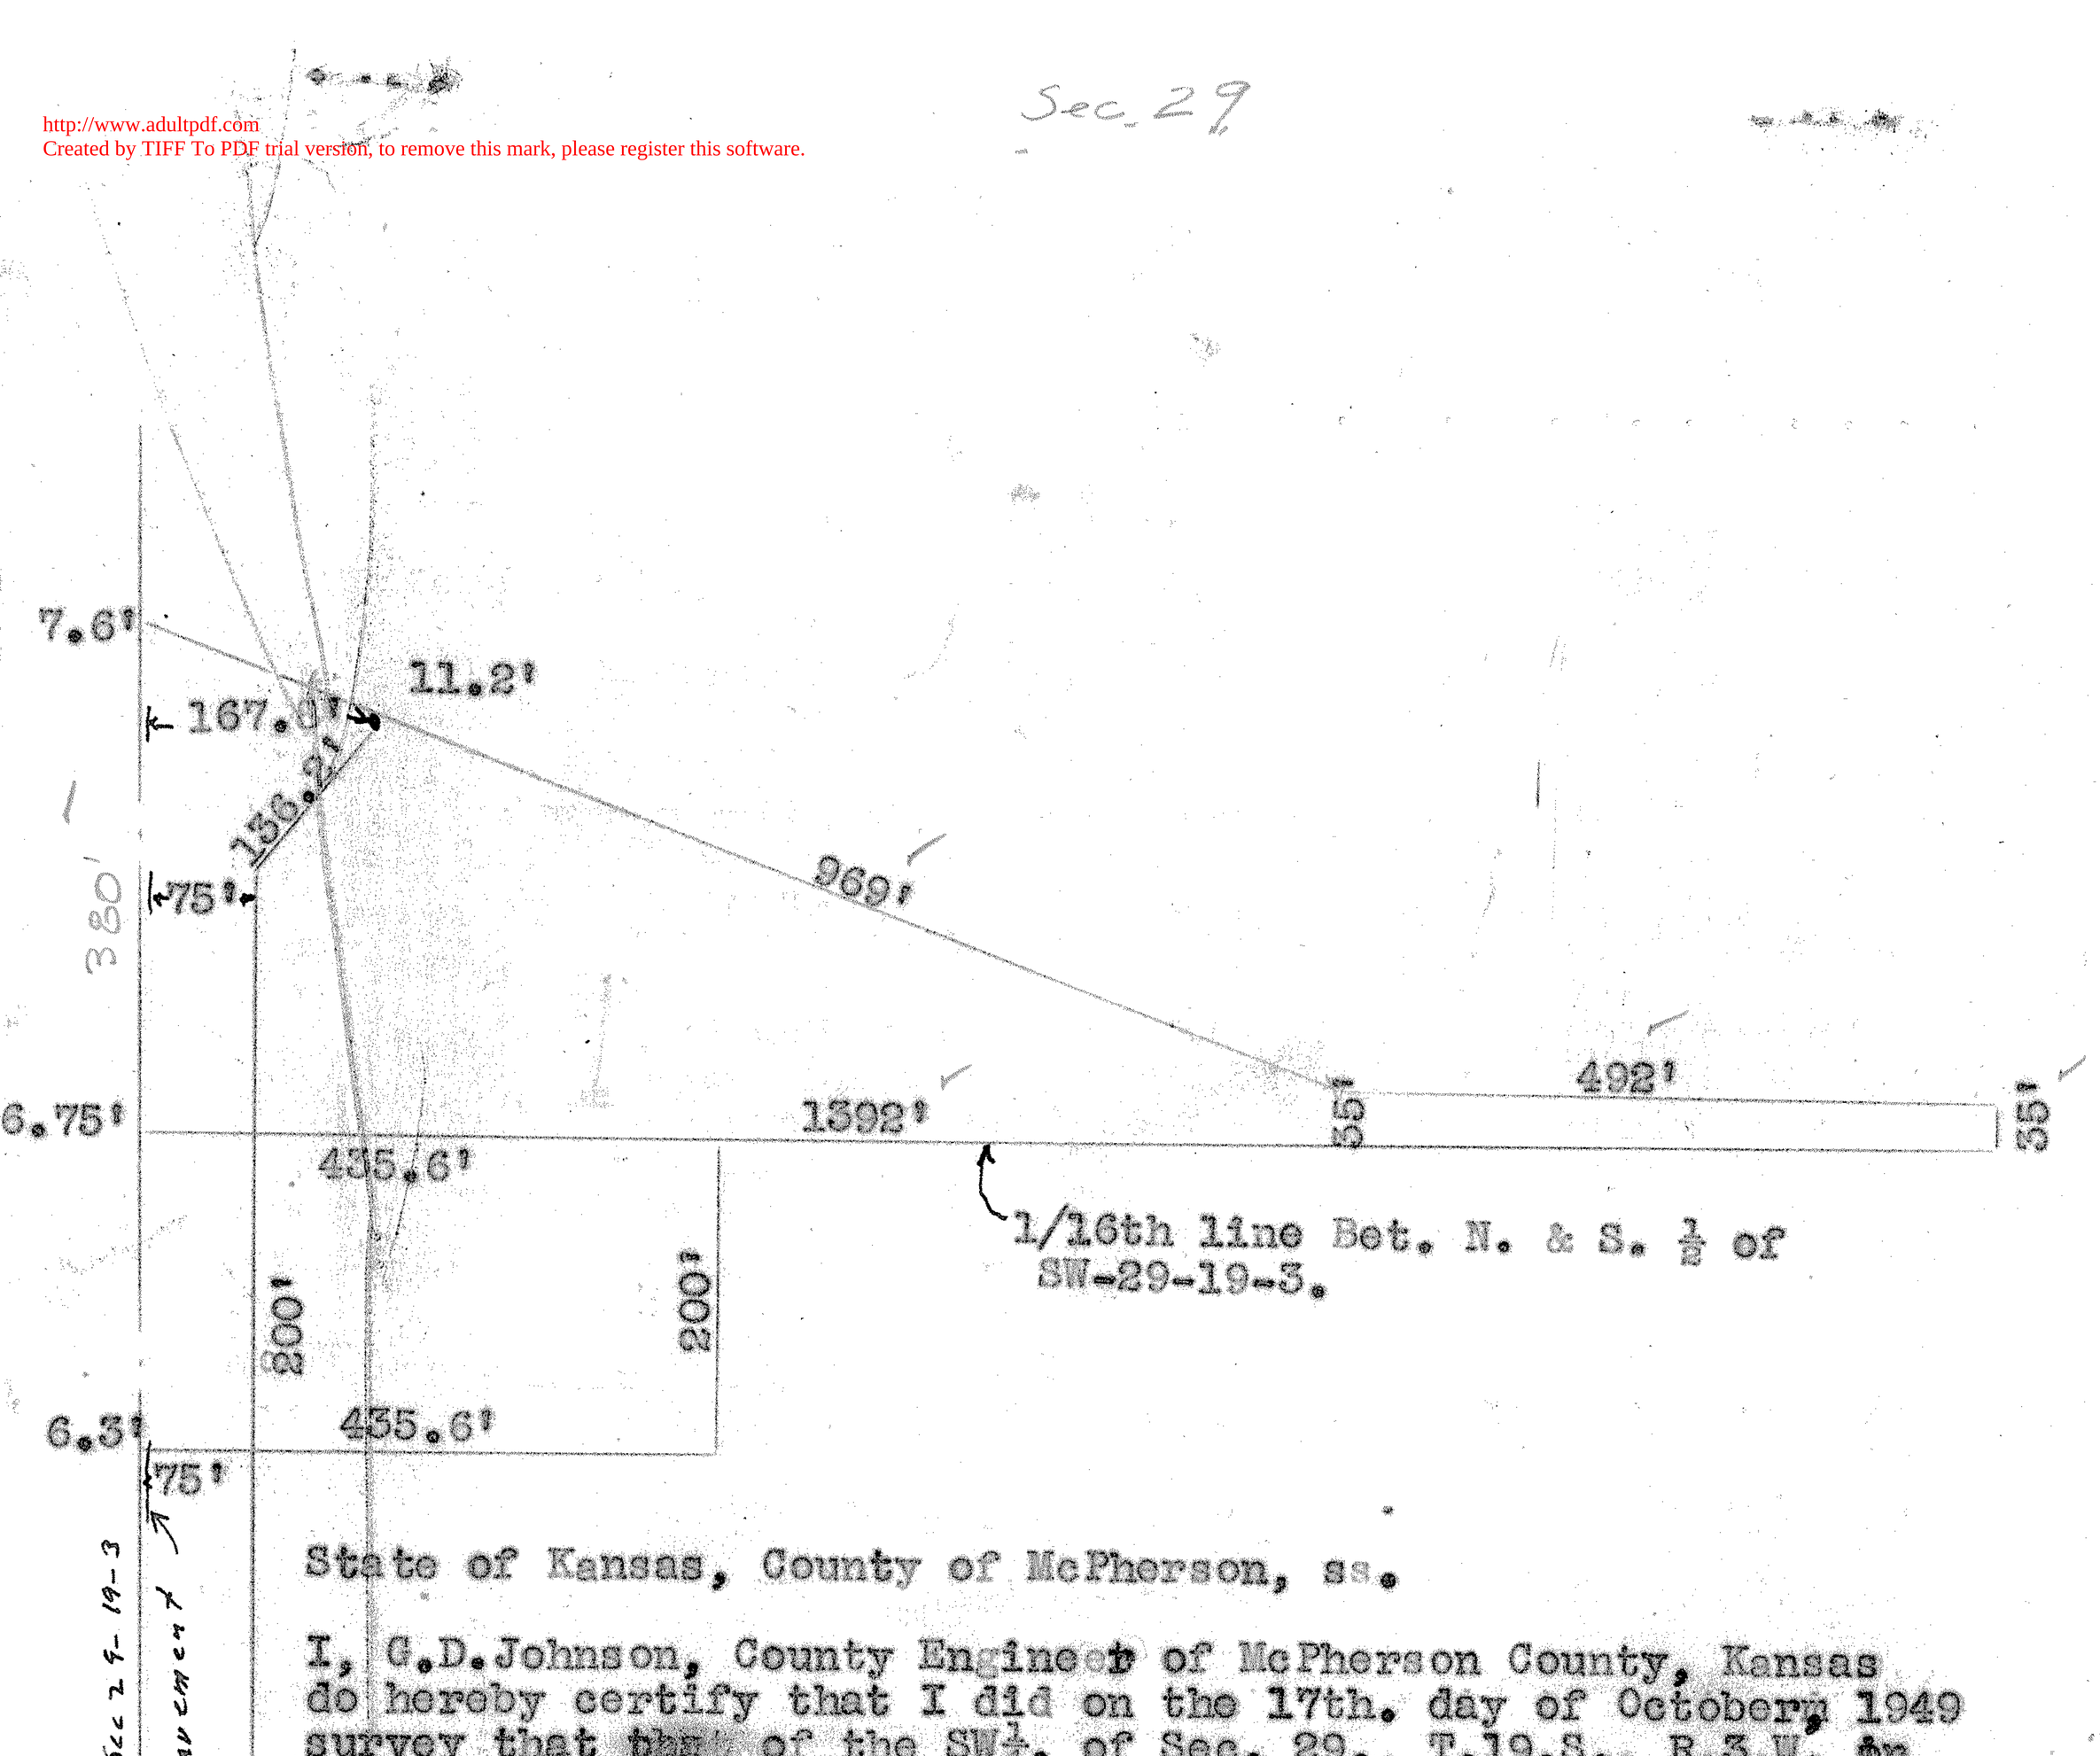

State of Kansas, County of McPherson, ss.

I, G.D.Johnson, County Engineer of McPherson County, Kansas do hereby certify that I did on the 17th. day of October, 1949 survey that part of the SW¼. of Sec. 29., T.19.S., R.3.W. in McPherson County, Kansas, described to-wit: Beginning at the SW. Cor of NW¼.SW¼. Sec. 29., T.19.S.,R.3.W., thence east along the south line of Said NW¼SW¼ Sec. 29., 1392ft. thence north 35 ft., thence west parallel to said south line of said NW¼SW¼ 492 ft. thence in a northwesterly direction to west line of said Sec. 29., thence south 380 ft. to place of beginning; formerly part of Blocks 15, 16, 23, & 24, Simpson Addition to McPherson, Kansas, containing 4 and 6/100 acres more or less., Also Beginning at a point eighty (80) rods south of the NW. Cor. of SW¼? Said Sec. 29. T.19.S.R.3.W., being the Nw. Cor of SW¼, SW¼. of Said Sec. 29., thence south 200 ft. thence east 435.6 ft., thence north 200 ft. to the north line of Said SW¼, SW¼, of said Sec. 29., thence west 435.6 ft to the place of beginning. and Contains two (2) acres more or less. I also certify that accompanying plat is a true exhibit of said survey.

G.D. Johnson

MICROFILM