http://www.adultpdf.com
Created by TIFF To PDF trial version, to remove this mark, please register this software.

A SURVEY OF A TRACT OF LAND IN THE NW 1/4 SECTION 29, T19S, R3W MC PHERSON COUNTY, KANSAS

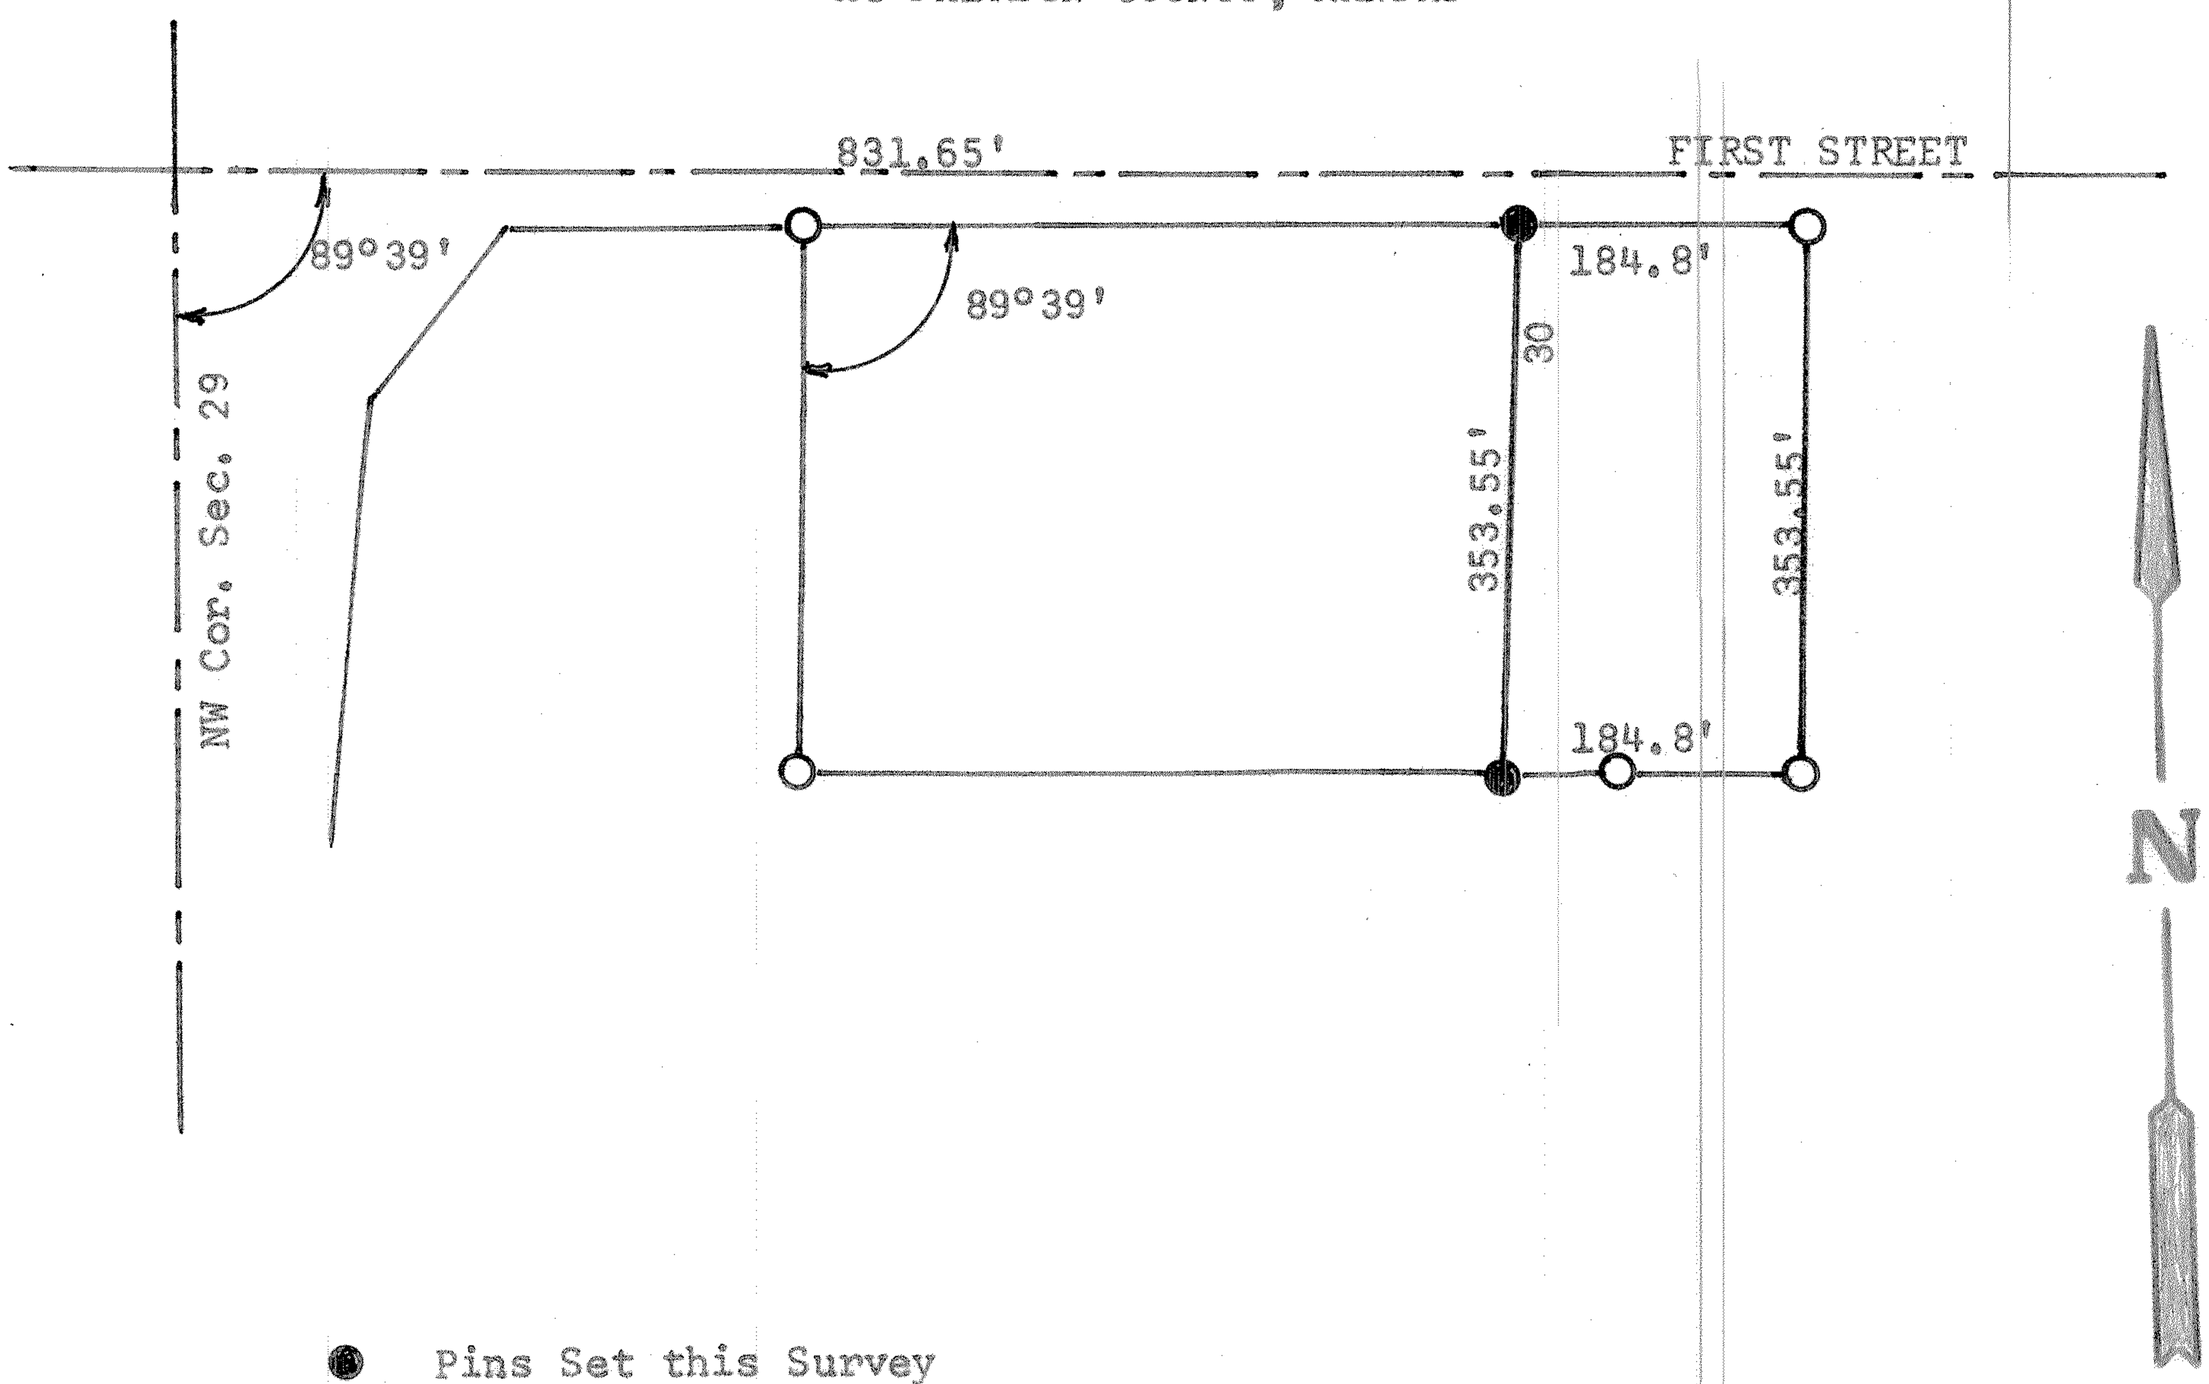

● Pins Set this Survey

○ Pins Found this Survey

State of Kansas)
County of McPherson) SS

I, Melvin Ferguson, County Engineer of McPherson County, Kansas, do hereby certify that under my supervision a survey was made of a part of Block 4, Brewers Subdivision of N 1/2 of the NW/4 of Section 29, Township 19 South, Range 3 West of the 6th P.M., described as follows: Beginning a point 831.65 feet East and 30 feet South of the Northwest corner of said Section 29, Township 19, Range 3; thence East parallel to section line 184.8 feet; thence South parallel with West section line 353.55 feet; thence West parallel to the North side of Hill Street 184.8 feet; thence North 353.78 feet to place of beginning. The above plat is a true exhibit of said survey as far as it is known to me.

Survey called for by Sol Kimbrell

Signed this 22nd day of May, 1974

Melvin Ferguson
Melvin Ferguson, P. E.
County Engineer
McPherson County, Kansas

MELVIN V. FERGUSON LICENSED 6772 KANSAS PROFESSIONAL ENGINEER

MICROFILM