http://www.adultpdf.com
Created by TIFF To PDF trial version, to remove this mark, please register this software.

**DURR ENGINEERING,**
SURVEYING, PLANNING, & DEVELOPMENT
525 HOWARD STREET
HUTCHINSON, KS 67501
PHONE: 620-663-9613

GRAPHIC SCALE
IN FEET
0 50 100 200
1" = 100'

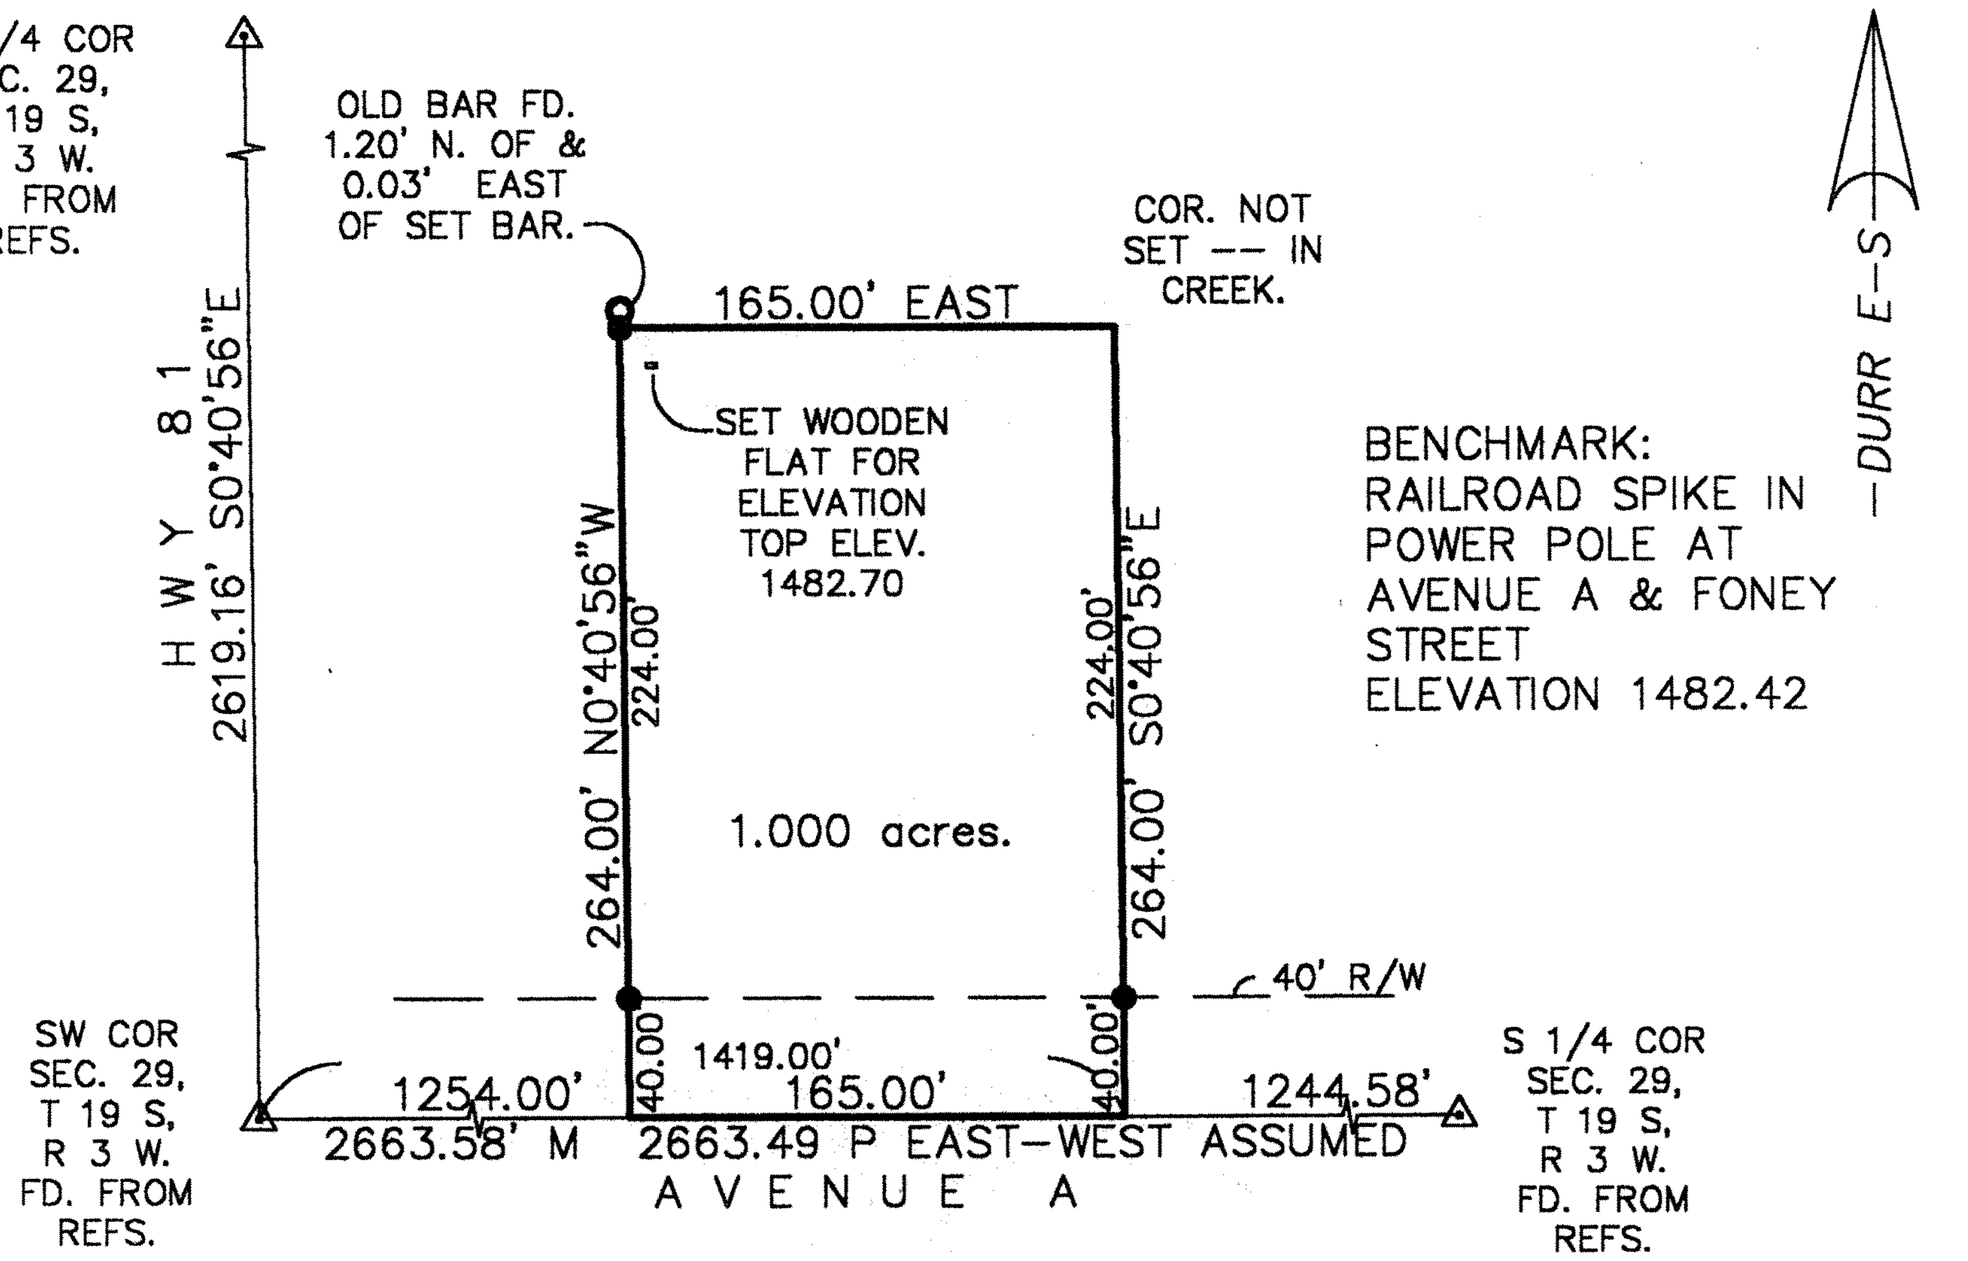


LEGEND
- △ SECTION CORNER FOUND
- ○ PROPERTY CORNER FOUND
- ● PROPERTY CORNER SET
- P PLATTED DIMENSION
- M MEASURED DIMENSION

REVIEW SURVEYOR'S CERTIFICATE
STATE OF KANSAS )
) SS
COUNTY OF McPHERSON)

REVIEWED IN ACCORDANCE WITH THE REQUIREMENTS OF K.S.A. 58-2005,

_____, 2003.

REGISTERED LAND SURVEYOR

DUNCAN W. DURR REGISTERED LS-697 KANSAS LAND SURVEYOR

REGISTERED LAND SURVEYOR

NOTES:
1) NO TITLE WORK PROVIDED TO SURVEYOR PRIOR TO SURVEY
2) SECTION CORNER TIES TO BE SENT TO COUNTY ENGINEER'S OFFICE AND KANSAS STATE HISTORICAL SOCIETY

I, DUNCAN W. DURR, DO HEREBY CERTIFY THE HEREON SURVEY TO BE A TRUE AND ACCURATE REPRESENTATION OF THE CONDITIONS FOUND ON THE DATE HEREON WRITTEN.

CLIENT: CHARLES LOGES DRAWN: EL CADMEISTER PROJECT: 3107 SHEET: 1 OF: 1

A TRACT IN THE SOUTHWEST QUARTER OF SECTION 29, TOWNSHIP 19 SOUTH, RANGE 3 WEST OF THE SIXTH PRINCIPAL MERIDIAN, MORE PARTICULARLY DESCRIBED AS FOLLOWS: BEGINNING 1419.00 FEET EAST, ASSUMED, OF THE SOUTHWEST CORNER OF SAID SOUTHWEST QUARTER; THENCE WEST, A DISTANCE OF 165.00 FEET; THENCE N0°40'56"W, A DISTANCE OF 264.00 FEET; THENCE EAST, A DISTANCE OF 165.00 FEET; THENCE S0°40'56"E, A DISTANCE OF 264.00 FEET TO THE POINT OF BEGINNING; TRACT CONTAINS 1.000 ACRES, EXCEPT THE SOUTH 40 FEET FOR ROAD RIGHT OF WAY AND ANY OTHER EASEMENTS OF RECORD; EXCEPT ANY EASEMENTS OF RECORD; ALL IN McPHERSON COUNTY, KANSAS.

STATE: KANSAS COUNTY: McPHERSON SEC: 29 TWP: 19 S R: 3 W DATE: 12/3/2003