http://www.adultpdf.com
Created by TIFF To PDF trial version, to remove this mark, please register this software.

Part of SW¼. Sec. 29., T.19.S., R.3.W., 6th. P. M.

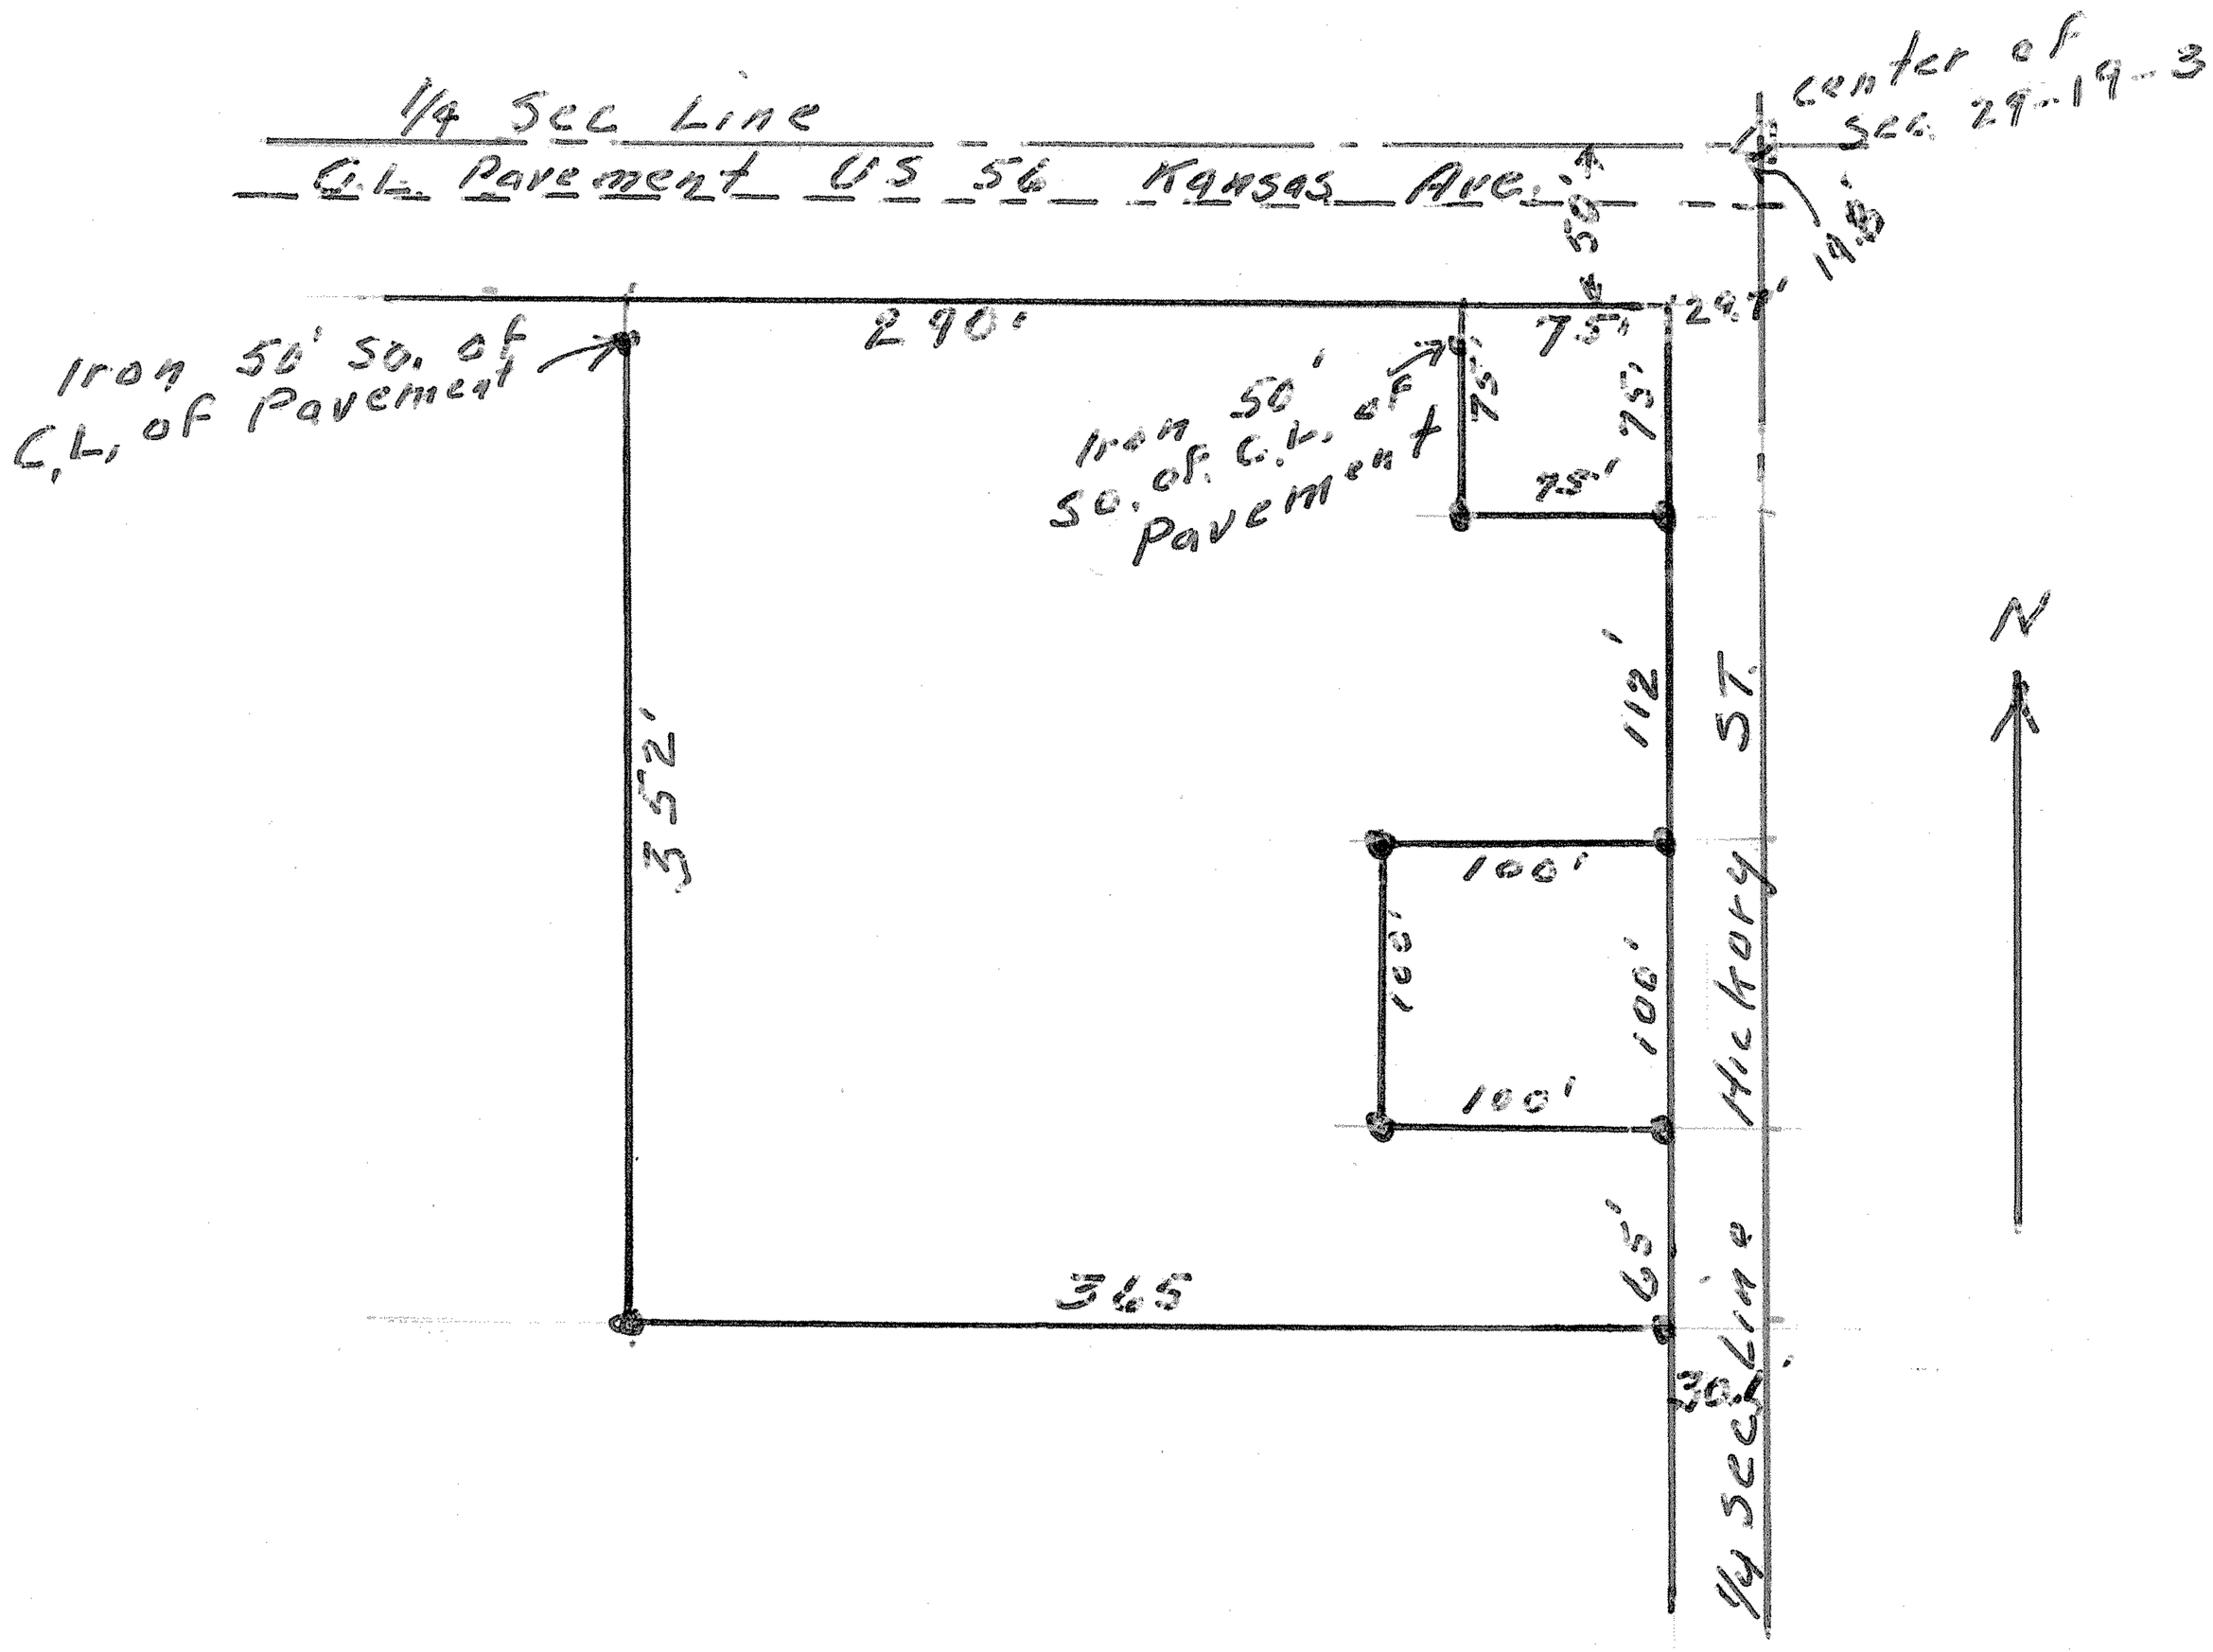

State of Kansas, County of McPherson, SS.

I, G.D.Johnson, Licensed Civil Engineer of the State of Kansas, do hereby certifythat I did on the 24th. day of July, 1957 survey the following described property.

Part of the NE¼. SW¼. Sec. 29., T.19.S., R.3.W., 6th. P.M. containing 2½ Acres more or less. Beginning 75 ft. south of the NE. Cor. of tract conveyed to C. E. Sundahl under deed Record VOL. 90, Page 396, Register of Deeds, McPherson County, Kansas, being a point 125 ft. south and 29.7 ft. west of NE. Cor. of SW¼ Said Sec, 29., theencesouth 112 ft., thence west 100 ft., thence south 100 ft., thence east 100 ft., thence south 65 ft., thence west 365 ft., thence north 352 ft., thence east 290 ft., thence south 75 ft., thence east 75 ft., to place of beginning.

The above tract includes tract of record Register of Deeds, McPherson County, Kansas . Vol.131. Page 420 and Vol. 129, Page 423.

I also certify that accompanying plat is a true exhibit of said survey.

G D Johnson

MICROFILM

1/16 on Hickory 9ft West of CL Pavement
N L of Grant