http://www.adultpdf.com
Created by TIFF To PDF trial version, to remove this mark, please register this software.

A RESURVEY OF LOTS 12 & 13
DELMORE ADDITION
PART OF THE SW¼ SEC. 29-T19S-R3W
MCPHERSON COUNTY, KANSAS

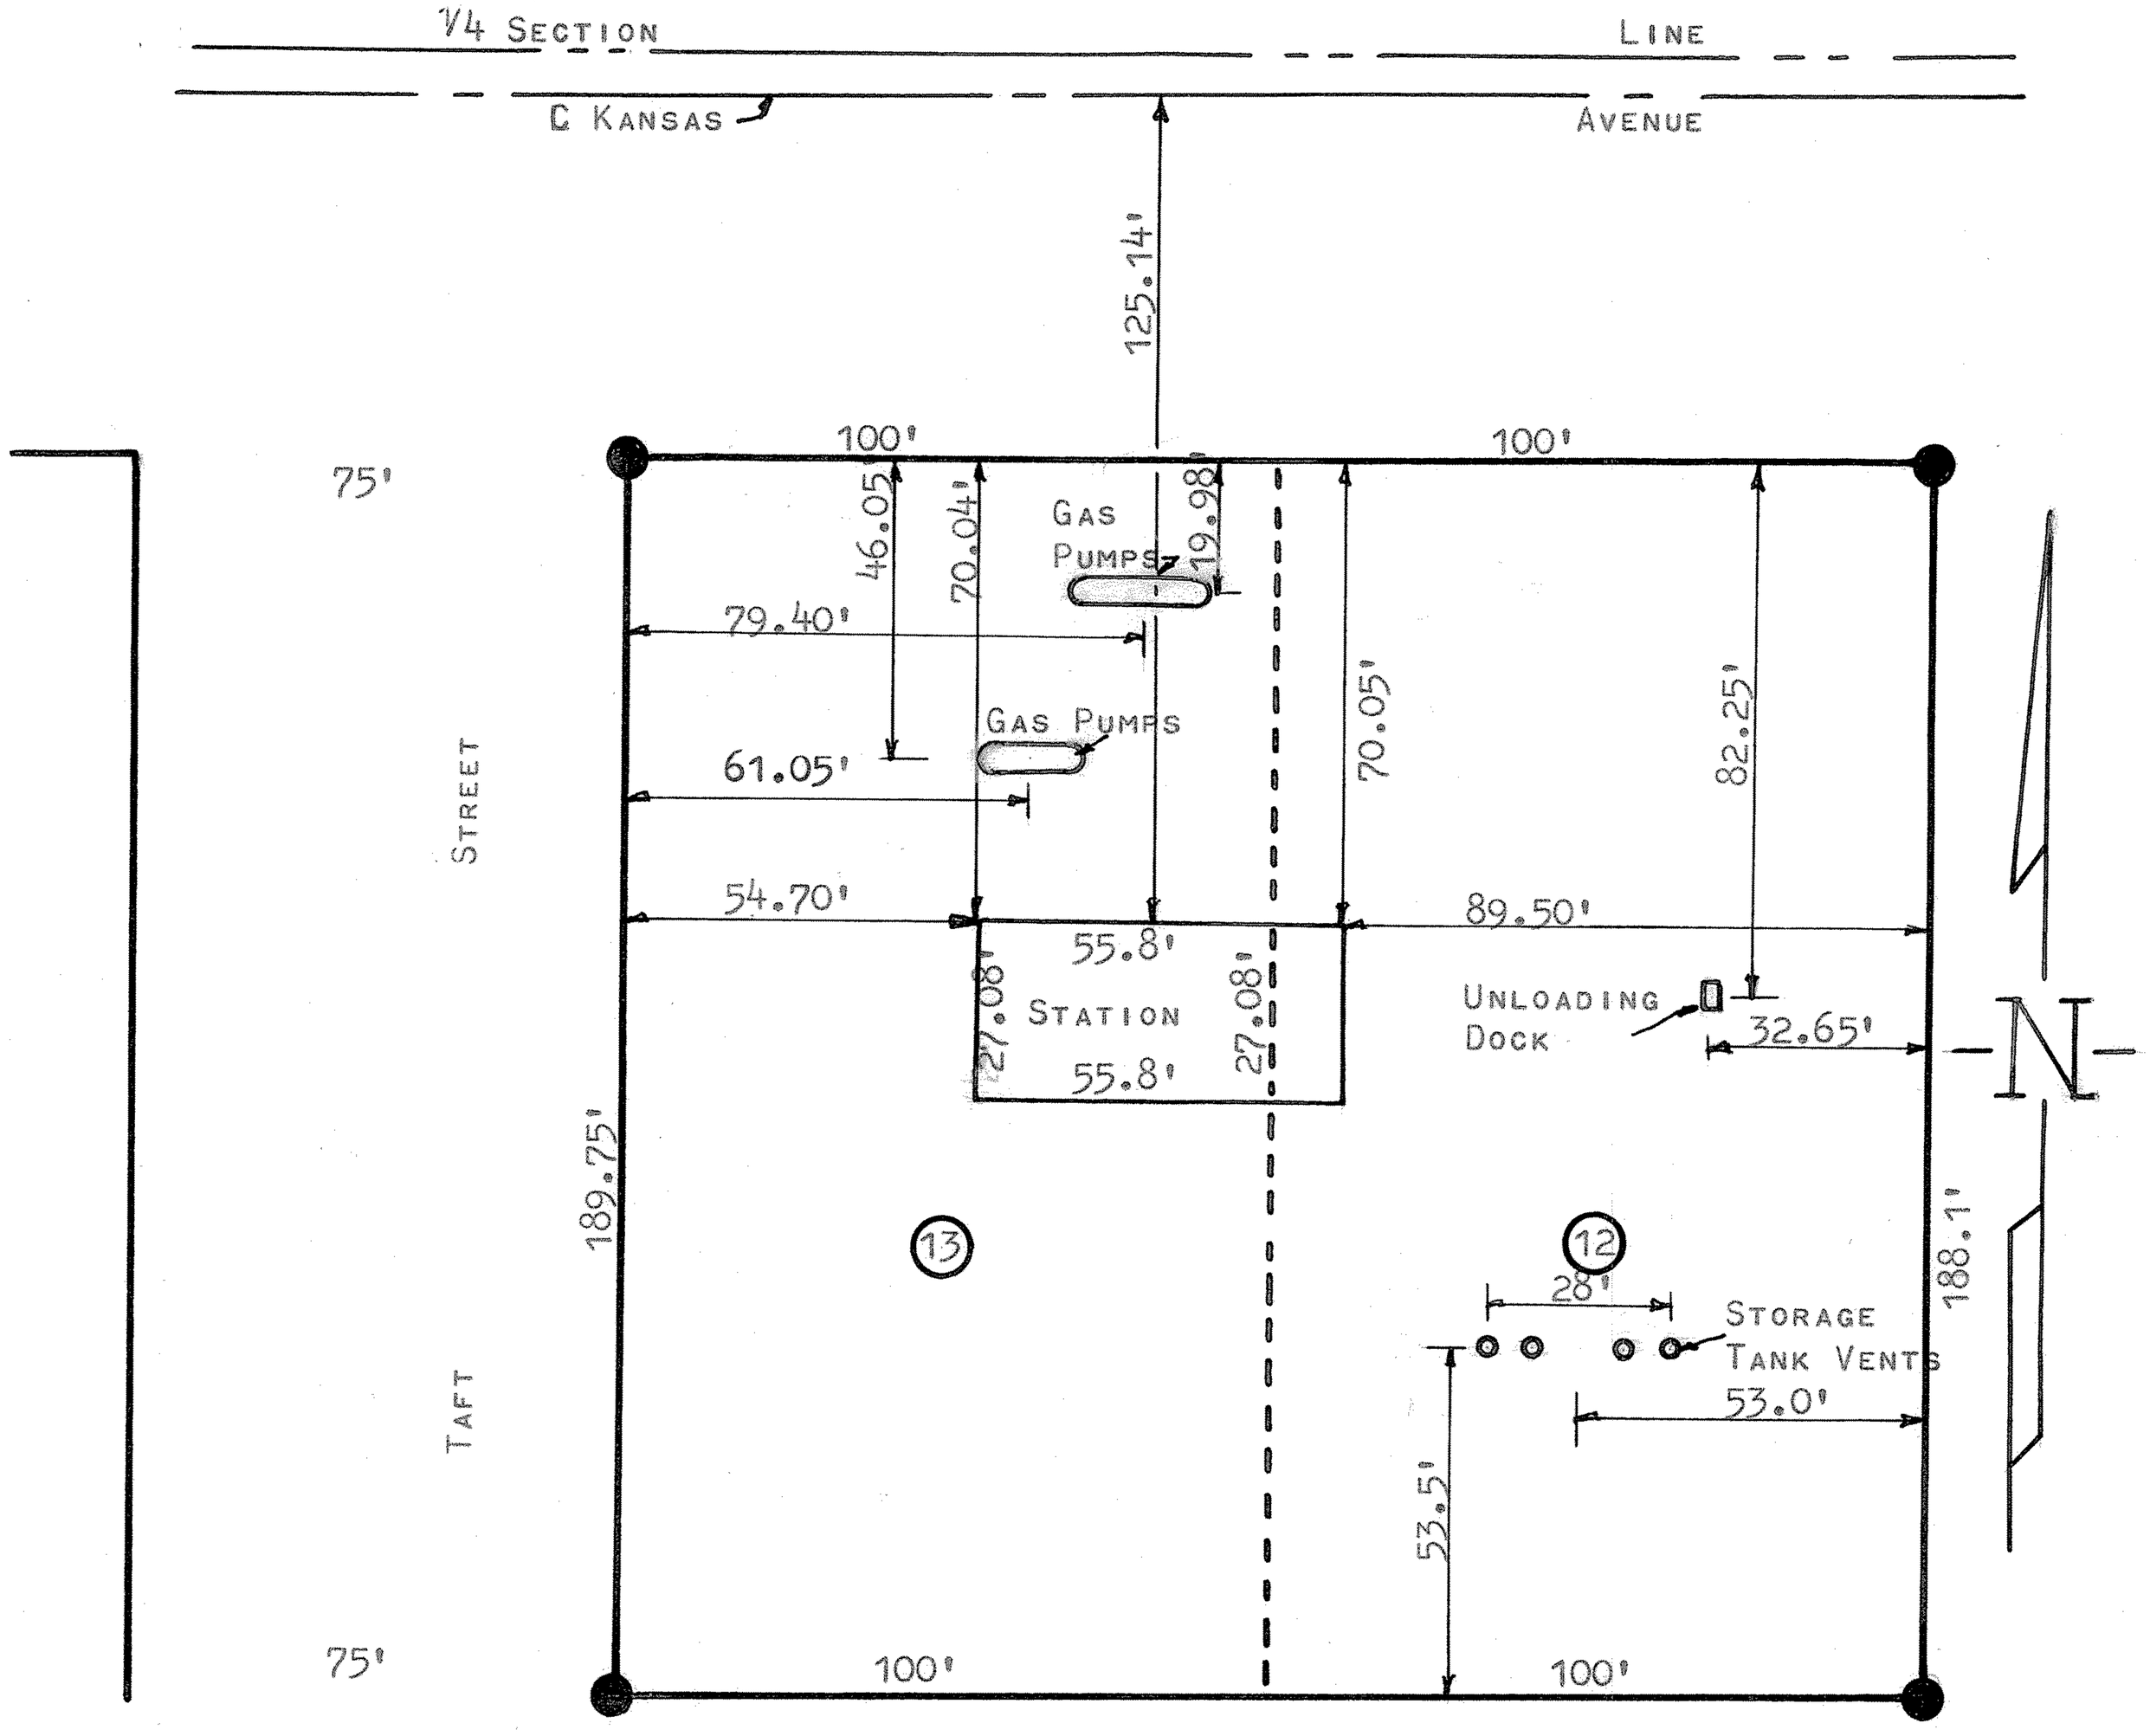

● PINS SET ON PREVIOUS SURVEY

STATE OF KANSAS)
MCPHERSON COUNTY, KANSAS) SS

I, FRANCIS D. WAGNER, COUNTY ENGINEER, MCPHERSON COUNTY, KANSAS DO HEREBY CERTIFY I DID CAUSE TO BE DONE ON THE 21ST DAY OF MAY, 1960 A RESURVEY OF LOT 12 AND OF LOT 13 DELMORE ADDITION, A PART OF THE SW¼ SECTION 29-T19S-R3W AND THAT THE ACCOMPANYING PLAT IS A TRUE EXHIBIT OF SAID SURVEY.

Francis D. Wagner

FRANCIS D. WAGNER
COUNTY ENGINEER
MCPHERSON COUNTY

23 MAY, 1960

FRANCIS D. WAGNER LICENSED 1273 KANSAS PROFESSIONAL ENGINEER

MICROFILM