http://www.adultpdf.com
Created by TIFF To PDF trial version, to remove this mark, please register this software.

A SURVEY IN THE SOUTH HALF SW1/4 SECTION 29, T19S, R3W MCPHERSON COUNTY, KANSAS

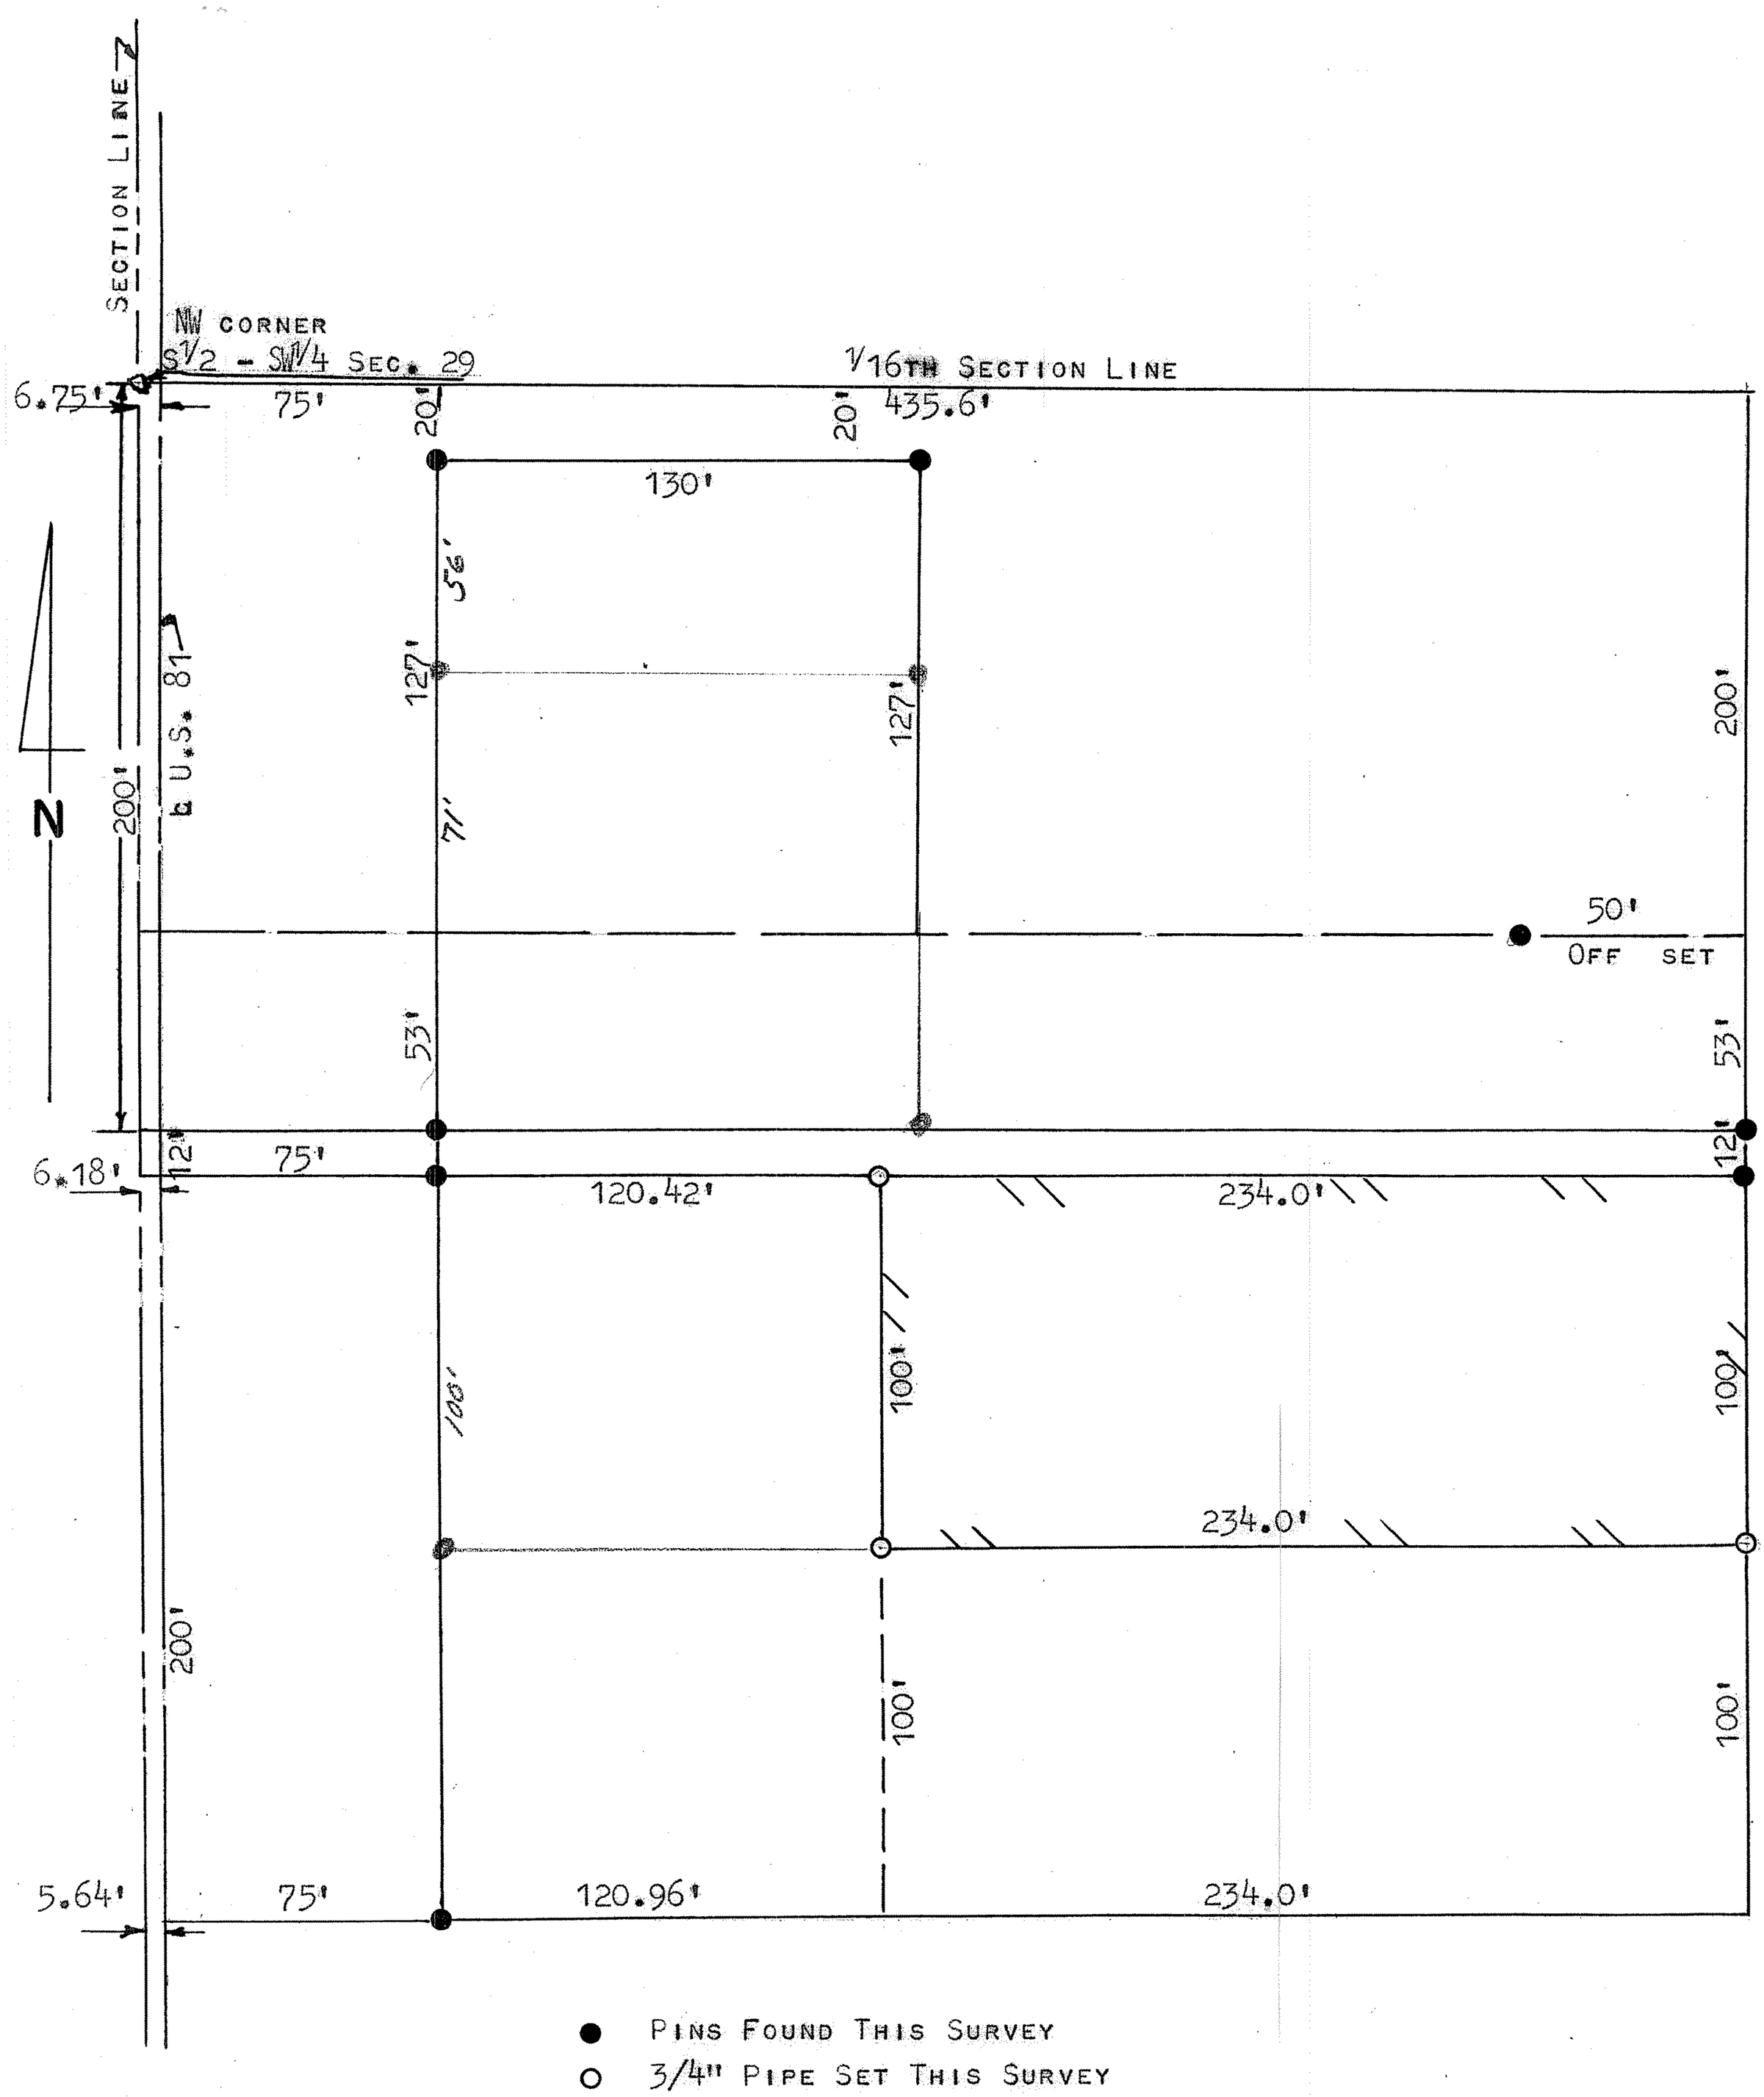

● PINS FOUND THIS SURVEY
○ 3/4" PIPE SET THIS SURVEY

STATE OF KANSAS)
COUNTY OF McPHERSON) SS

I, FRANCIS RANKIN, COUNTY ENGINEER OF McPHERSON COUNTY, KANSAS, DO HEREBY CERTIFY THAT I DID CAUSE TO BE DONE ON THE 29TH DAY OF JANUARY, 1962, A SURVEY IN THE SOUTH HALF OF SW1/4 SECTION 29-T19S-R3W OF THE 6TH P.M. AND THAT SAID TRACT DESCRIBED AS FOLLOWS:

BEGINNING AT THE NW CORNER OF S1/2, SW1/4 SECTION 29-T19S-R3W; THENCE SOUTH 212 FEET SOUTH OF SAID SECTION LINE; THENCE EAST 201.60 FEET PARALLEL WITH NORTH 1/16 LINE OF SAID 1/4 SECTION TO A POINT OF BEGINNING; THENCE SOUTH 100 FEET PARALLEL WITH WEST SECTION LINE OF SAID SECTION; THENCE EAST 234 FEET; THENCE NORTH 100 FEET; THENCE WEST 234 FEET PARALLEL WITH THE NORTH 1/16 LINE TO THE PLACE OF BEGINNING,

AND THAT THE ACCOMPANYING PLAT IS A TRUE EXHIBIT OF SAID SURVEY. AS FAR AS IR IS KNOWN TO ME.

MICROFILM

Francis Rankin
FRANCIS RANKIN
COUNTY ENGINEER
McPHERSON COUNTY

F. RANKIN
LICENSED
KANSAS
PROFESSIONAL ENGINEER