http://www.adultpdf.com
Created by TIFF To PDF trial version, to remove this mark, please register this software.

A SURVEY OF A TRACT OF LAND IN THE SE 1/4 SECTION 30, T19S, R3W

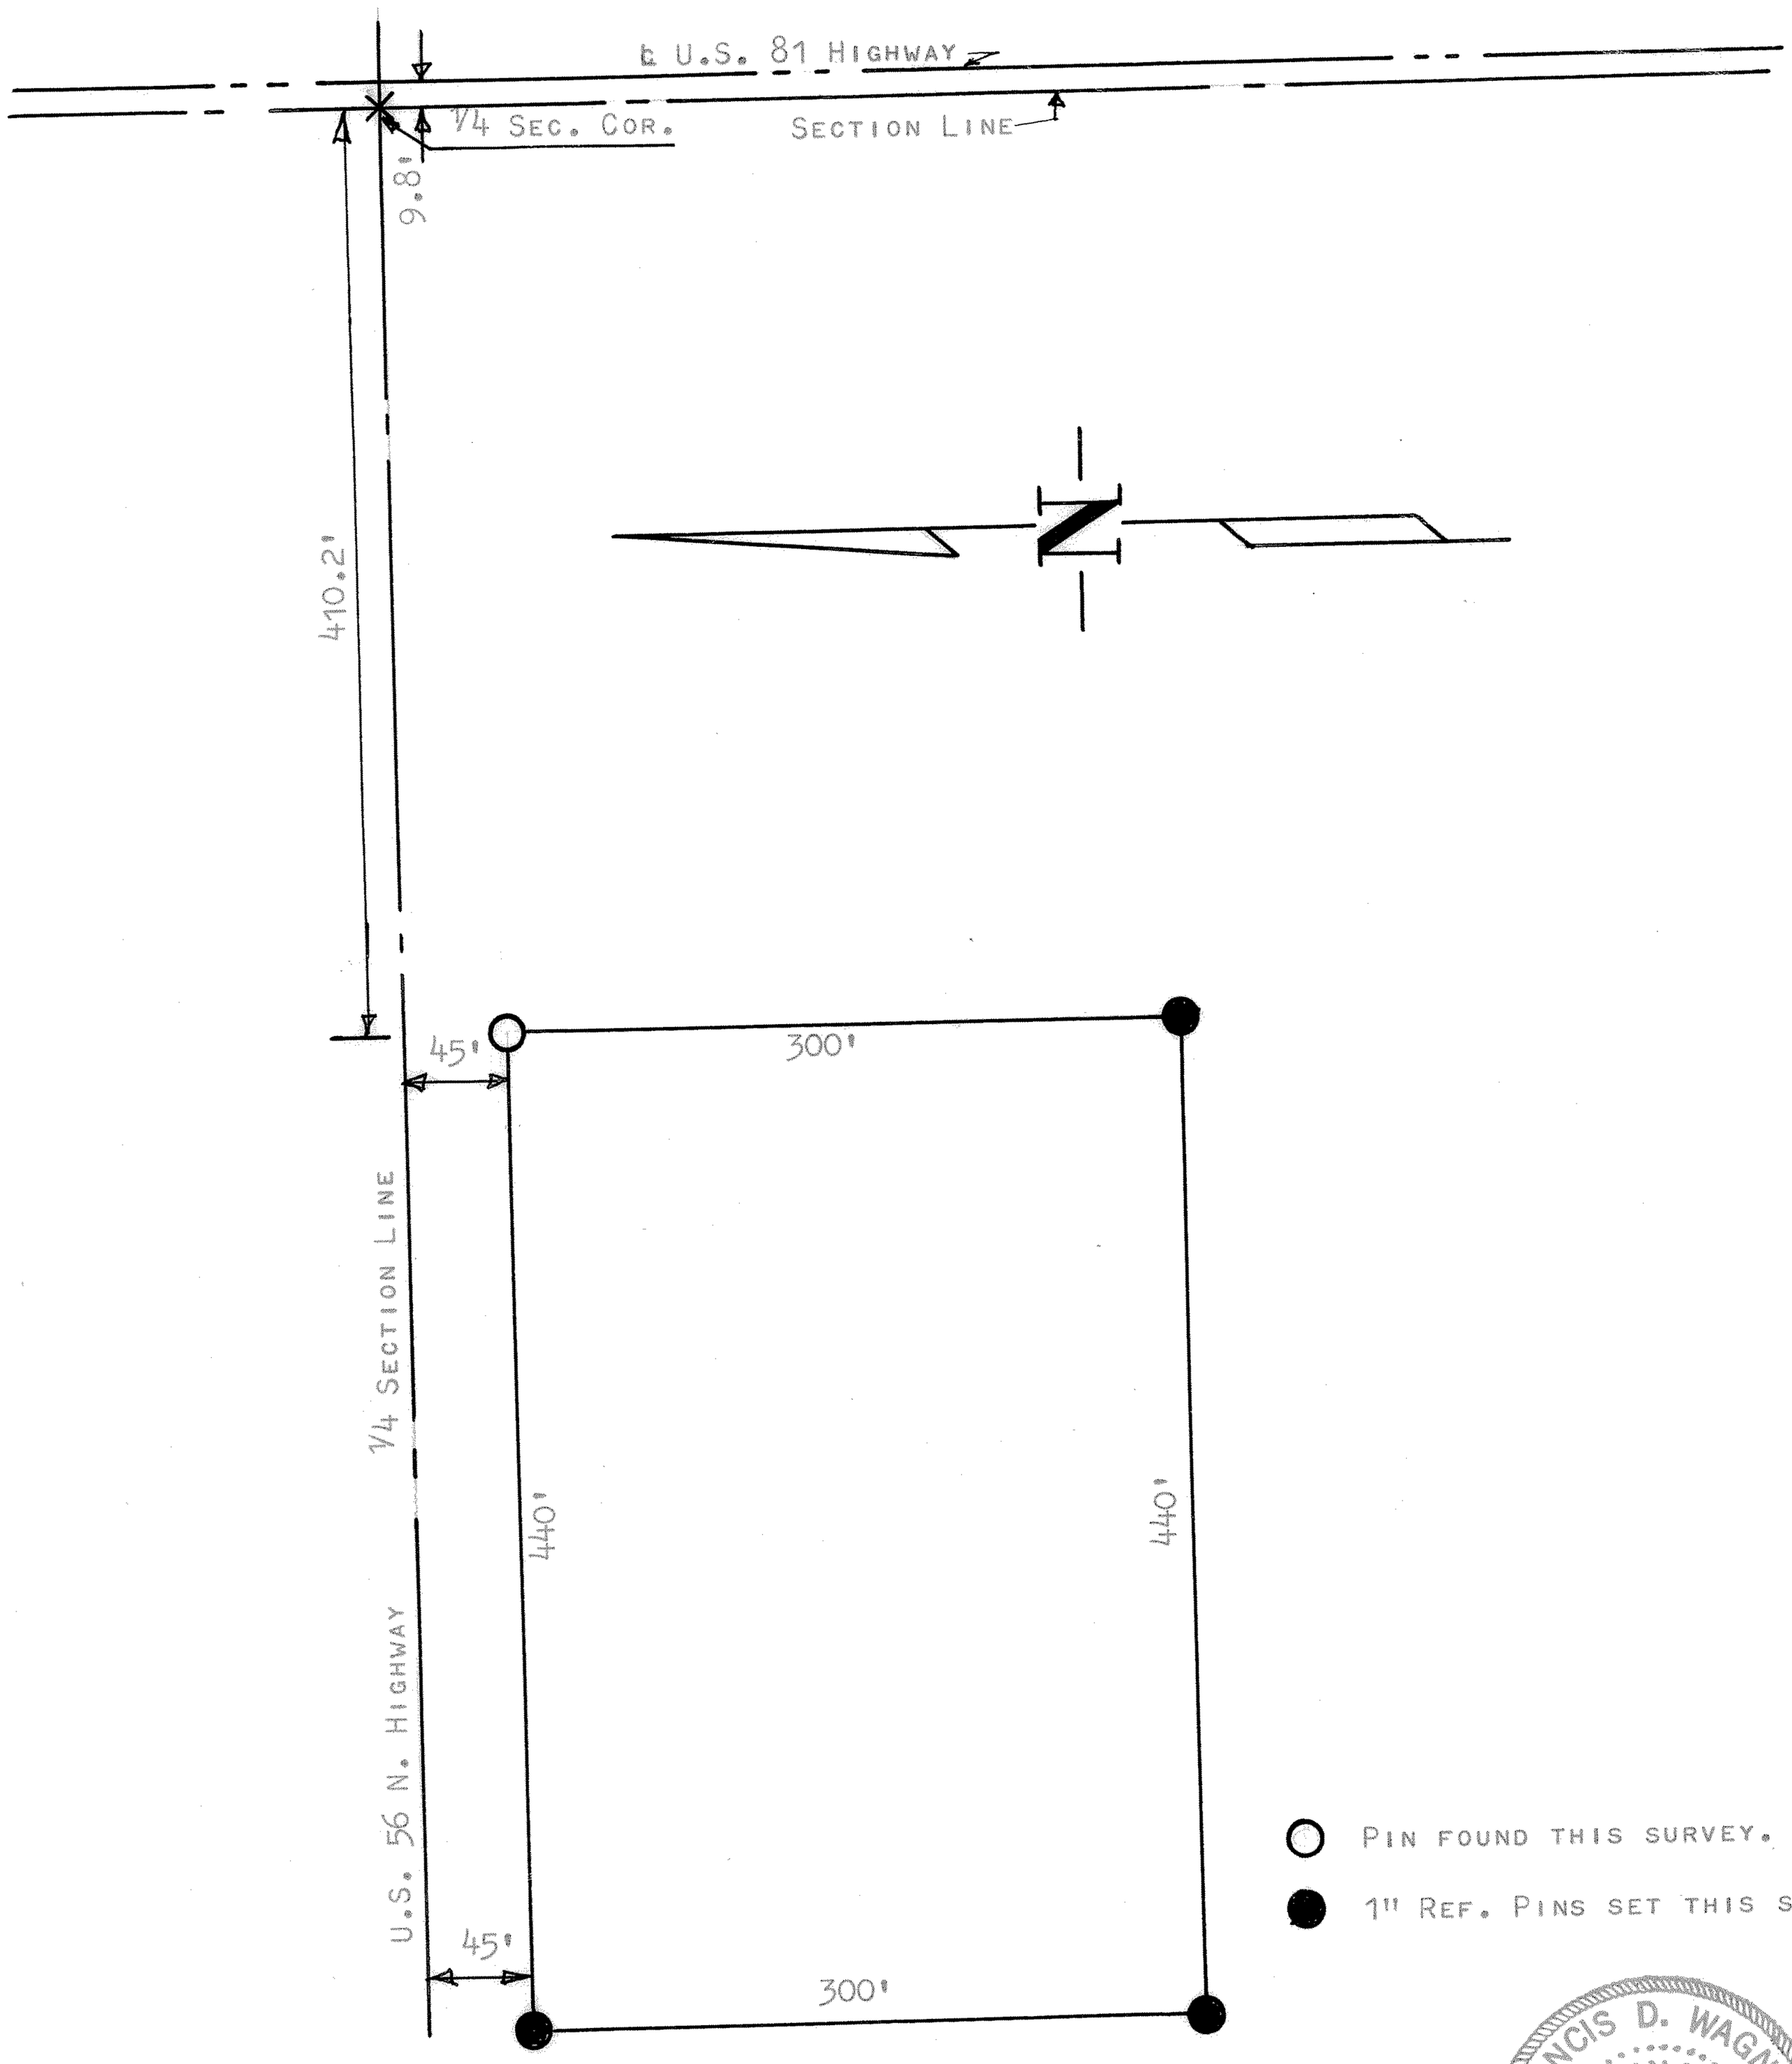

STATE OF KANSAS)
COUNTY OF McPHERSON) SS

I, FRANCIS D. WAGNER, COUNTY ENGINEER OF McPHERSON COUNTY, KANSAS DO HEREBY CERTIFY THAT I DID CAUSE TO BE DONE ON THE 25TH DAY OF MAY 1961, A SURVEY OF THE FOLLOWING DESCRIBED TRACT OF LAND.

BEGINNING AT A POINT 410.2 FEET WEST OF THE QUARTER CORNER TO SECTION 29 AND 30, T19S, R3W, OF THE 6TH P.M.; THENCE SOUTH PARALLEL TO SECTION LINE 345 FEET; THENCE WEST PARALLEL WITH NORTH QUARTER SECTION LINE 440 FEET,; THENCE NORTH 345 FEET, THENCE EAST 440 FEET ALONG THE SECTION LINE TO PLACE OF BEGINNING, AND THAT THE ACCOMPANYING PLAT IS A TRUE EXHIBIT OF SAID SURVEY.

FRANCIS D. WAGNER LICENSED 1273 KANSAS PROFESSIONAL ENGINEER

Francis D. Wagner

FRANCIS D. WAGNER
COUNTY ENGINEER
McPHERSON COUNTY

25TH MAY, 1961

MICROFILM

Westly Burk 25.00