http://www.adultpdf.com
Created by TIFF To PDF trial version, to remove this mark, please register this software.

A SURVEY OF A TRACT OF LAND IN THE SE 1/4 SECTION 30, T19S, R3W

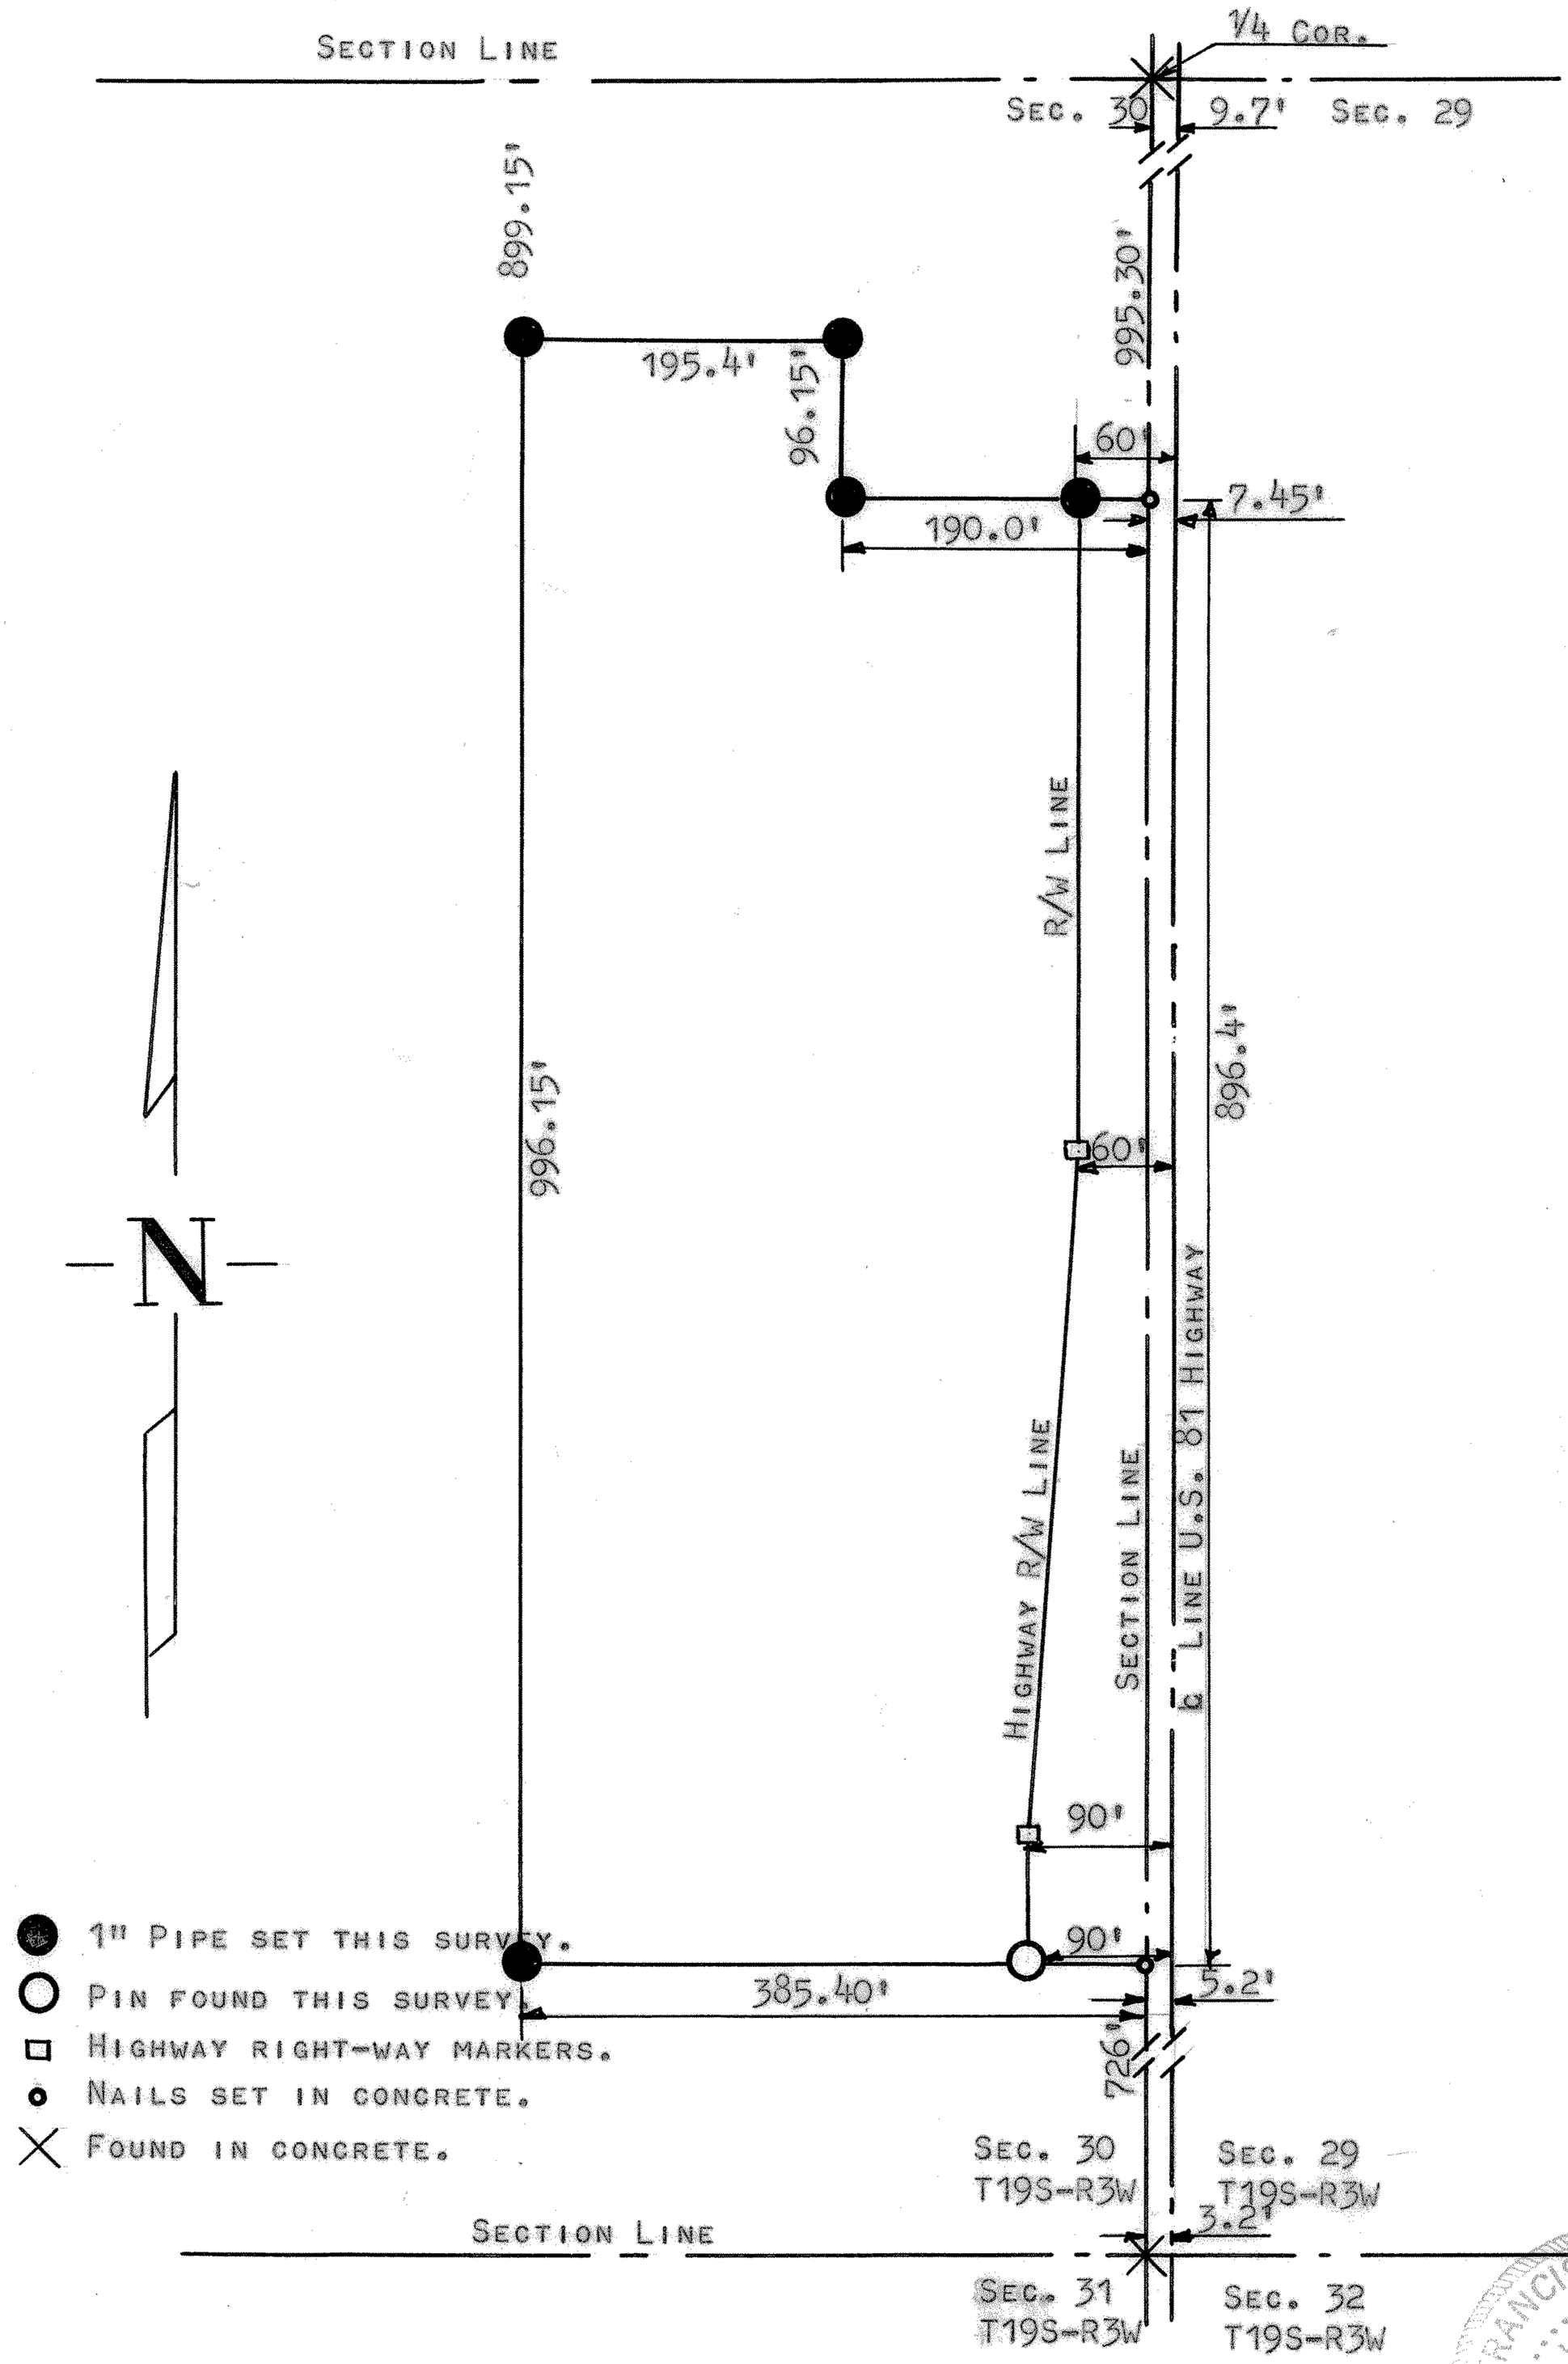

STATE OF KANSAS)
COUNTY OF McPHERSON) SS

I, FRANCIS D. WAGNER, COUNTY ENGINEER OF McPHERSON COUNTY, KANSAS DO HEREBY CERTIFY THAT I DID CAUSE TO BE DONE ON THE 13TH DAY OF JULY, 1961, A SURVEY IN THE SE 1/4 SECTION 30, T19S, R3W OF THE 6TH P.M. AND DESCRIBED AS FOLLOWS.

BEGINNING AT A POINT 726 FEET NORTH OF THE SOUTHEAST CORNER OF SAID SOUTHEAST QUARTER OF SECTION 30, THENCE WEST 385.4 FEET; THENCE NORTH 996.15 FEET TO A POINT 899.15 FEET SOUTH OF THE NORTH LINE OF SAID SOUTHEAST QUARTER OF SECTION 30; THENCE EAST 195.4 FEET; THENCE SOUTH 96.15 FEET; THENCE EAST 190 FEET; THENCE SOUTH 896.4 FEET TO POINT OF BEGINNING, EXCEPT LAND CONDEMNED FOR HIGHWAY, AND THAT THE ACCOMPANYING PLAT IS A TRUE EXHIBIT OF SAID SURVEY.

FRANCIS D. WAGNER LICENSED 1273 KANSAS PROFESSIONAL ENGINEER

Francis D. Wagner
FRANCIS D. WAGNER
COUNTY ENGINEER
McPHERSON COUNTY

Howard Huber
25 ue

JULY 14, 1961

MICROFILM