http://www.adultpdf.com
Created by TIFF To PDF trial version, to remove this mark, please register this software.

SURVEY A TRACT OF LAND IN THE
SE1/4 SECTION 30, T19S- R3W
CENTER U.S. 81 HIGHWAY

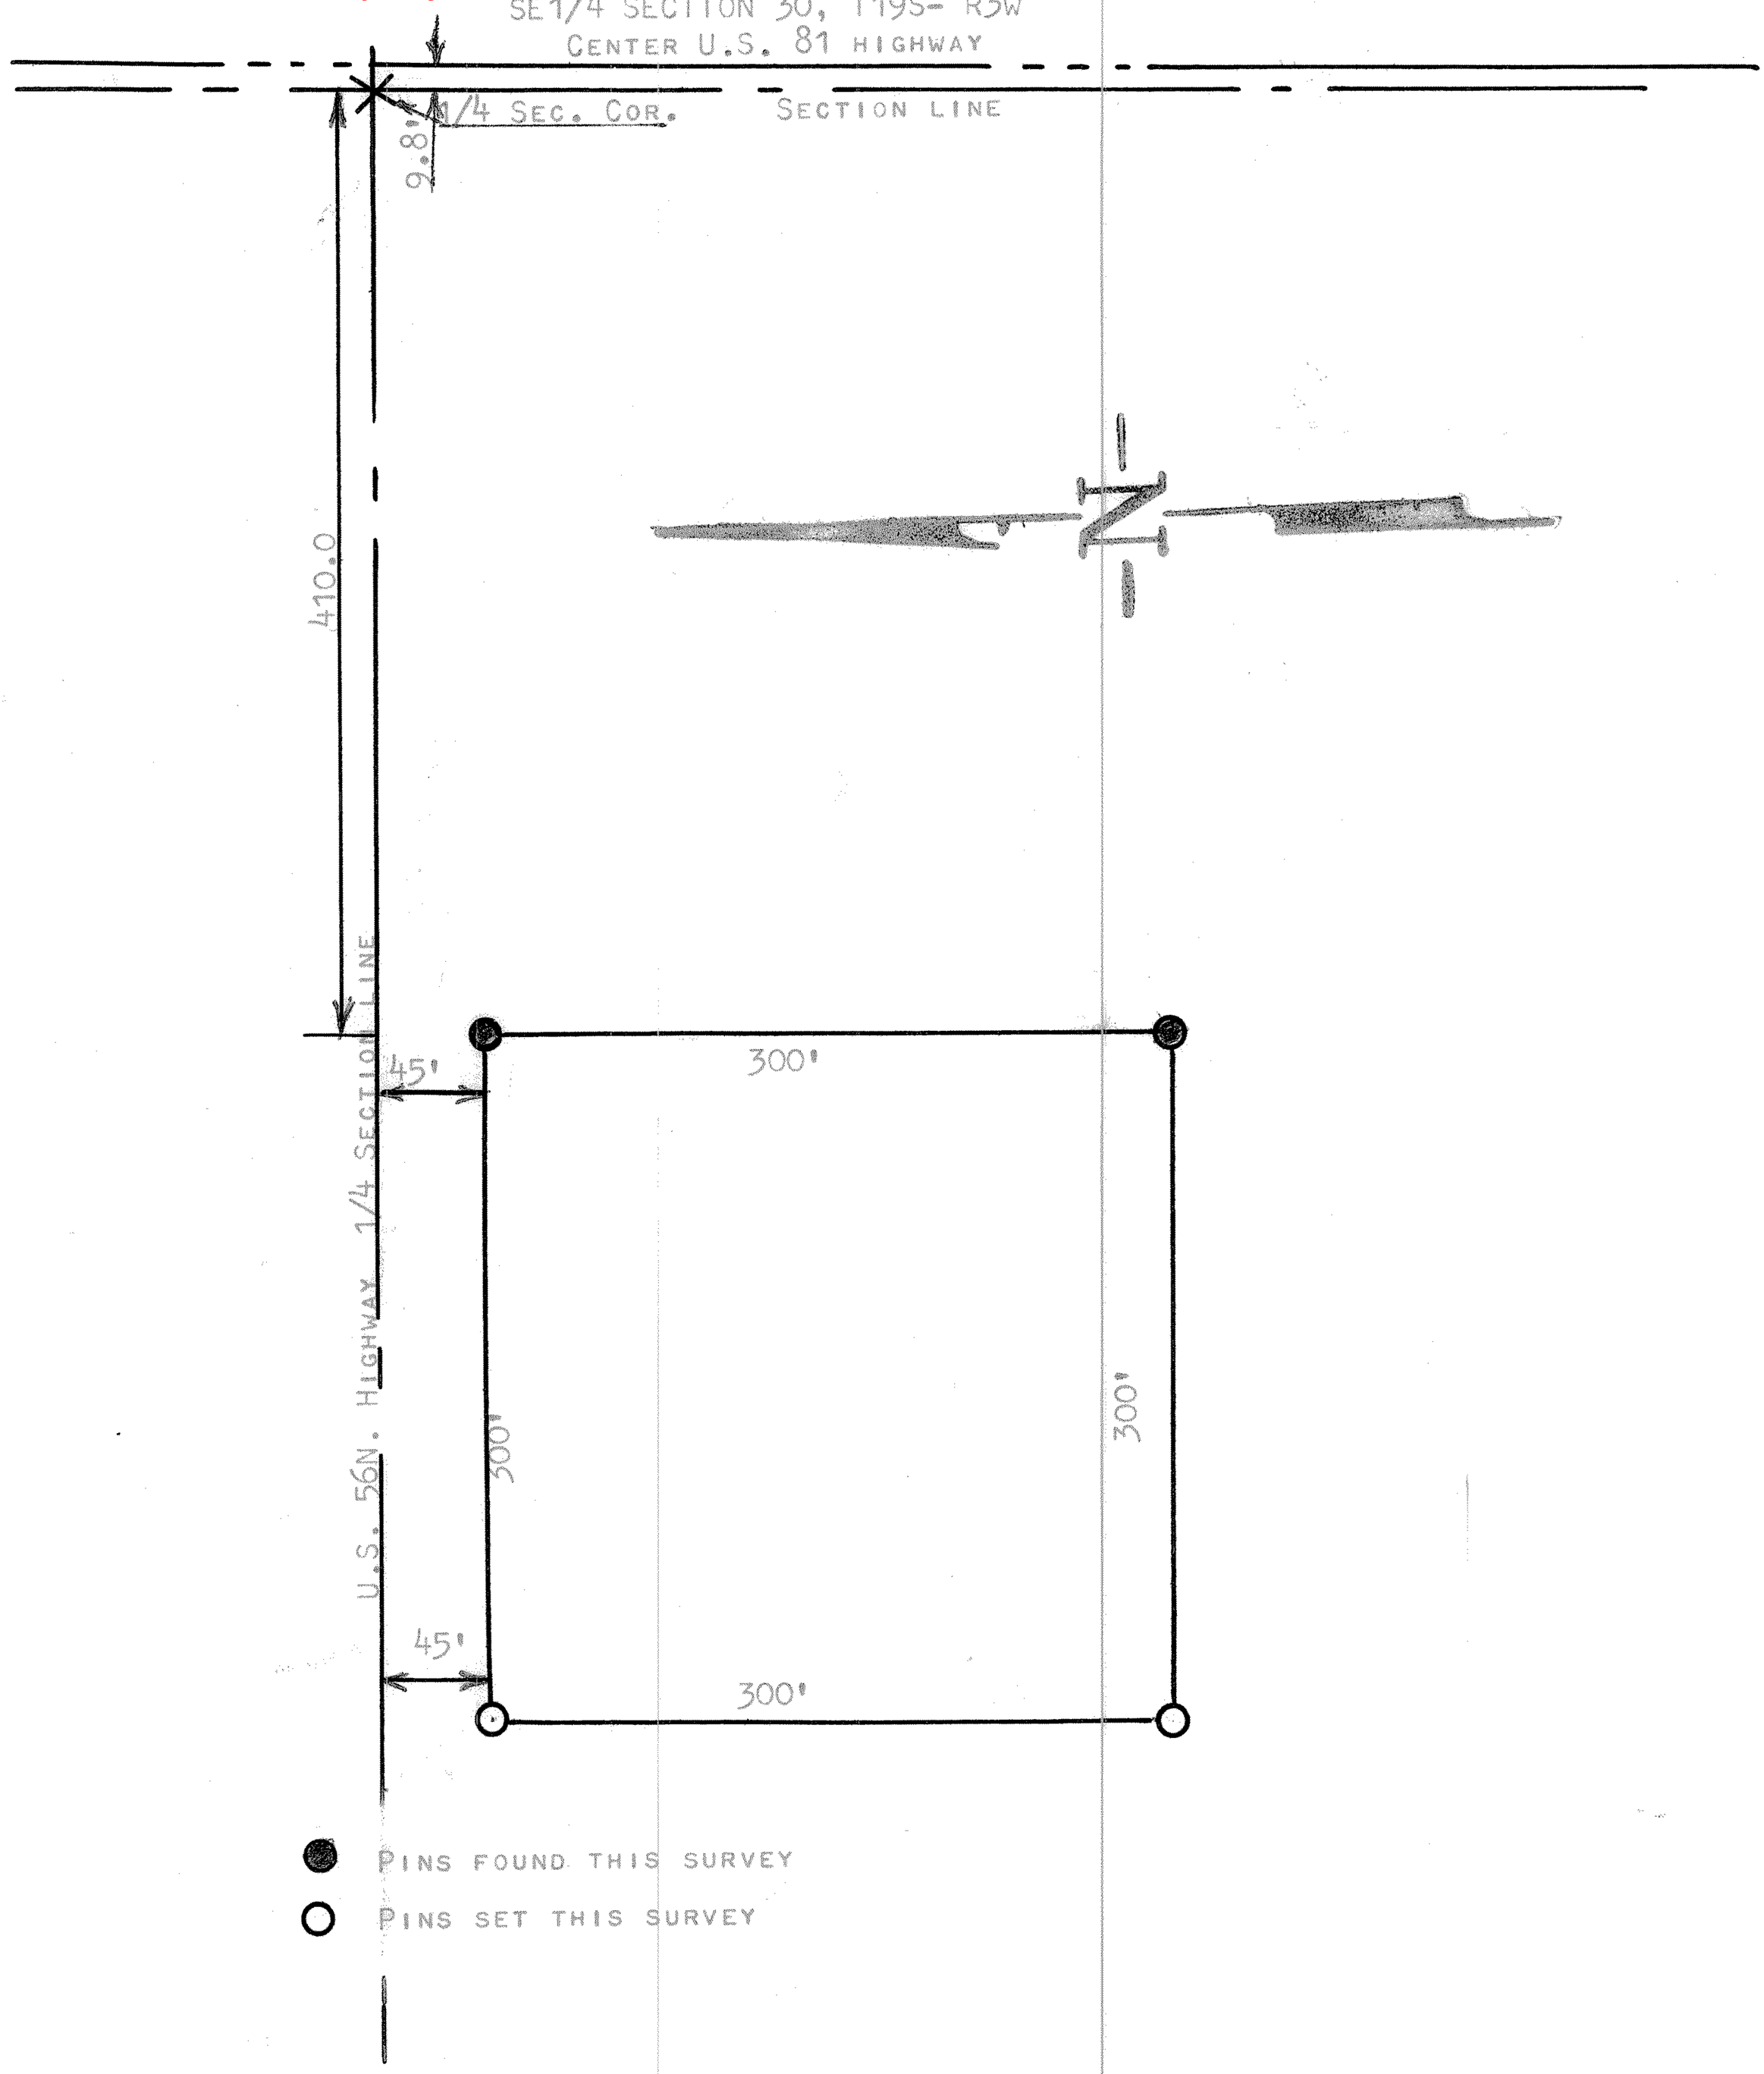


STATE OF KANSAS )
MCPHERSON COUNTY) SS

I, FRANCIS R. RANKIN PROFESSIONAL ENGINEER OF THE STATE OF KANSAS DO HERBY CERTIFY, THAT THE ABOVE SURVEY WAS MADE UNDER MY SUPERVISION IN THE SE1/4 SECTION 30, T19S-R3W OF THE 6TH P.M. AND DESCRIBED AS FOLLOWS:

BEGINNING AT A POINT 410.0 FEET WEST OF THE QUARTER CORNER TO SECTION 29 AND 30, T19S, R3W, OF THE 6TH P.M.; THENCE SOUTH PARALLEL TO SECTION LINE 345 FEET; THENCE WEST PARALLEL WITH NORTH QUARTER SECTION LINE 300.0 FEET; THENCE NORTH 345.0 FEET; THENCE EAST 300.0 FEET ALONG THE SECTION LINE TO PLACE OF BEGINNING, AND THAT THE ACCOMPANYING PLAT IS A TRUE EXHIBIT OF SAID SURVEY AS FAR AS IT IS KNOWN TO ME

SURVEY CALLED FOR BY C.A. PHILLIPS

SIGNED THIS 8 DAY OF OCTOBER, 1964

F. R. Rankin

FRANCIS R. RANKIN
PROFESSIONAL ENGINEER
McPHERSON, KANSAS

F. R. RANKIN
799
KANSAS
PROFESSIONAL ENGINEER

MICROFILM