http://www.adultpdf.com
Created by TIFF To PDF trial version, to remove this mark, please register this software.

A SURVEY OF A TRACT OF LAND IN THE NW1/4 SECTION 30 T19S-R3W

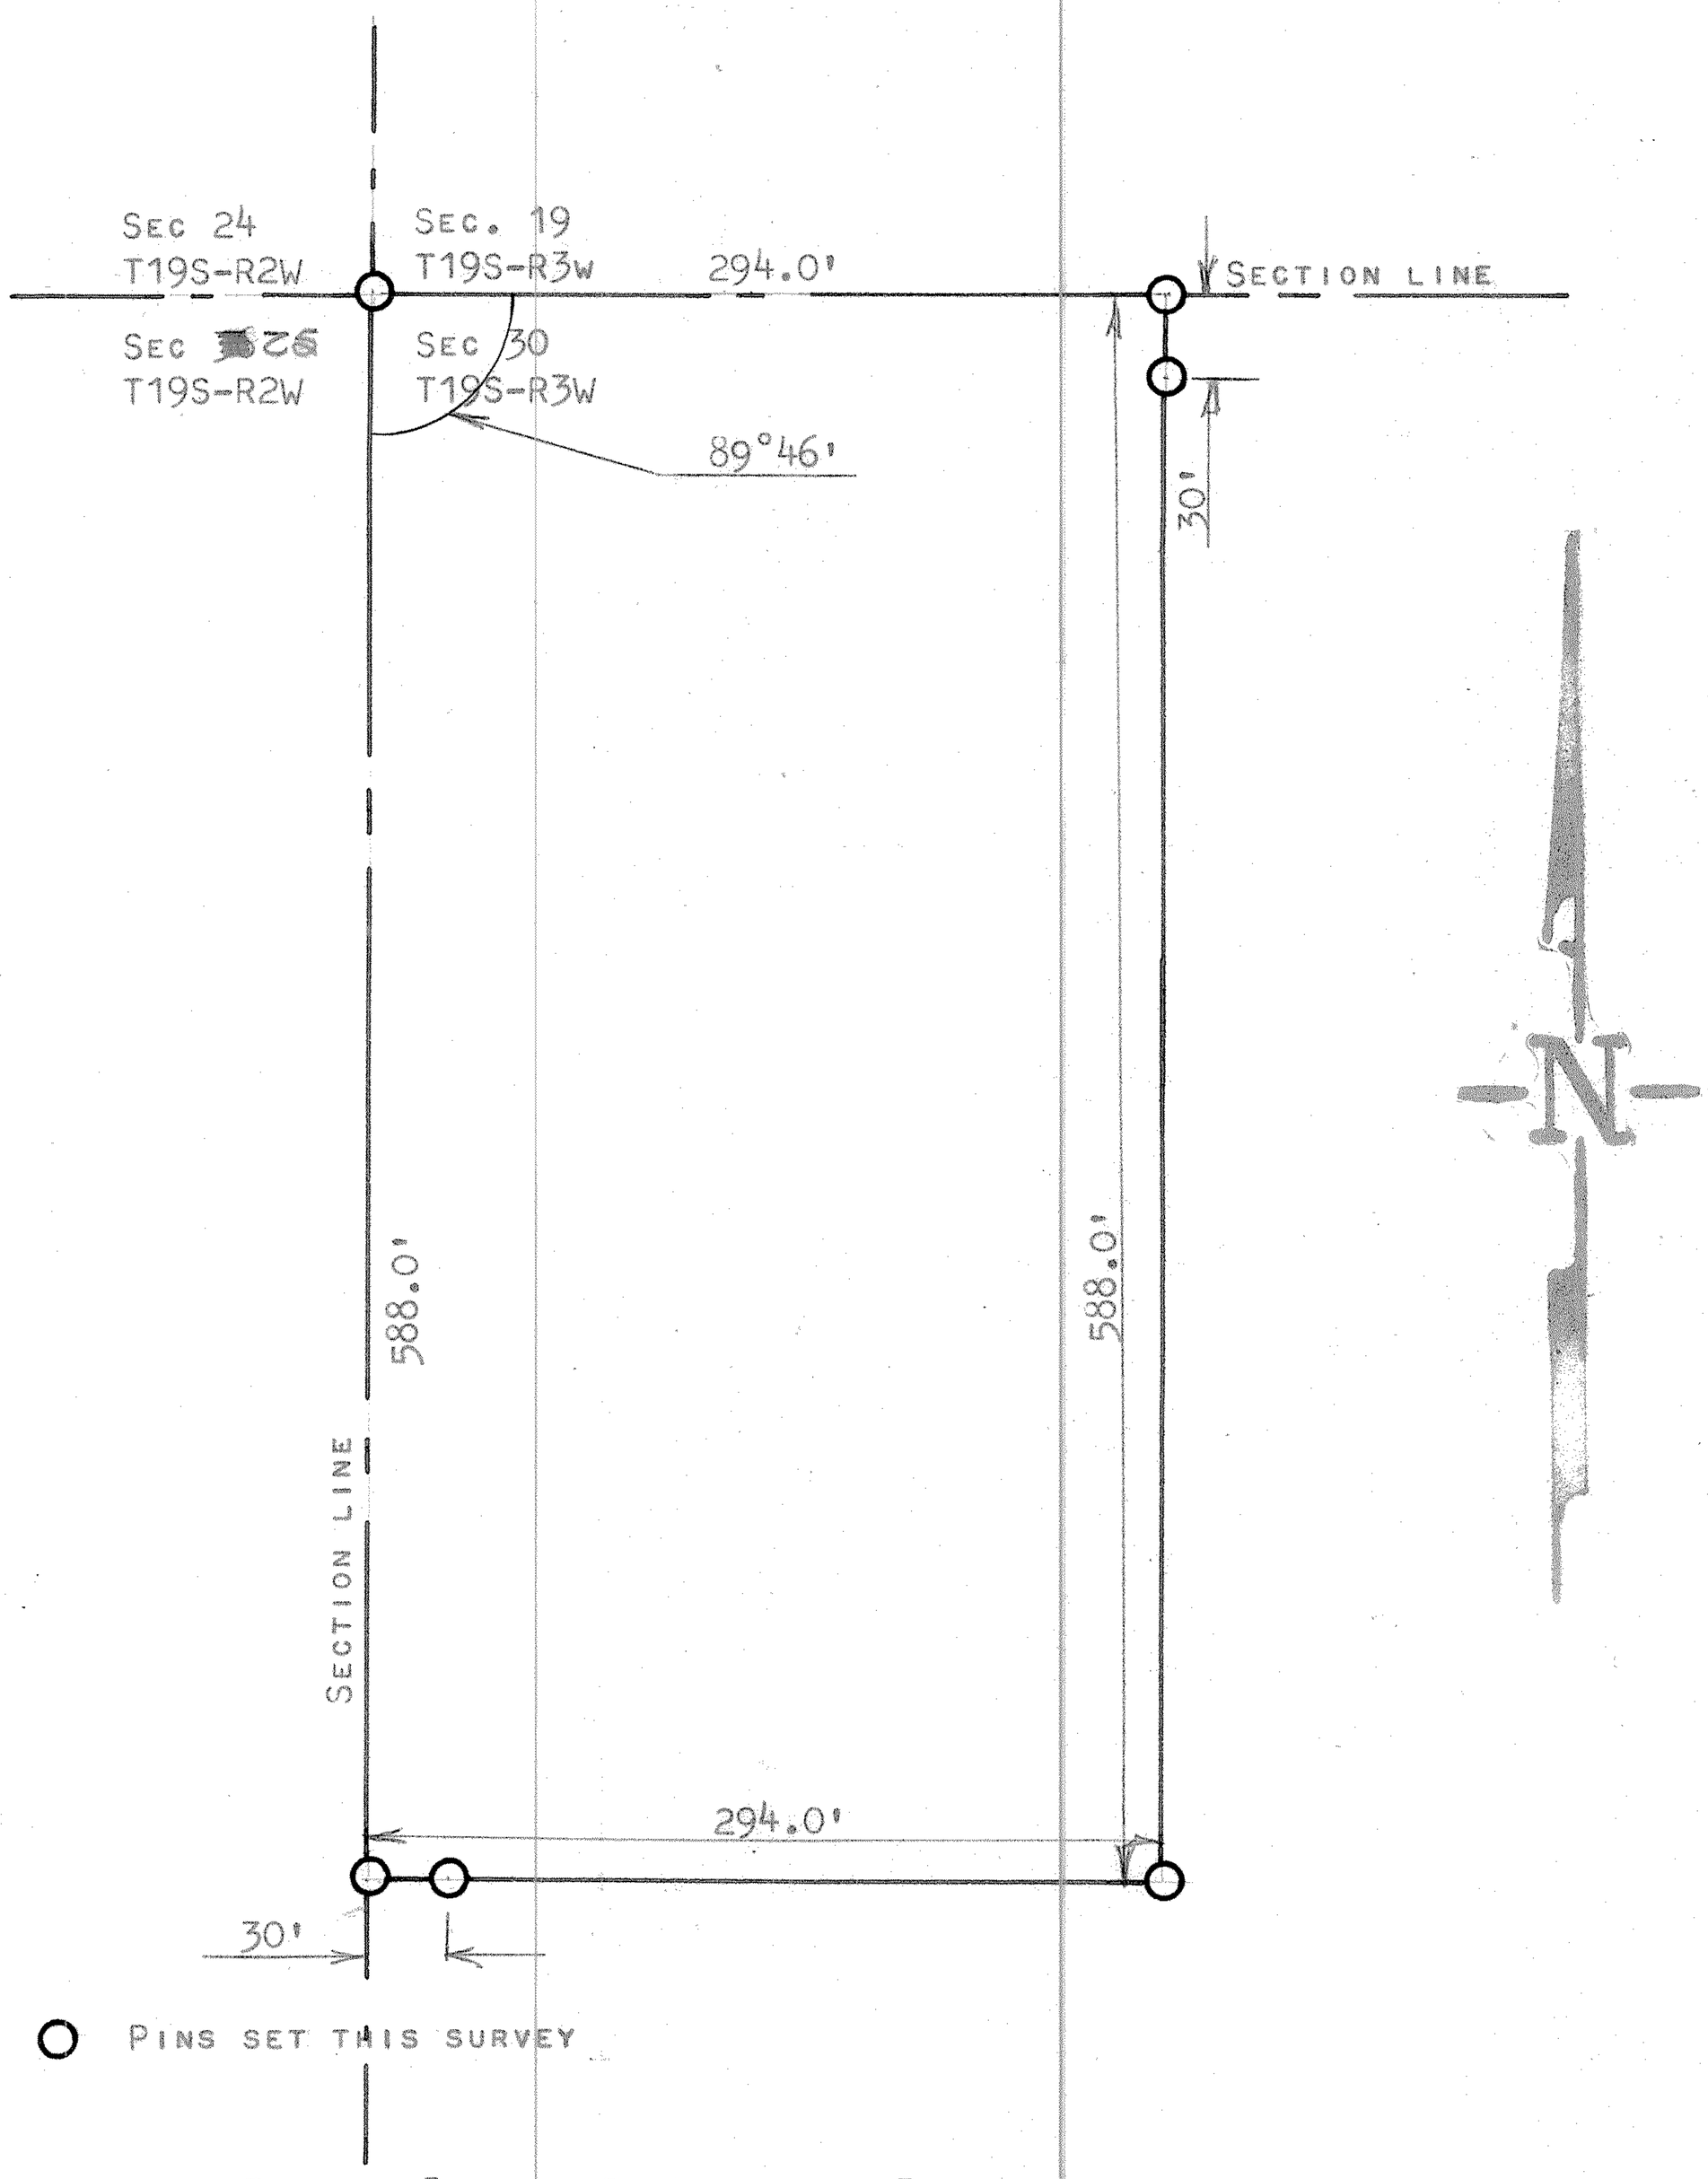

I, FRANCIS RANKIN, PROFESSIONAL ENGINEER DO HEREBY CERTIFY THAT UNDER MY SUPERVISION A SURVEY WAS MADE OF A TRACT OF LAND IN THE NW1/4 SECTION 30, T19S-R3W OF THE 6TH P.M. AND DESCRIBED AS FOLLOWS:

BEGINNING AT THE NW CORNER OF THE NW1/4 SECTION 30 T19S-R3W THENCE EAST OF SECTION LINE 294.0 FEET; THENCE SOUTH 588.0 FEET THENCE WEST 294.0 FEET; THENCE NORTH 588.0 FEET TO PLACE OF BEGINNING SAID TRACT CONTAINS 4 ACRES MORE OR LESS, AND THAT THE ABOVE PLAT IS A TRUE EXHIBIT OF SAID SURVEY AS FAR AS IT IS KNOWN TO ME.

SURVEY CALLED FOR BY PETE GOERING

SIGNED THIS 14 DAY OF FEBRUARY, 1966

F. R. RANKIN
LICENSED
790
PROFESSIONAL ENGINEER
KANSAS

FRANCIS RANKIN
PROFESSIONAL ENGINEER
McPHERSON, KANSAS

MICROFILM