http://www.adultpdf.com
Created by TIFF To PDF trial version, to remove this mark, please register this software.

A SURVEY OF A TRACT OF LAND IN THE NW 1/4 SECTION 30 T19S R3W

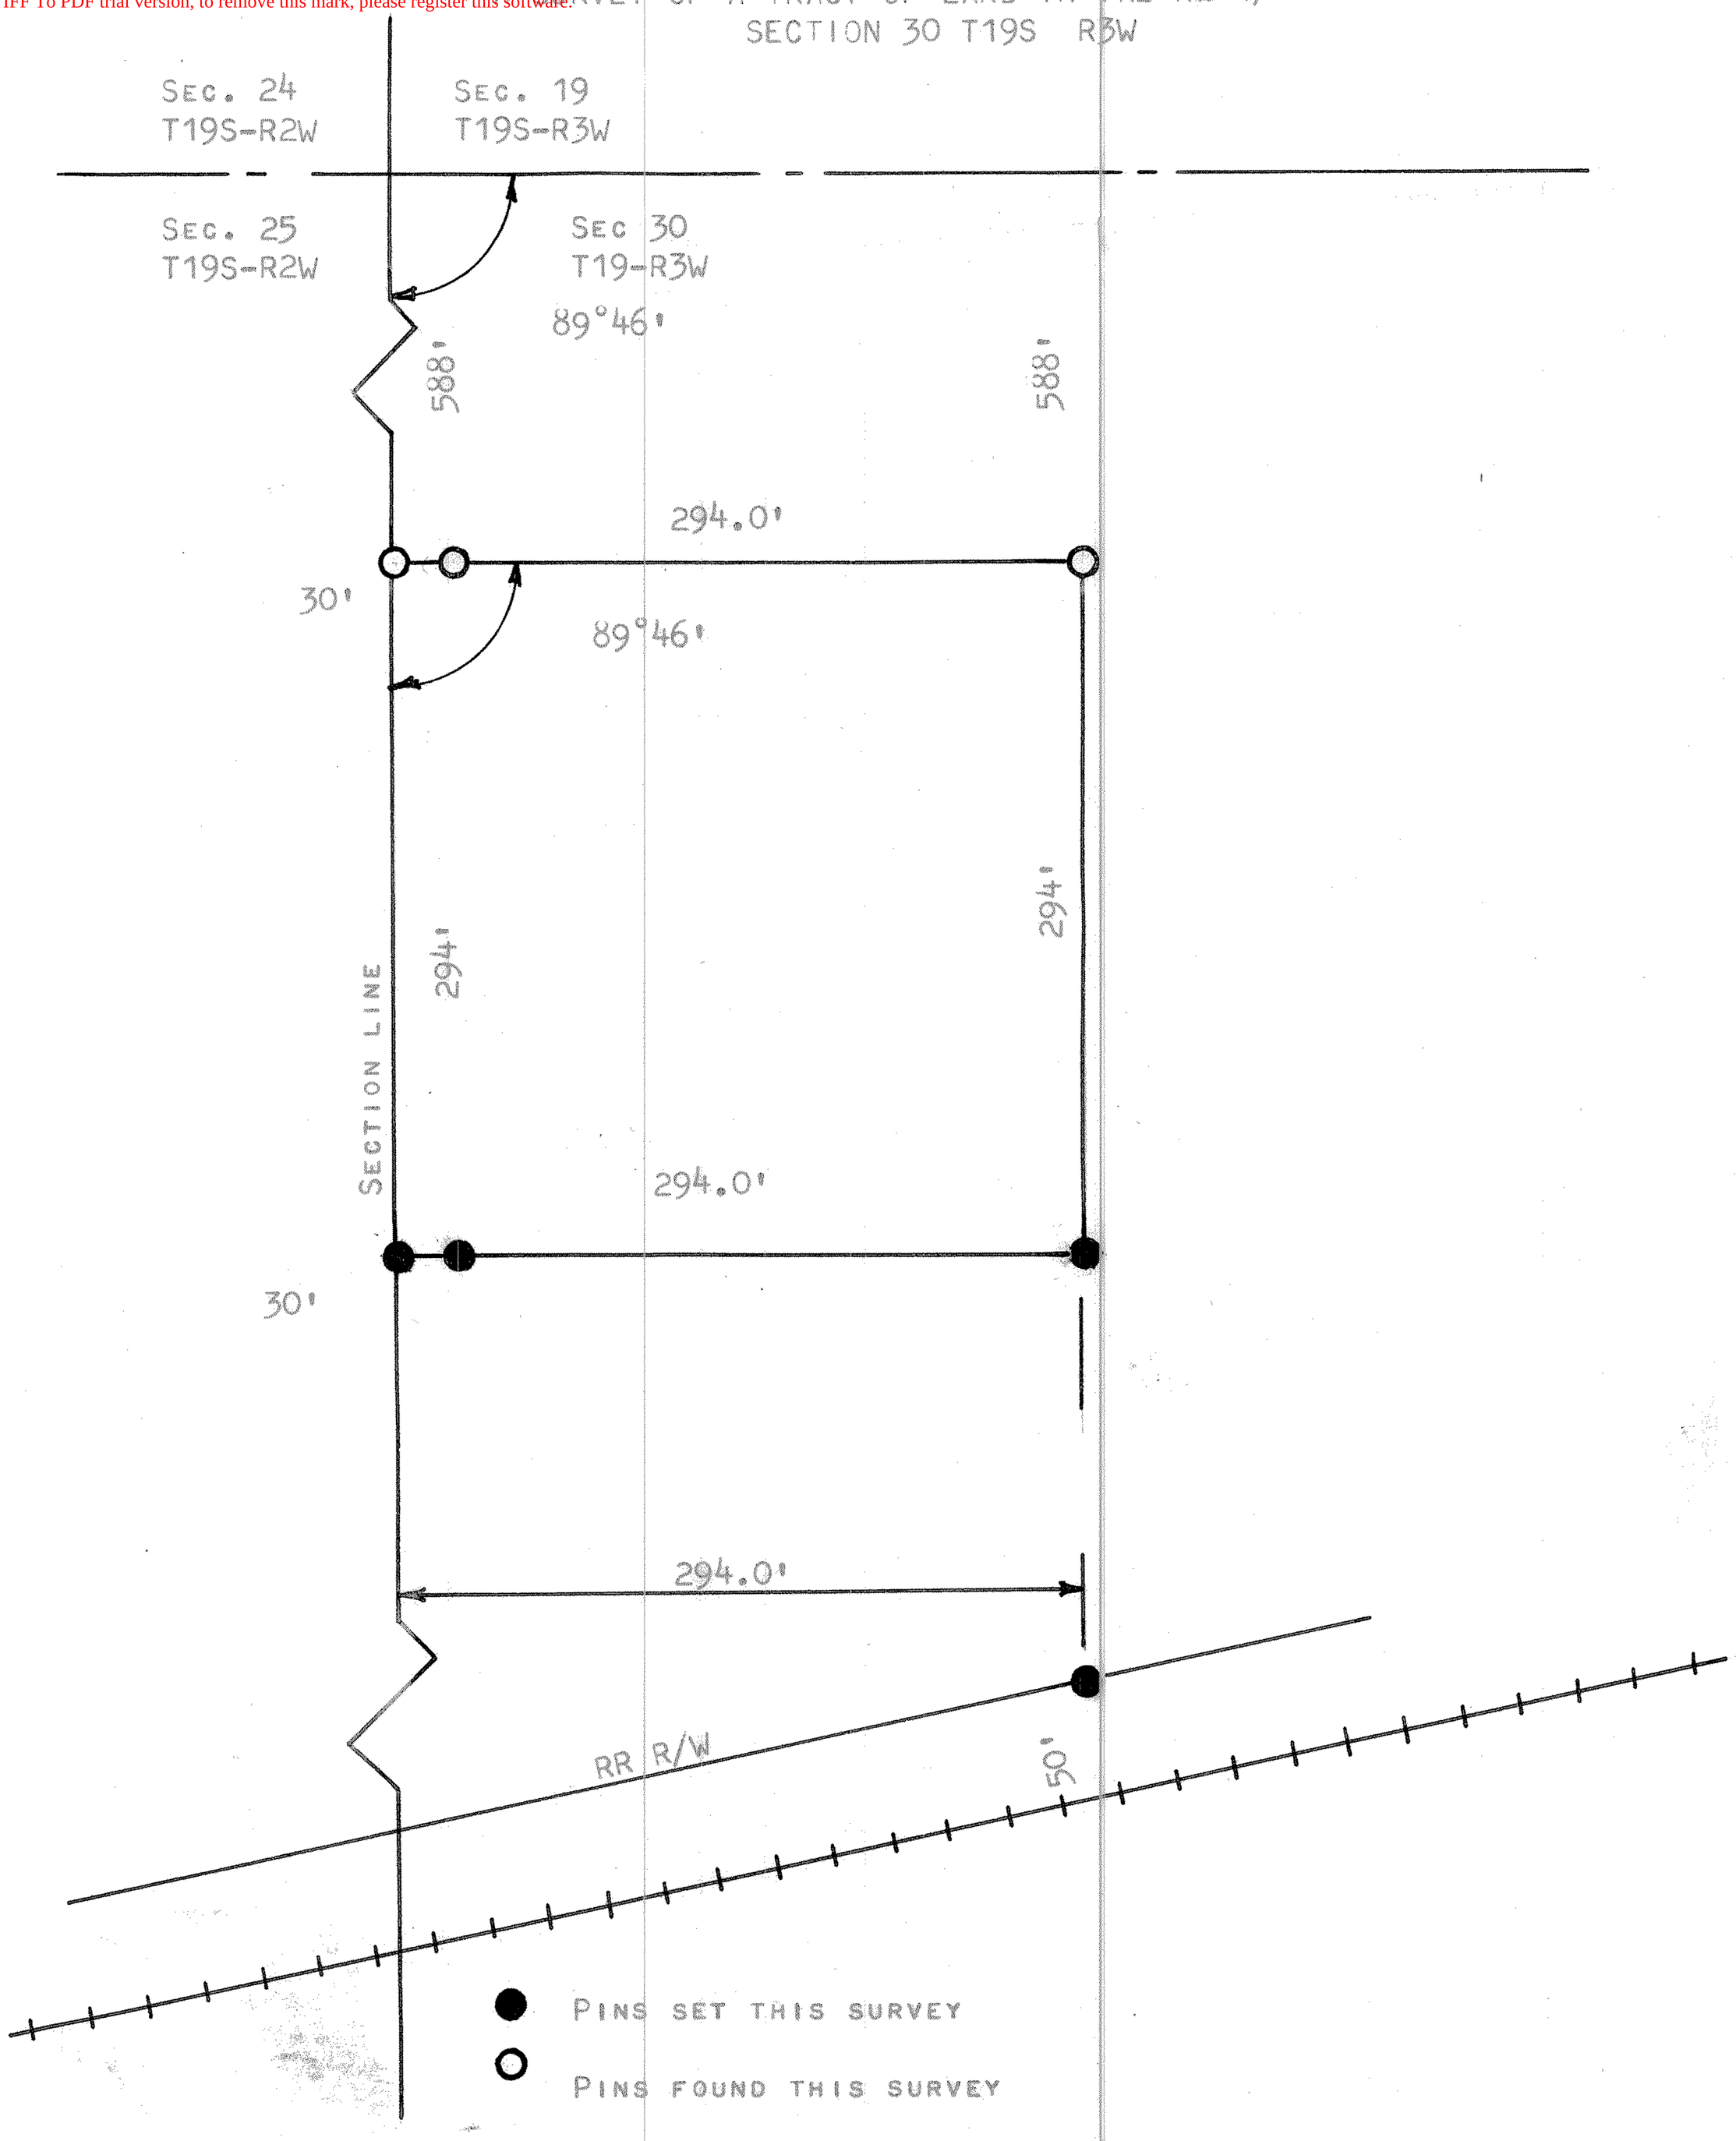

STATE OF KANSAS)
MCPHERSON COUNTY) SS

I, FRANCIS RANKIN, PROFESSIONAL ENGINEER OF THE STATE OF KANSAS DO HEREBY CERTIFY THAT UNDER MY SUPERVISION A SURVEY WAS MADE OF A TRACT OF LAND IN THE NW 1/4 SECTION 30, T19S-R3W OF THE 6TH P.M. AND DESCRIBED AS FOLLOWS:

COMMENCING AT POINT 588.0 FEET SOUTH OF THE NW CORNER OF THE NW 1/4 OF SAID SECTION 30, T19S-R3W FOR PLACE OF BEGINNING; THENCE EAST PARALLEL TO NORTH SECTION LINE 294.0 FEET; THENCE SOUTH PARALL. WITH WEST SECTION LINE 294.0 FEET; THENCE WEST TO SECTION LINE 294.0 FEET; THENCE NORTH 294.0 FEET TO PLACE OF BEGINNING SAID TRACT OF LAND CONTAINS 2 ACRES MORE OR LESS, AND THAT THE ABOVE PLAT IS A TRUE EXHIBIT OF SAID SURVEY AS FAR AS IT IS KNOWN TO ME.

SURVEY CALLED FOR BY JEROME REGIER

SIGNED THIS 27 DAY OF MAY, 1966

FRANCIS RANKIN
PROFESSIONAL ENGINEER
McPHERSON, KANSAS

SURVEY NOTES BOOK 2 RANGE 3

MICROFILM