http://www.adultpdf.com
Created by TIFF To PDF trial version, to remove this mark, please register this software.

# A SURVEY OF A TRACT OF LAND IN THE NW 1/4, SECTION 30, T19S-R3W McPHERSON, KANSAS

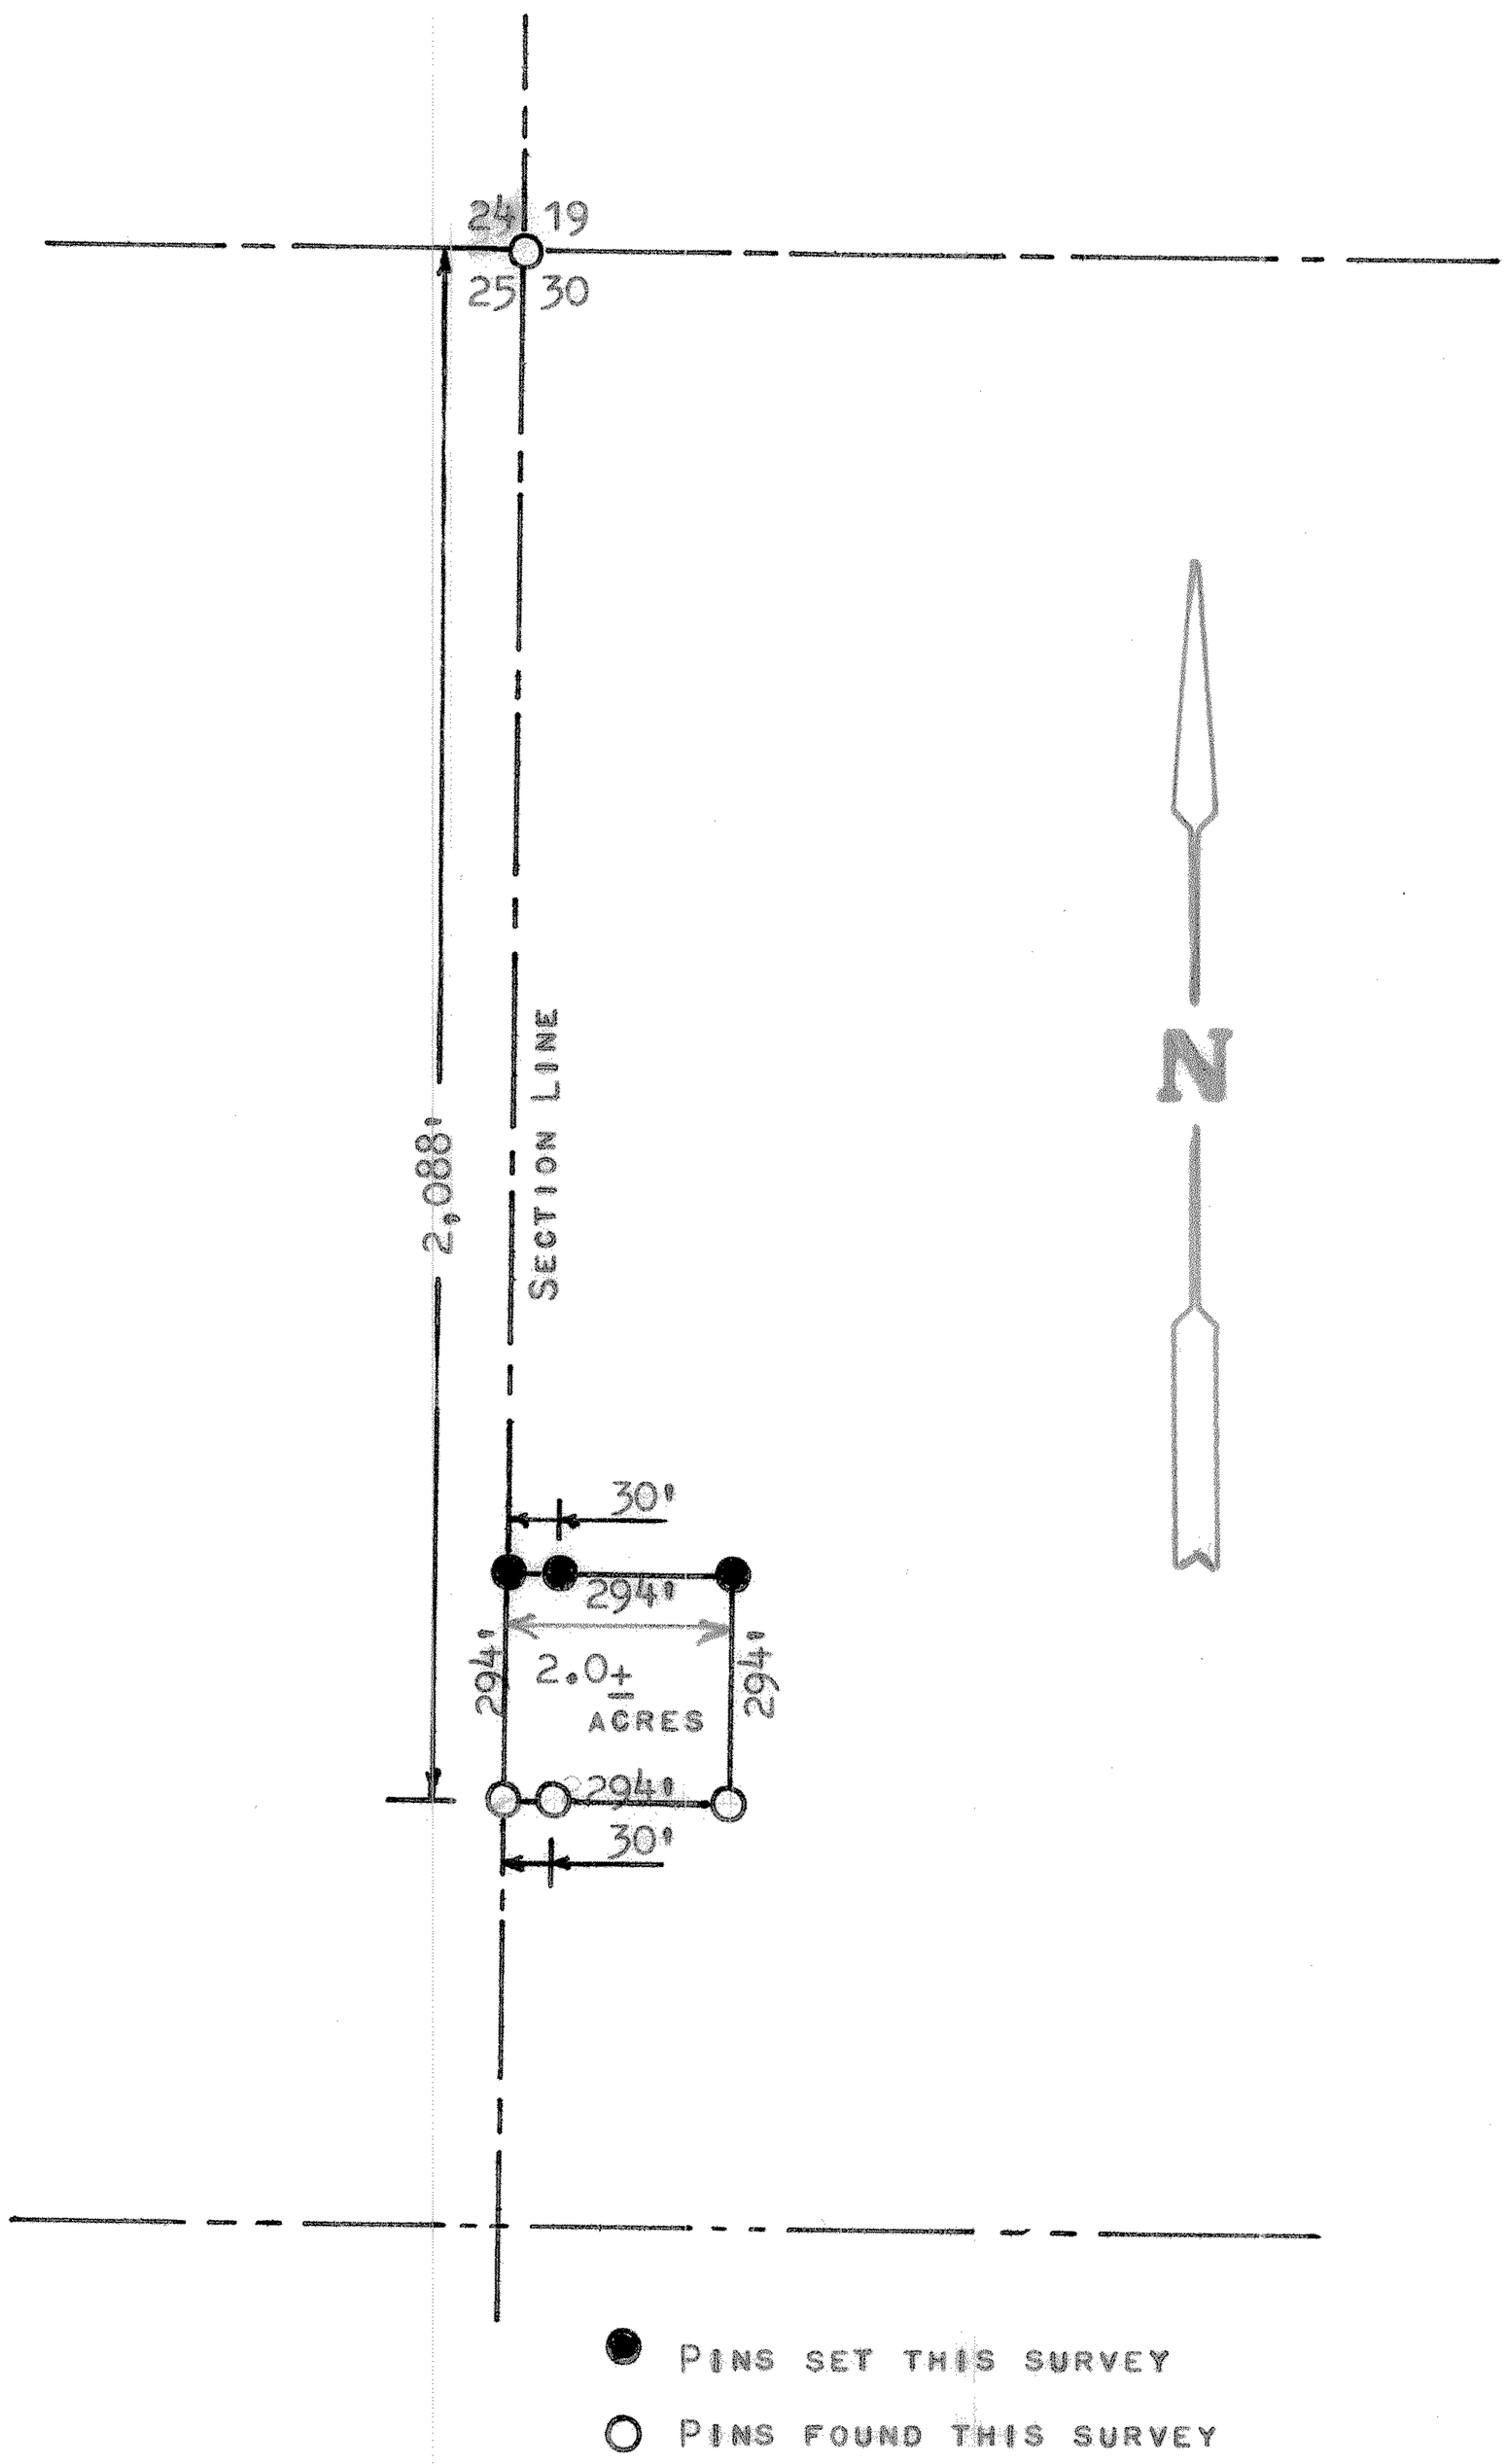


STATE OF KANSAS)
COUNTY OF McPHERSON) SS

I, MELVIN FERGUSON, COUNTY ENGINEER, McPHERSON COUNTY KANSAS, DO HEREBY CERTIFY THAT UNDER MY SUPERVISION A SURVEY WAS MADE OF A TRACT OF LAND IN THE NW 1/4, SECTION30, T19S-R3W OF THE 6TH P.M. AND DESCRIBED AS FOLLOWS:

BEGINNING AT A POINT 2,088 FEET SOUTH OF THE NW 1/4 OF SECTION 30, THENCE EAST 294 FEET; THENCE NORTH 294 FEET; THENCE WEST 294 FEET, THENCE SOUTH 294 FEET TO POINT OF BEGINNING.

SAID TRACT OF LAND CONTAINS 2.0 ACRES MORE OR LESS , AND THE ABOVE PLAT IS A TRUE EXHIBIT OF SAID SURVEY AS FAR AS IT IS KNOWN TO ME.

SURVEY CALLED FOR BY DON HOCH

SIGNED THIS 24th DAY OF MAY, 1974

Melvin Ferguson

MELVIN FERGUSON
COUNTY ENGINEER
McPHERSON, KANSAS

MELVIN V. FERGUSON
LICENSED
6772
KANSAS
PROFESSIONAL ENGINEER

MICROFILM