http://www.adultpdf.com
Created by TIFF To PDF trial version, to remove this mark, please register this software.

A SURVEY OF A TRACT OF LAND IN THE
SW 1/4, SECTION 30, T19S R3W
MCPHERSON COUNTY, KANSAS

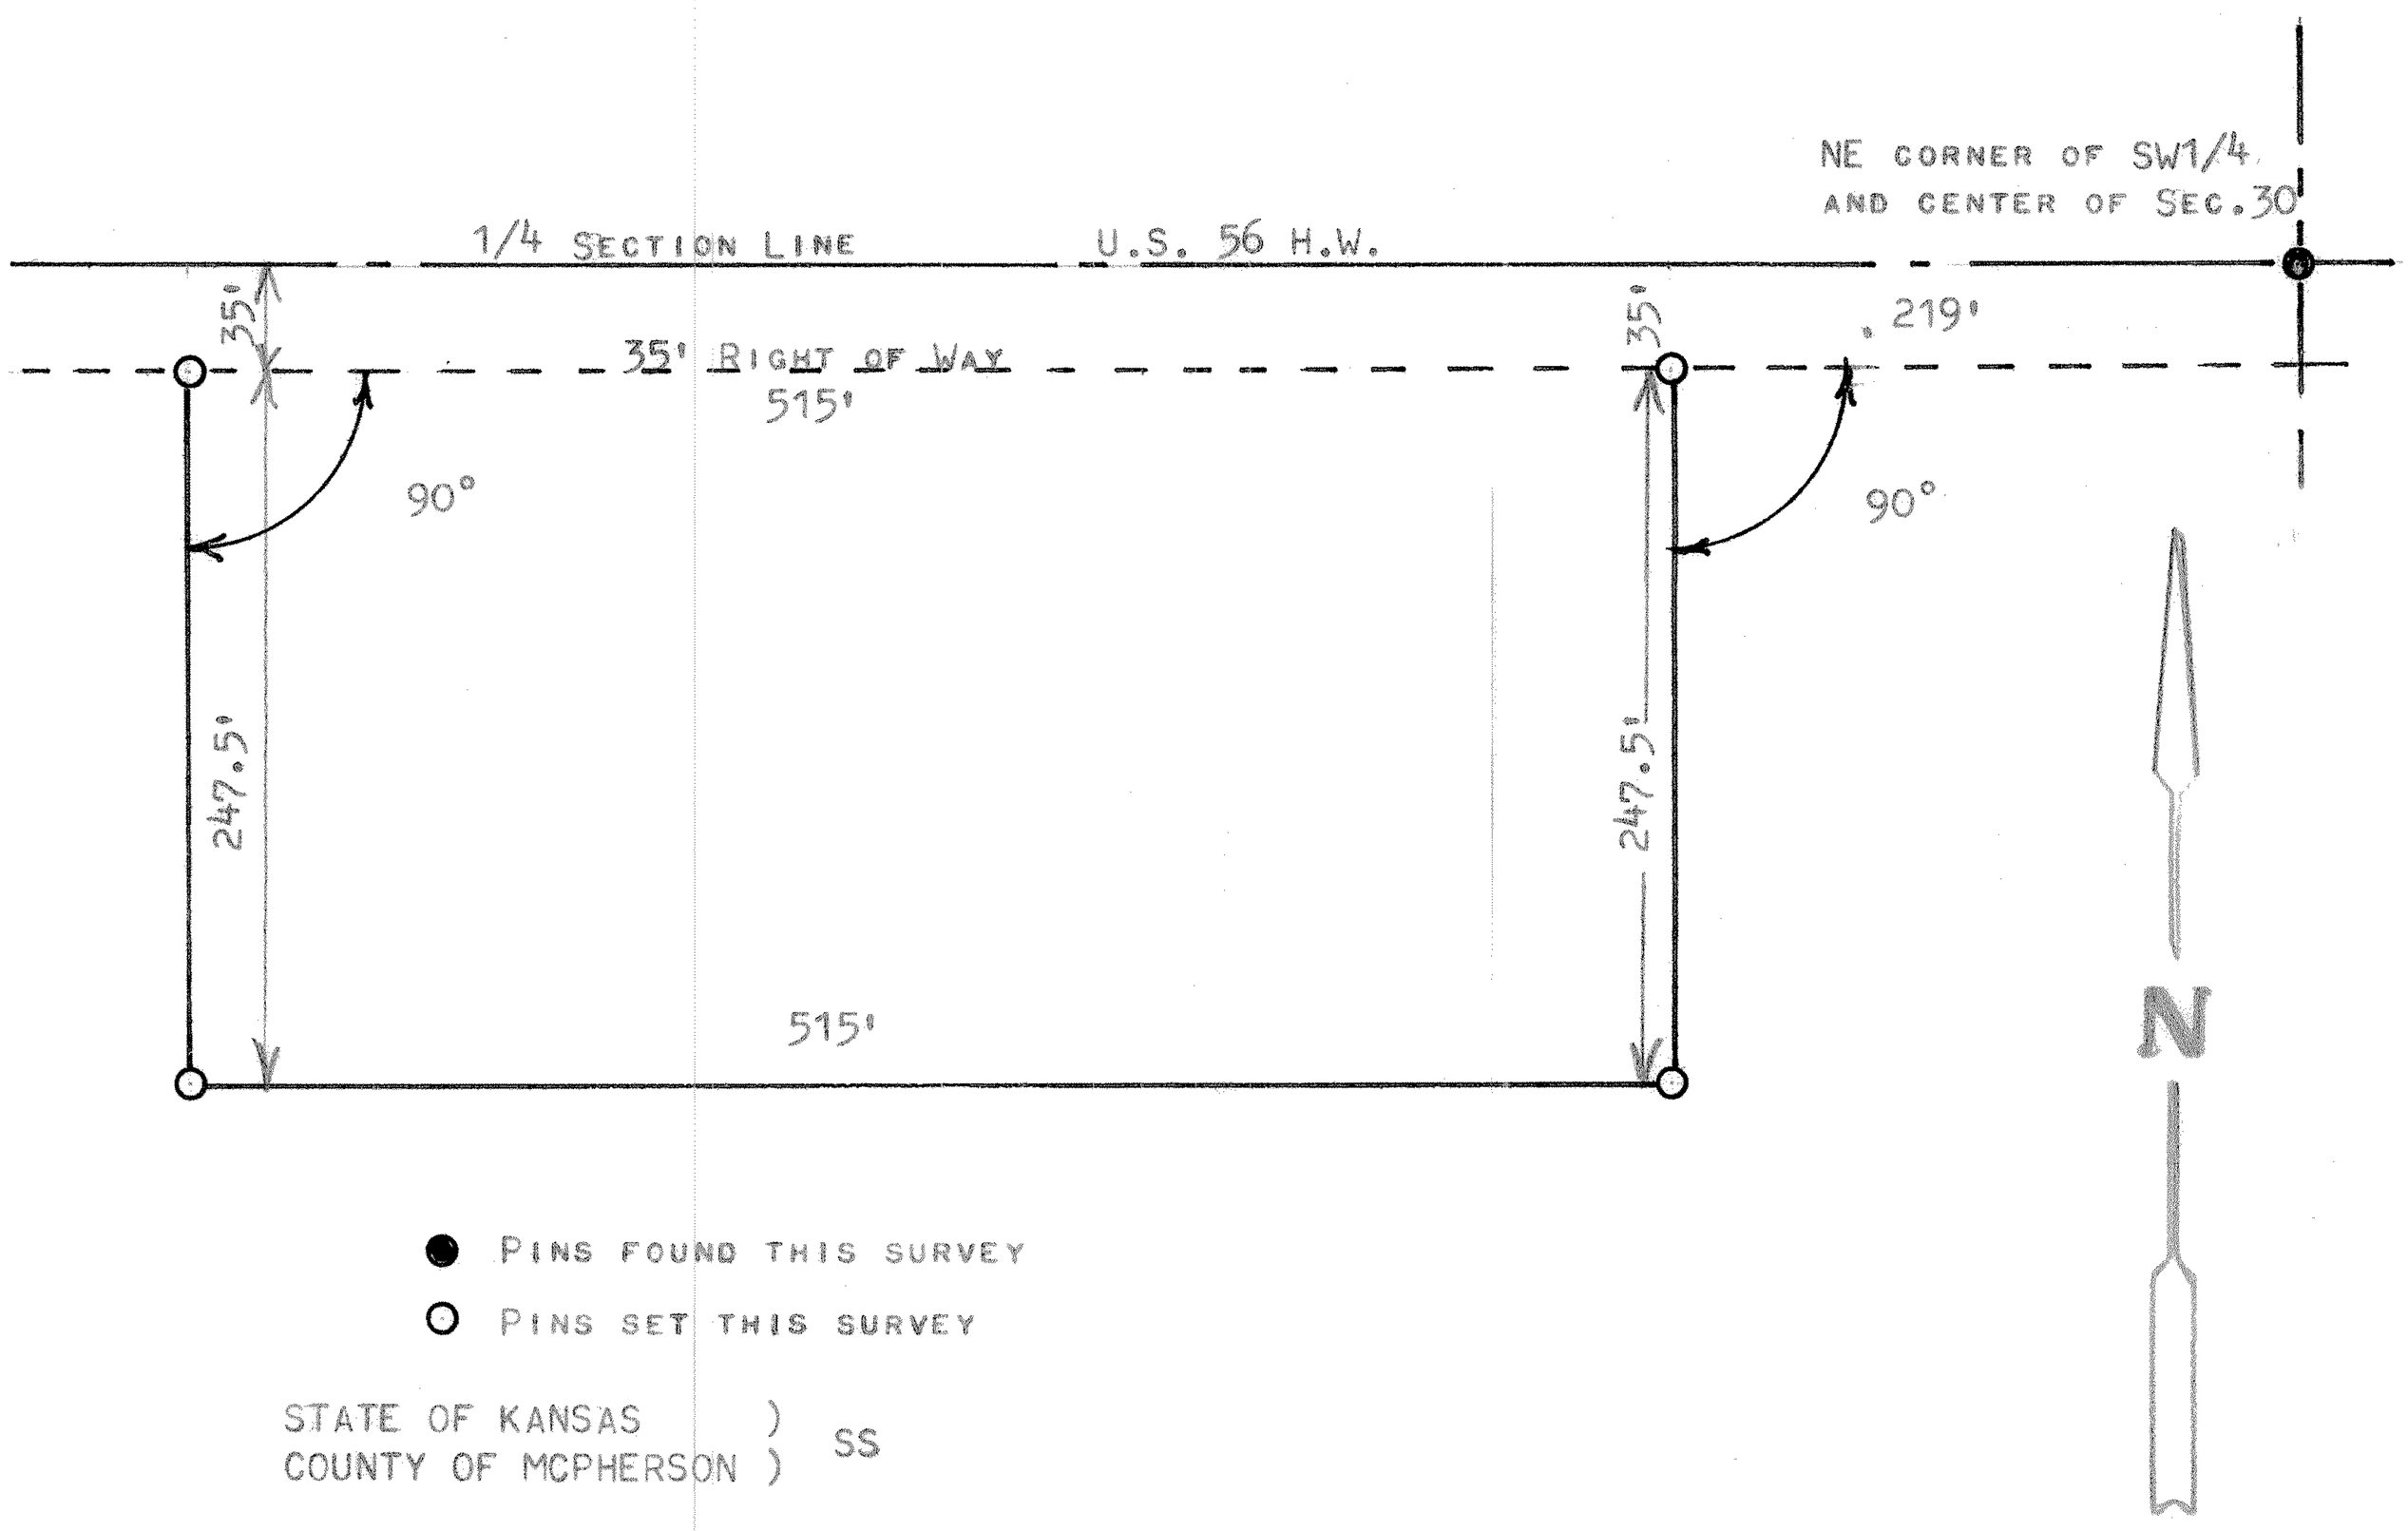

● PINS FOUND THIS SURVEY

○ PINS SET THIS SURVEY

STATE OF KANSAS)
COUNTY OF MCPHERSON) SS

I, MELVIN FERGUSON, PROFESSIONAL ENGINEER OF THE STATE OF KANSAS, DO HEREBY CERTIFY THAT UNDER MY SUPERVISION A SURVEY WAS MADE OF A TRACT OF LAND IN THE SW1/4, SECTION 30, T19S, R3W OF THE 6TH. P.M. AND DESCRIBED AS FOLLOWS:

BEGINNING 219 FEET WEST OF THE NE CORNER OF SAID SW1/4, SECTION 30, T19S, R3W AND 35 FEET SOUTH; THENCE RIGHT ANGLE SOUTH OF SECTION LINE 247.5 FEET; THENCE WEST PARALLEL WITH SECTION LINE 515 FEET; THENCE NORTH TO RIGHT OF WAY 247.5 FEET; THENCE EAST ALONG RIGHT OF WAY 515 FEET TO PLACE OF BEGINNING, SAID TRACT OF LAND CONTAINS 2.9 ACRES MORE OR LESS, AND THE ABOVE PLAT IS A TRUE EXHIBIT OF SAID SURVEY AS FAR AS IT IS KNOWN TO ME.

SURVEY CALLED FOR BY WAYNE HOLECEK (DUGUID INV. CO.)

SIGNED THIS 22nd DAY OF MAY 1975

Melvin Ferguson

MELVIN FERGUSON
PROFESSIONAL ENGINEER
MCPHERSON, KANSAS

MELVIN V. FERGUSON LICENSED 6772 KANSAS PROFESSIONAL ENGINEER

MICROFILM