http://www.adultpdf.com
Created by TIFF To PDF trial version, to remove this mark, please register this software.

# A SURVEY OF A TRACT OF LAND
# IN THE NW1/4, SECTION 30, T19S, R3W
# MCPHERSON COUNTY, KANSAS

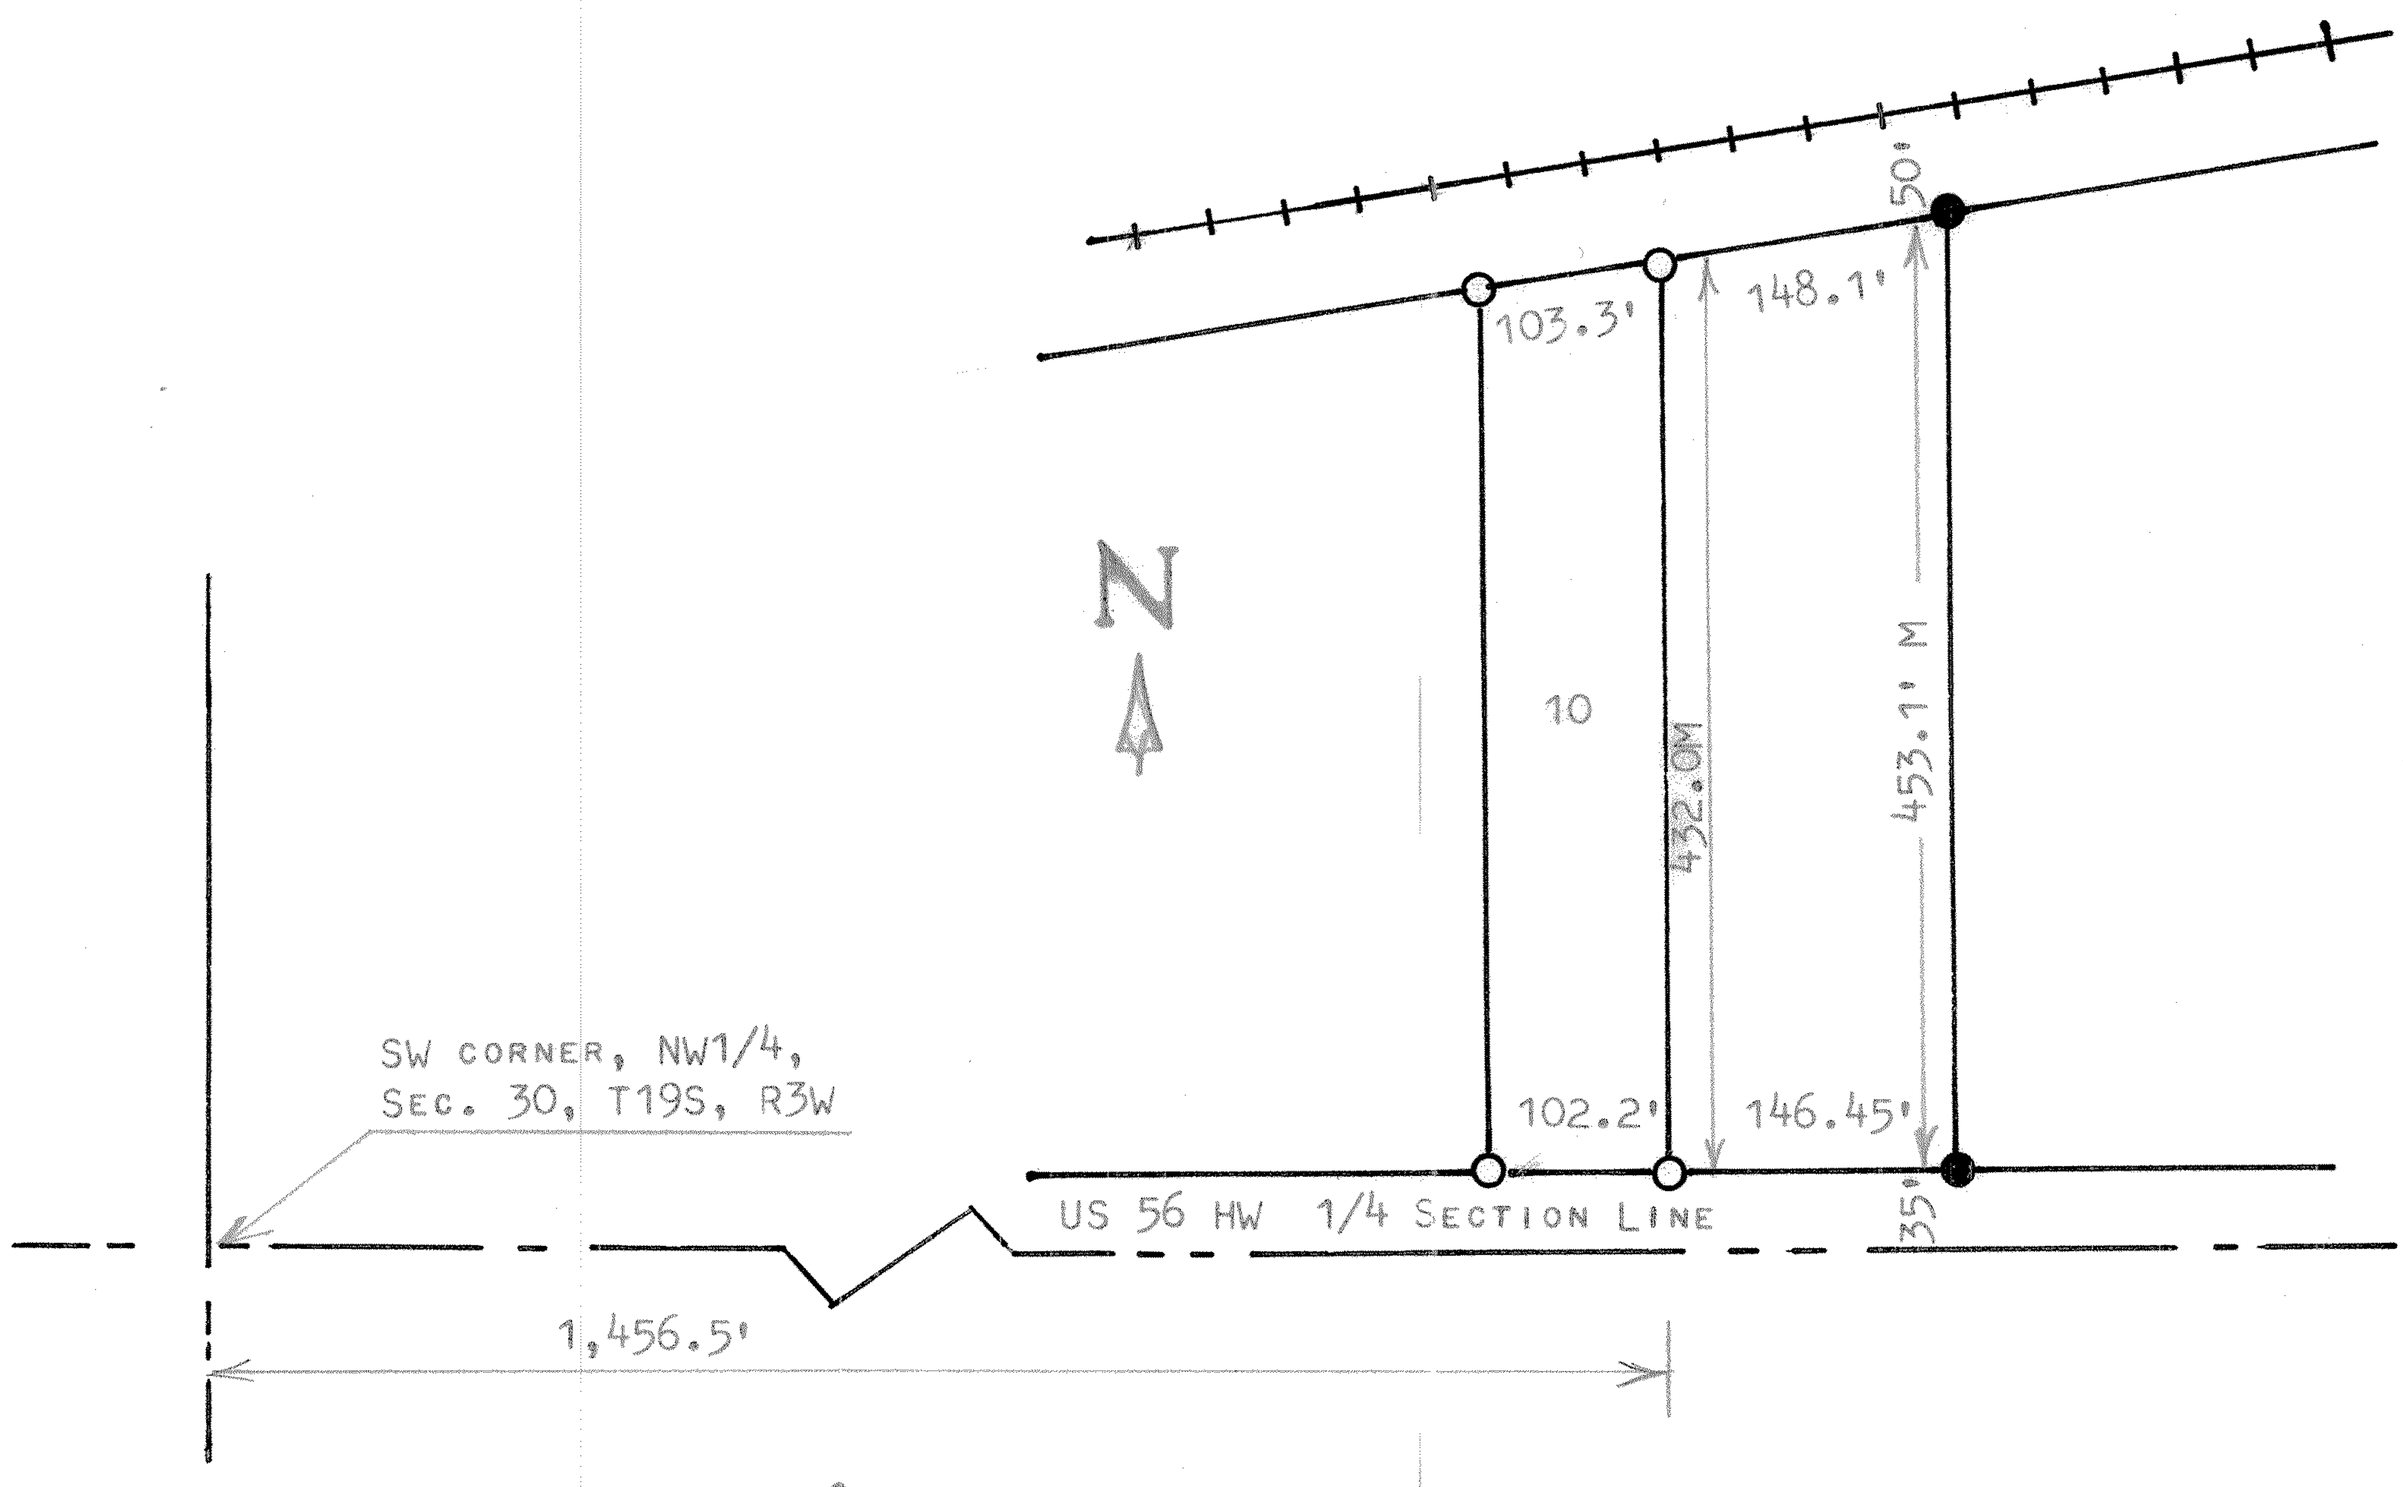


○ PINS FOUND THIS SURVEY

● PINS SET THIS SURVEY

STATE OF KANSAS )
COUNTY OF MCPHERSON ) SS

I, MELVIN FERGUSON, PROFESSIONAL ENGINEER OF THE STATE OF KANSAS DO HEREBY CERTIFY THAT UNDER MY SUPERVISION A SURVEY WAS MADE OF A TRACT OF LAND IN IN THE NW1/4, SECTION 30, T19S, R3W OF THE 6TH P.M. AND DESCRIBED AS FOLLOWS:

COMMENCING AT A POINT 35 FEET NORTH AND 1,456.5 FEET EAST OF THE SOUTHEWEST CORNER OF SAID NW1/4, SECTION 30, T19S, R3W; THENCE NORTH PARALLEL WITH EAST SECTION LINE 432.0 FEET MORE OR LESS TO THE SOUTH LINE OF THE RIGHT OF WAY OF THE ATCHISON, TOPEKA & SANTA FE RAILROAD, THENCE NORTHEASTERLY ON SAID RIGHT OF WAY 148.1 FEET; THENCE SOUTHERLY 453.1 AND TO A POINT 35 FEET NORTH AND 1602.95 FEET EAST OF SOUTHWEST CORNER OF SAID NW1/4,:; THENCE WEST T 146.45 FEET TO PLACE OF BEGINNING, SAID TRACT OF LAND CONTAINS 1.5 ACRES MORE OR LESS, AND THAT THE ABOVE PLAT IS A TRUE EXHIBIT OF SAID SURVEY AS FAR AS IT IS KNOWN TO ME.

SURVEY CALLED FOR BY BILL ADAMS

SIGNED THIS 7TH DAY OF OCTOBER, 1975

Melvin Ferguson

MELVIN FERGUSON
PROFESSIONAL ENGINEER
McPHERSON, KANSAS

MELVIN V. FERGUSON LICENSED 6772 KANSAS PROFESSIONAL ENGINEER

MICROFILM