http://www.adultpdf.com
Created by TIFF To PDF trial version, to remove this mark, please register this software.

SURVEY OA A TRACT OF LAND IN THE SE1/4, SECTION 30, T19S, R3W MCPHERSON COUNTY, KANSAS

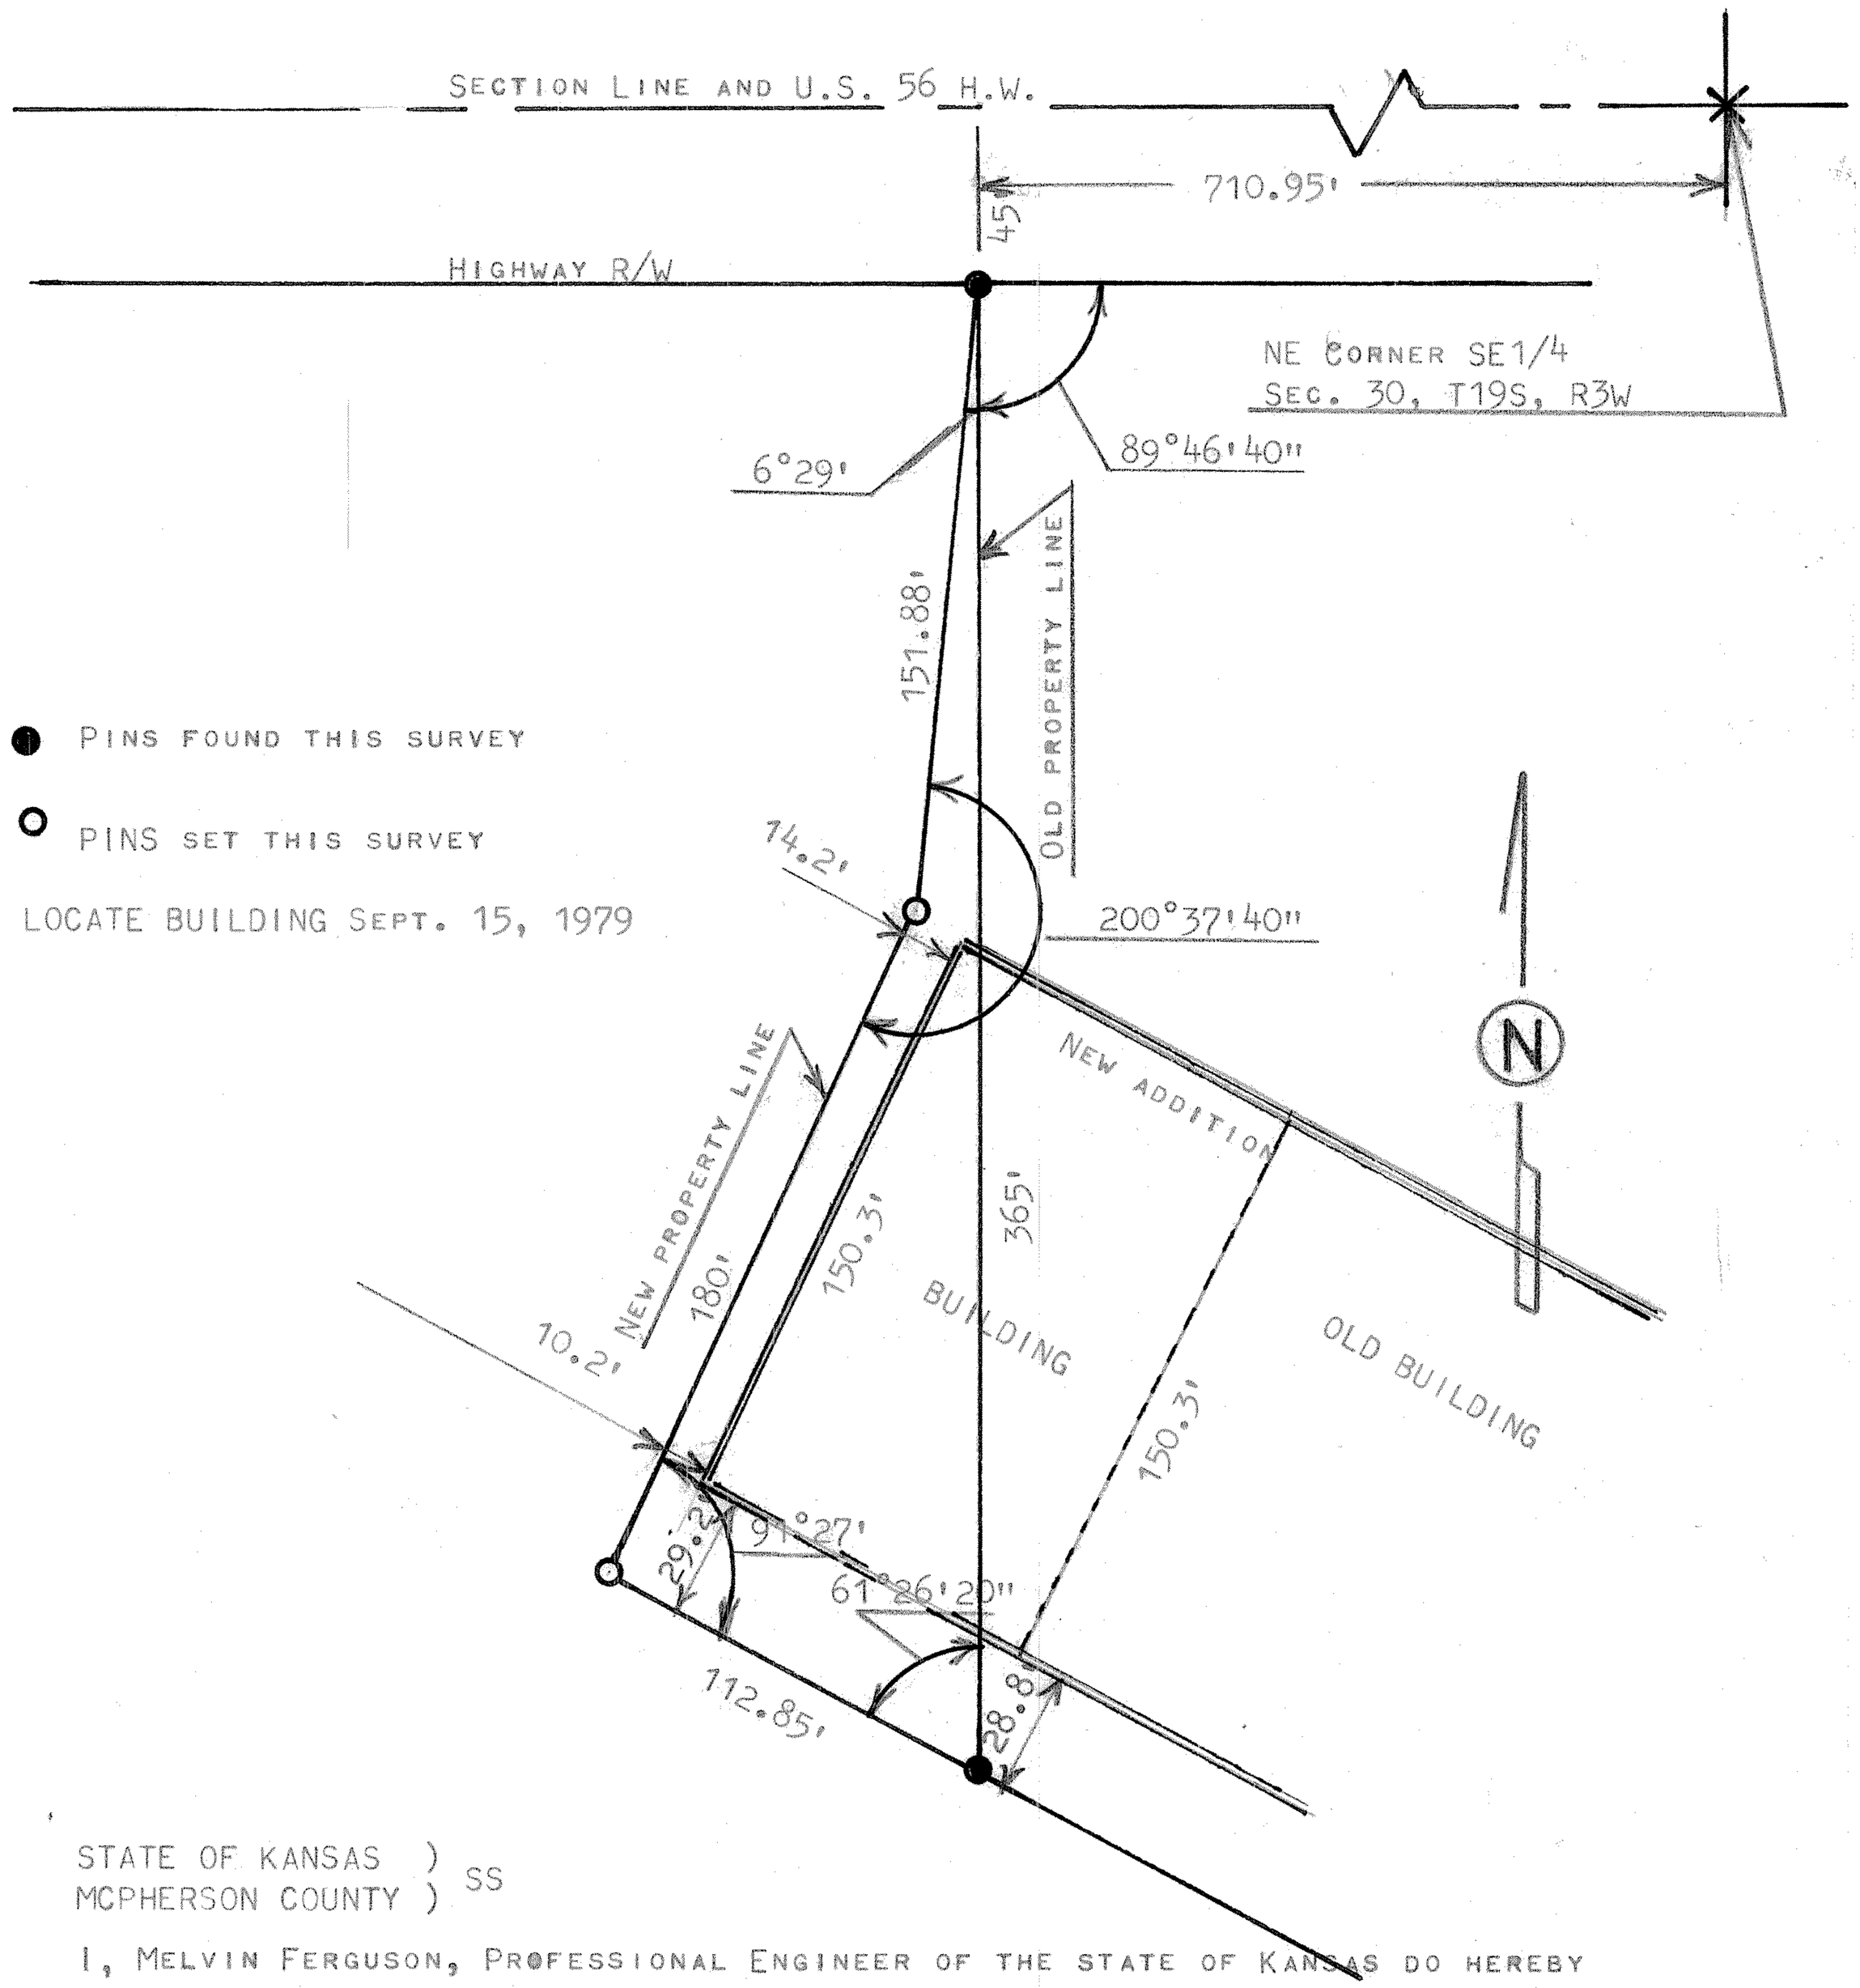

STATE OF KANSAS)
MCPHERSON COUNTY) SS

I, MELVIN FERGUSON, PROFESSIONAL ENGINEER OF THE STATE OF KANSAS DO HEREBY CERTIFY THAT UNDER MY SUPERVISION A SURVEY WAS MADE OF A TRACT OF LAND IN THE SE1/4, SECTION 30, T19S, R3W OF THE 6TH P.M. AND DESCRIBED AS FOLLOWS;

BEGINNING AT A POINT 710.95 FEET WEST AND 45 FEET SOUTH OF THE NE CORNER OF SAID SE1/4, SECTION 30, T19S, R3W; THENCE SOUTH WITH AN EXTERIOR ANGLE OF 89°46'40" AND A DISTANCE OF 365 FEET; THENCE NORTHWESTERLY WITH AN INTERIOR ANGLE OF 61°26'20" AND A DISTANCE OF 112.85 FEET; THENCE NORTHEASTERLY WITH AN INTERIOR ANGLE OF 91°27' AND A DISTANCE OF 180 FEET; THENCE NORTHERLY WITH AN INTERIOR ANGLE OF 200°37'40" AND A DISTANCE OF 151.88 FEET AND TO THE PLACE OF BEGINNING, SAID TRACT OF LAND CONTAINS 0.29 ACRES MORE OR LESS AND THAT THE ACCOMPANYING PLAT IS A TRUE EXHIBIT OF SAID SURVEY AS FAR AS IT IS KNOWN TO ME.

SURVEY CALLED FOR BY JACOBS CONSTRUCTION, INC.

SIGNED THIS 21st DAY OF FEBRUARY, 1979

Melvin Ferguson
MELVIN FERGUSON
PROFESSIONAL ENGINEER
MCPHERSON, KANSAS

MELVIN V. FERGUSON LICENSED 6772 KANSAS PROFESSIONAL ENGINEER

MICROFILMED