http://www.adultpdf.com
Created by TIFF To PDF trial version, to remove this mark, please register this software.

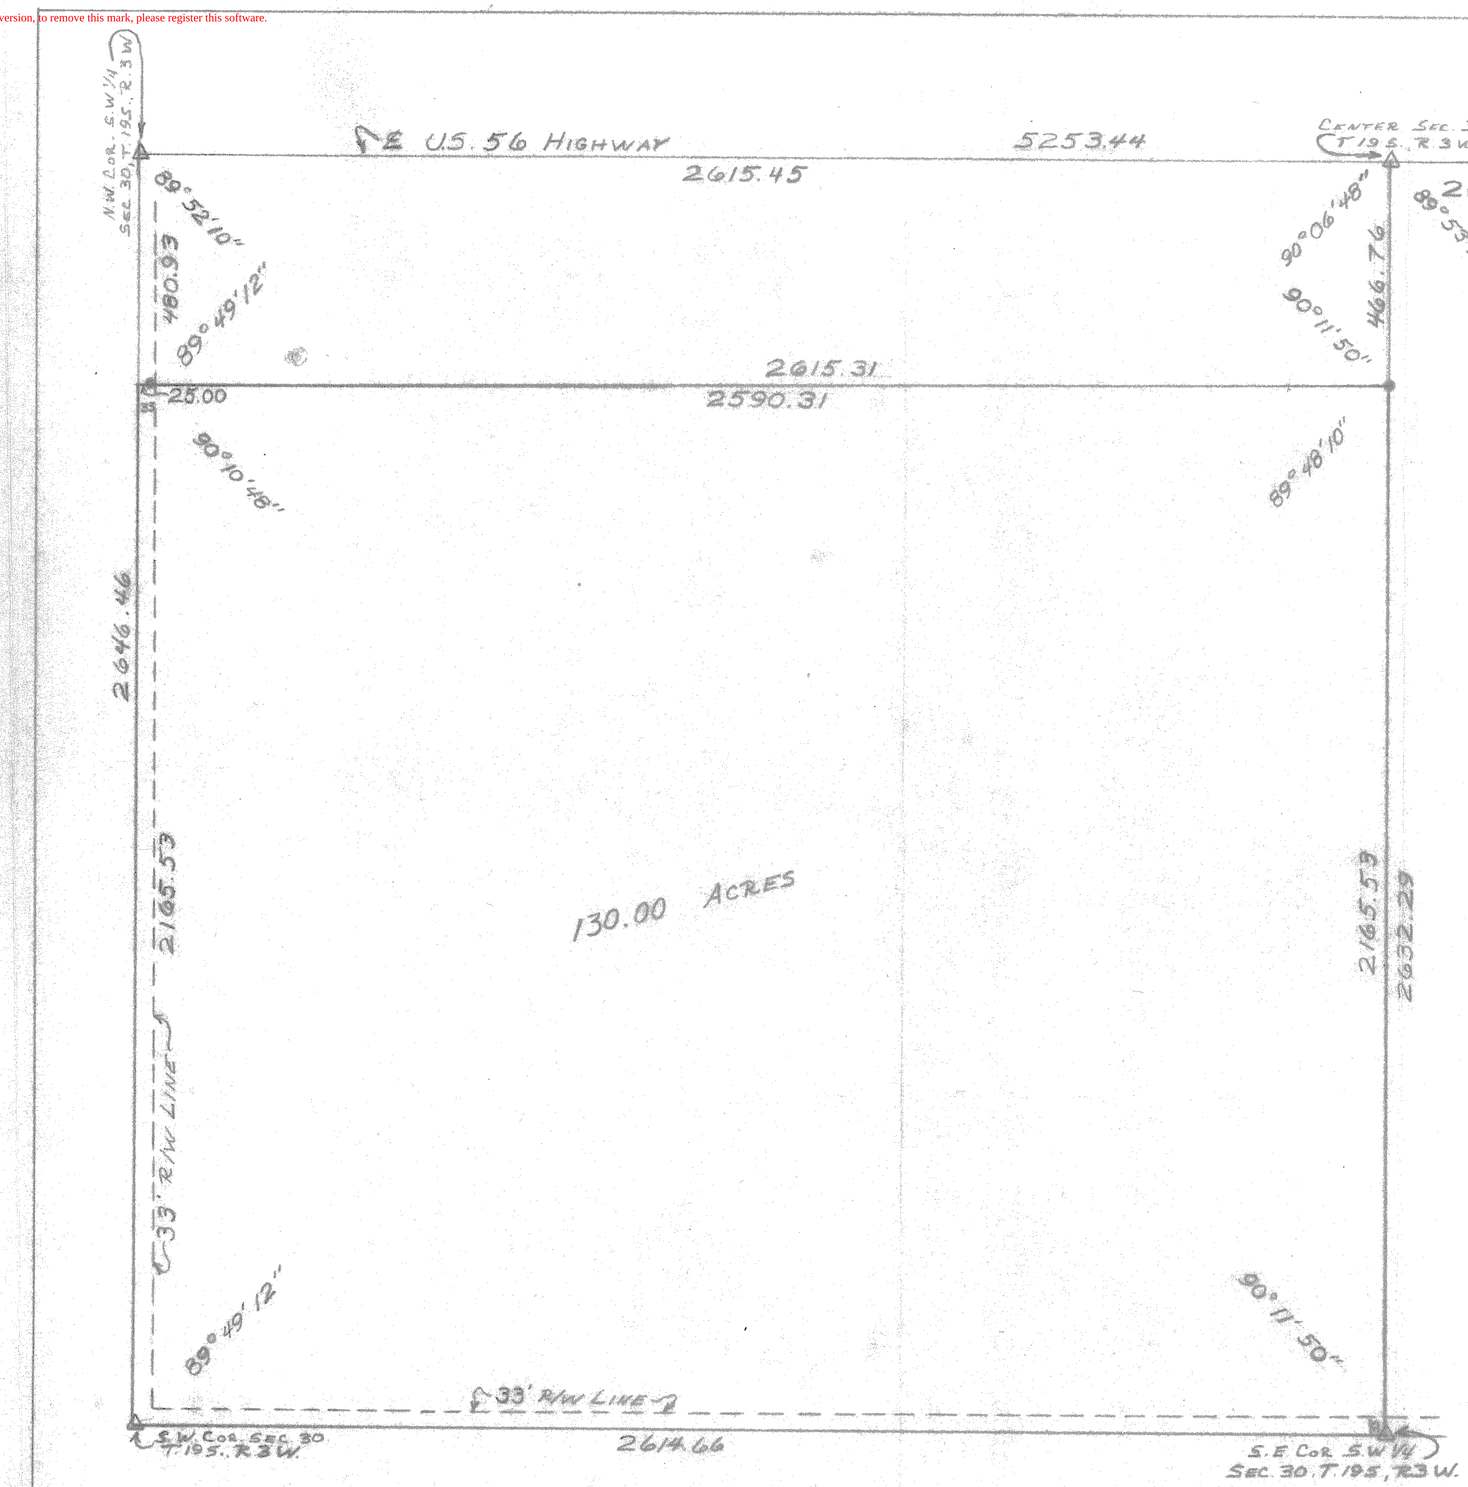

Description:

A survey of the South 130.00 Acres of the Southwest Quarter, Section 30, Township 19 South, Range 3 West of the Sixth Principle Meridian, McPherson County, Kansas as more particularly described on the attached sheet.

N

Scale: 1" = 300'

Δ - Gov't Corner Found

● - Iron Pin Set

I hereby certify this plat to be a true, correct and complete representation of the property described above and on the attached sheet, as surveyed by me, this 6th day of May, 1980.

Daniel E. Garber

Daniel E. Garber, R.L.S.

Daniel E. Garber Registered LS-683 Kansas Land Surveyor

Survey For: Perrin Agency		
By: Garber Surveying Service, P.A. 217 East Frist Ave., Suite 9 Hutchinson, Kansas 67501 Daniel E. Garber, R.L.S.		
Scale: 1" = 300'	Date: 5/6/80	Proj. No.: 680-42
Drawn: AdB	Checked: DEG	

http://www.adultpdf.com
Created by TIFF To PDF trial version, to remove this mark, please register this software.

DESCRIPTION

The South 130.00 acres of the Southwest quarter of Section 30, Township 19 South, Range 3 West of the Sixth Principle Meridian described as follows:

Beginning at the Southwest corner of the S.W.¼ of Section 30, T.19 S., R.3 W. of the 6th P.M.; thence North along the West line of said S.W.¼ 2165.53 ft.; thence with a deflection angle 89°49'12" right-East parallel with the South line of said S.W.¼ 2590.31 ft. to the East line of said S.W.¼; thence with a deflection angle 90°11'50" right-South along the East line of said S.W.¼ 2165.53 ft. to the Southeast corner of said S.W.¼; thence with a deflection angle 89°48'10" right-West along the South line of said S.W.¼ 2614.66 ft. to the place of beginning in McPherson County, Kansas subject to road right-of-way easements across the South and West 33.00 ft. thereof and any other easements of record.

DANIEL E. GARBER
REGISTERED
LS-683
KANSAS
LAND SURVEYOR

Daniel E. Garber

Daniel E. Garber RLS