http://www.adultpdf.com
Created by TIFF To PDF trial version, to remove this mark, please register this software.

A TRACT OF LAND IN THE SE¼ SE¼
SECTION 30, T19S, R3W
MCPHERSON COUNTY, KANSAS

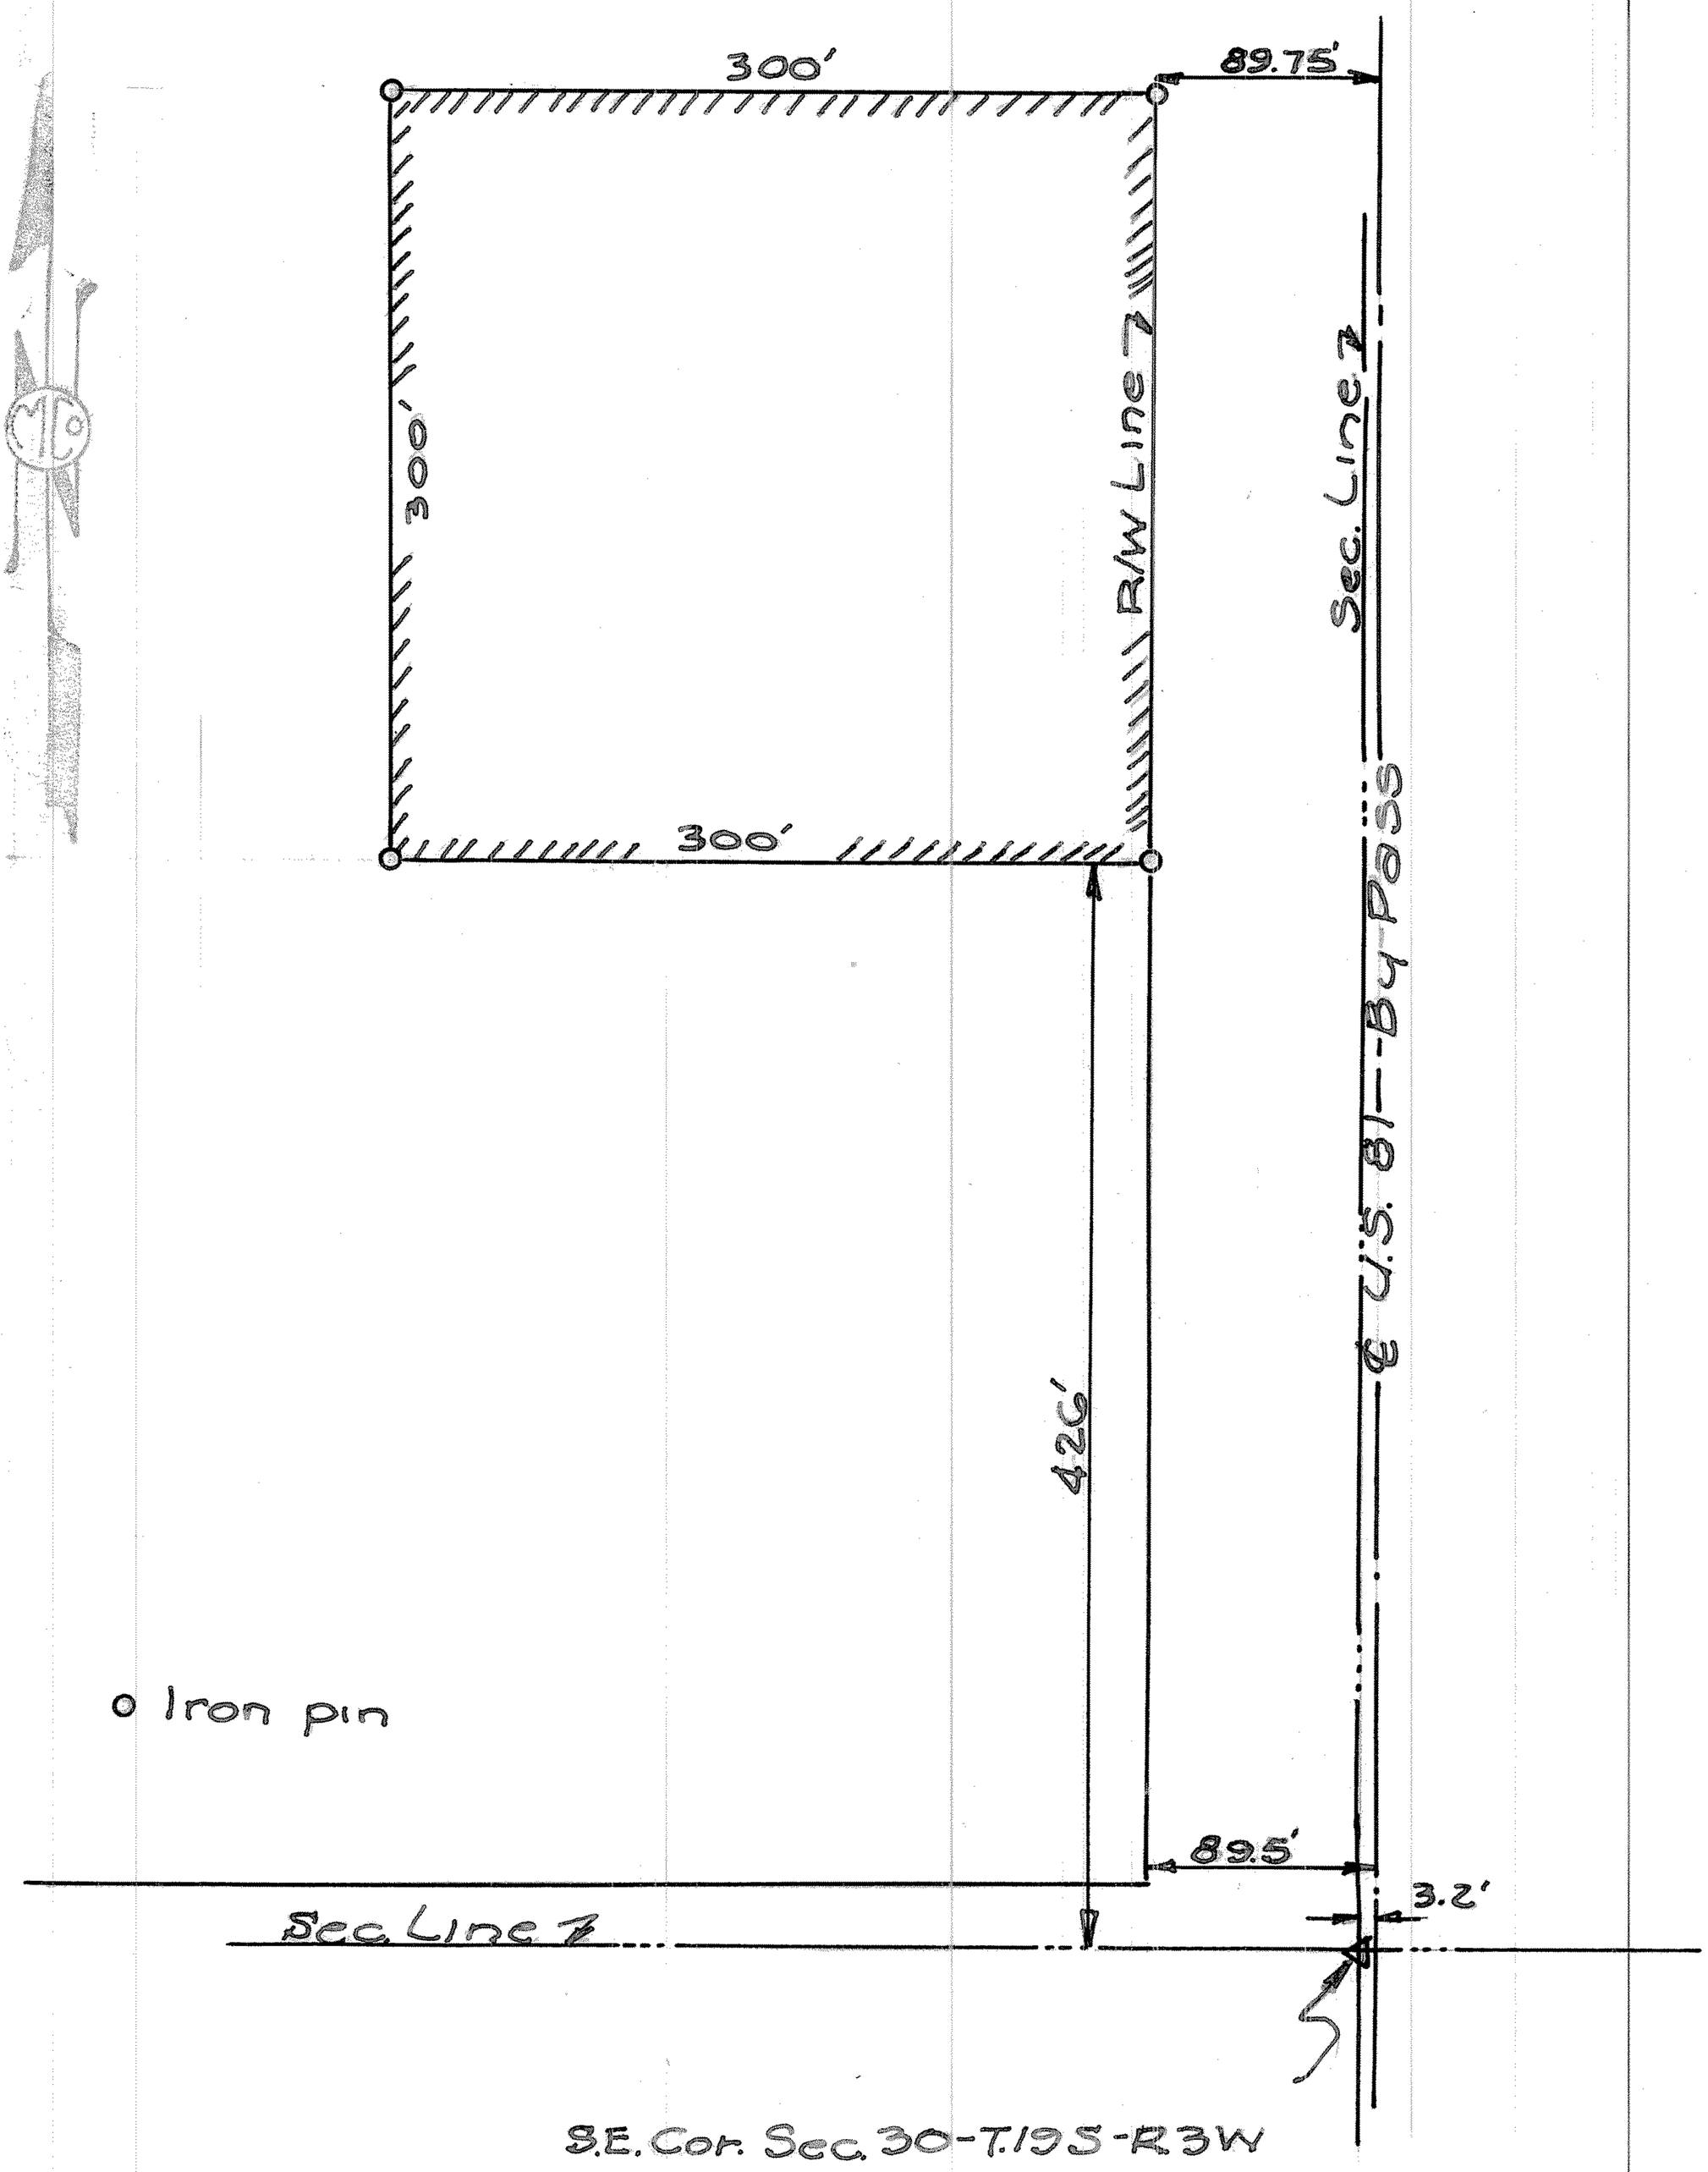

STATE OF KANSAS)
COUNTY OF MCPHERSON) SS

I FRANCIS D. WAGNER COUNTY ENGINEER OF MCPHERSON, KANSAS DO HEREBY CERTIFY THAT I DID ON THE 15TH DAY OF APRIL 1958, CAUSE TO BE DONE A SURVEY OF A TRACT OF LAND IN THE SE¼ SE¼ SEC. 30, T19S, R3W AND DESCRIBED AS FOLLOWS:

BEGINNING AT A POINT 86.3' FEET WEST AND 426' FEET NORTH OF SE CORNER OF SAID SECTION 30, SAID POINT OF BEGINNING BEING ON THE WEST LINE OF U.S. HIGHWAY 81 RIGHT-OF-WAY, THENCE WEST 300' FEET, THENCE NORTH 300' FEET, THENCE EAST 300' FEET TO WEST LINE OF U.S. HIGHWAY 81 RIGHT-OF-WAY, THENCE SOUTH ALONG SAID RIGHT OF WAY 300' FEET MORE OR LESS TO PLACE OF BEGINNING.

I ALSO CERTIFY THAT THE ABOVE PLAT IS A TRUE EXHIBIT OF SAID SURVEY.

FRANCIS D. WAGNER LICENSED 1273 KANSAS PROFESSIONAL ENGINEER

Francis D. Wagner

MICROFILM

FRANCIS D. WAGNER
COUNTY ENGINEER
MCPHERSON, KANSAS