http://www.adultpdf.com
Created by TIFF To PDF trial version, to remove this mark, please register this software.

Part of S½, NW¼, Sec. 30., T.19.S., R.3.W., 6th. P.M.

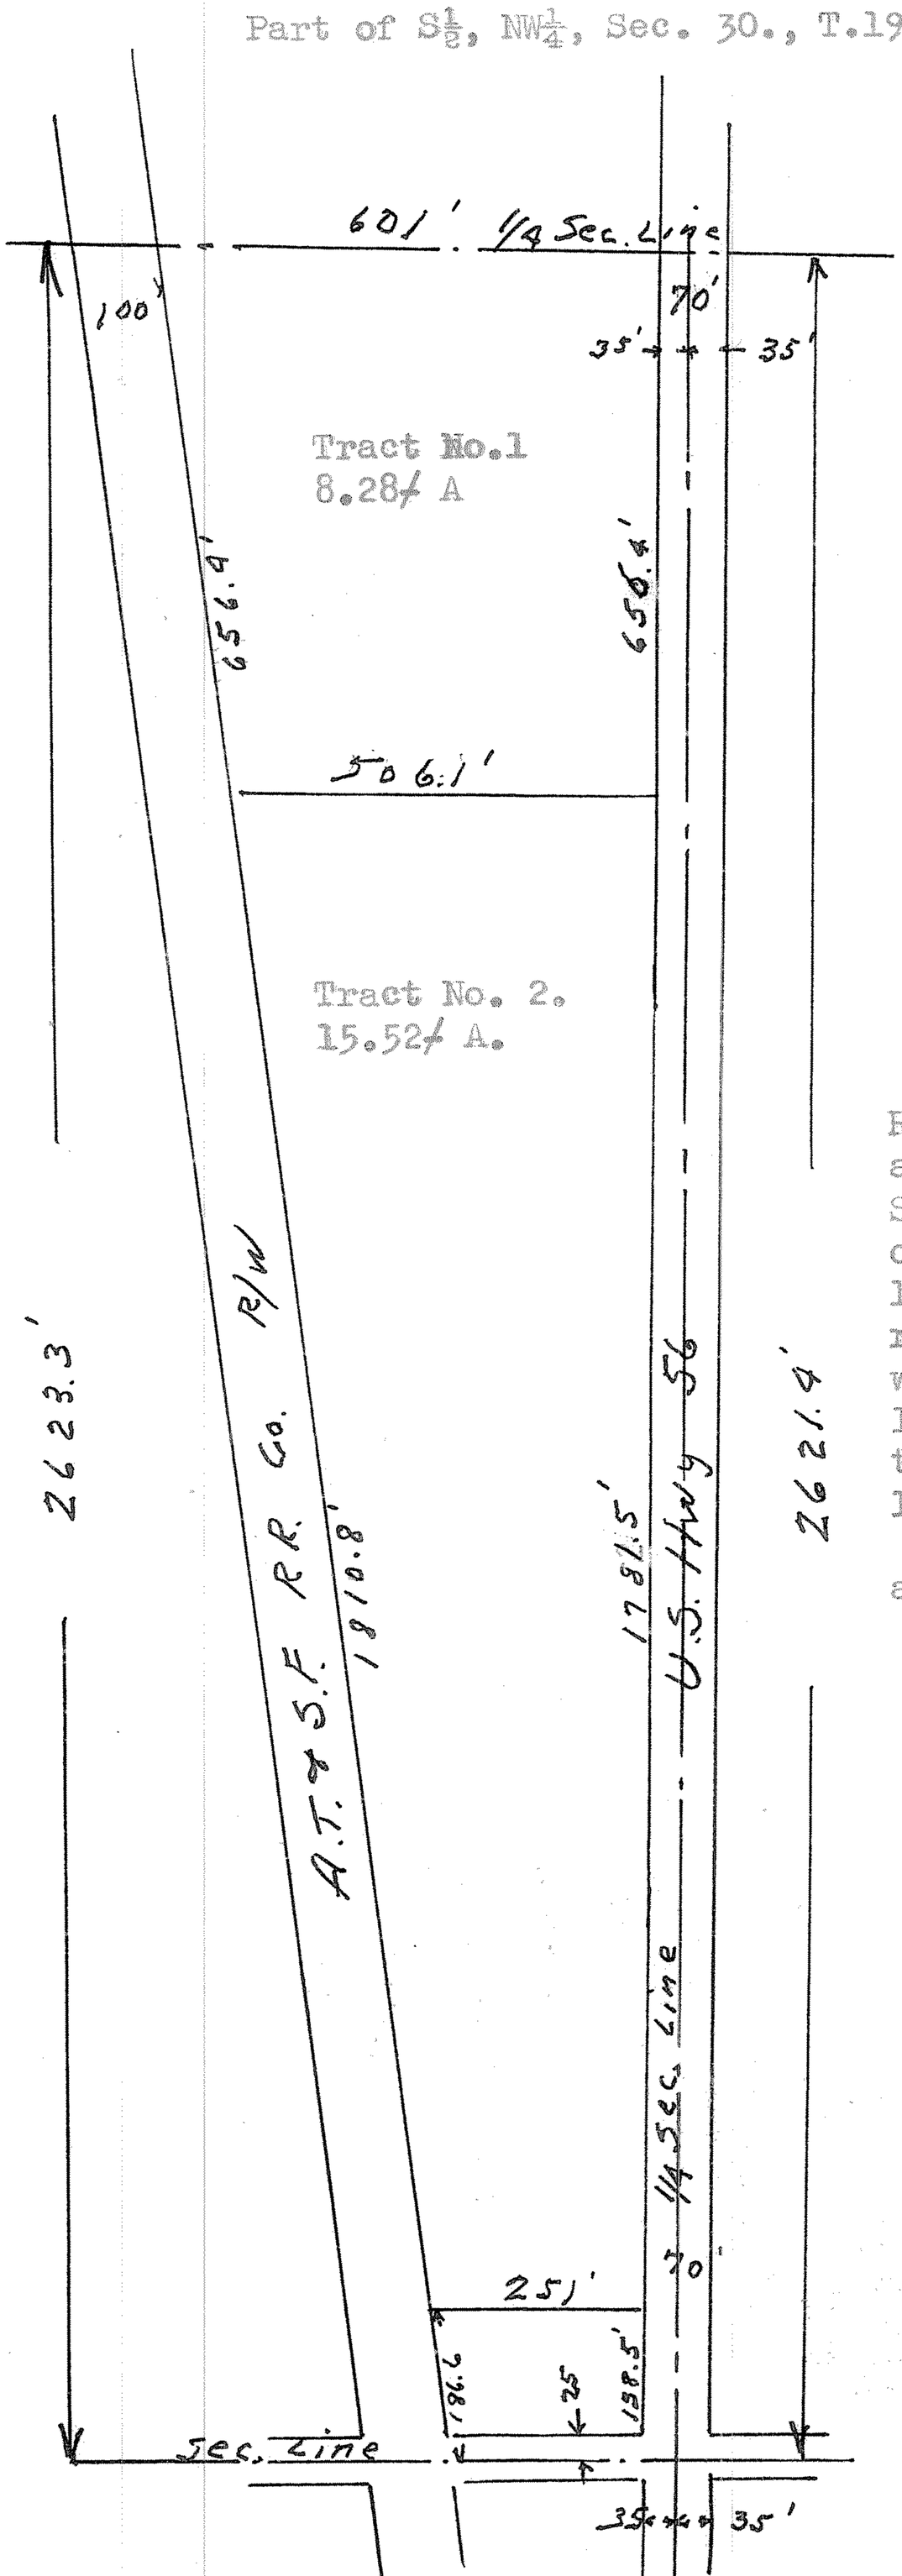

State of Kansas, County of McPherson, SS.

I, G.D.Johnson, Licensed Civil Engineer of the State of Kansas, do hereby certify that I did on the 1st. day of June, 1959 survey the following property.

Tract No. 1.

Part of the S½, NW¼, Sec. 30., T.19.S., R.3.W., 6th. P.M. : Beginning 35 ft. north of the SE. Cor. NW¼. Sec. 30., T.19.S.,R.3.W. thence west 656.4 ft. To Center line of hedge thence north 506.1 ft., to the south line of of the right of way of the A.T.& S.F. Railway, thence northeasterly along said railroad right of way to the east line of said NW¼. Sec.30 656.4 ft. more or less, thence south 601 ft. to the place of beginning. Above tract contains 8.28 Acres more or less.

Tract No. 2.

Part of the S½, NW¼. Sec. 30., T.19.S., R.3.W., 6th. P.M. : Beginning 35 ft. north and 183.5 ft. east of SW. Cor. of said NW¼. Sec. 30., thence east 1781.5 ft. to center line of a hedge, thence north 506.1 ft. to south line of the right of way of the A.S.& S.F Railroad, thence southwesterly along said right of way 1810.8 ft to a point 183.5 ft. east of west line of said NW¼. Sec. 30, thence south 251 ft. to the place of beginning. Said tract contains 15.52 acres more or less.

I also certify that accompanying plat is a true exhibit of said survey.

G D Johnson

Scale 1" = 300'

MICROFILM

~~NE~~ NE NW¼ Cor Sec 30-19-3
℄ of Road R/W
in line of Hedge North
SE Cor. NW¼ Sec 30-19-3
℄ of Hwy
35 So of Line Fence west
in line of Hedge South