TRACTS. PART OF NW¼. SEC. 30., T. 19 S., R. 3 W. 6TH P.M

Description. form.

Beginning 35 ft. North and ____ ft. east of SW. Cor. NW¼ Sec. 30., T. 19 S., R. 3 W., 6TH. P.M. thence east ____ ft. on north line of U.S. Hwy 56; thence north ____ ft. parallel with west line of said NW¼ Sec. 30. to South line of A.T.&S.F. R.R. Co. Right of way, thence southwesterly ____ ± ft along said Right of way, thence South ____ ft. parallel with west line of said NW¼ Sec. 30 to place of beginning

Computations and description form prepared by G.D. Johnson Engr

July 11-1959.

G.D. Johnson

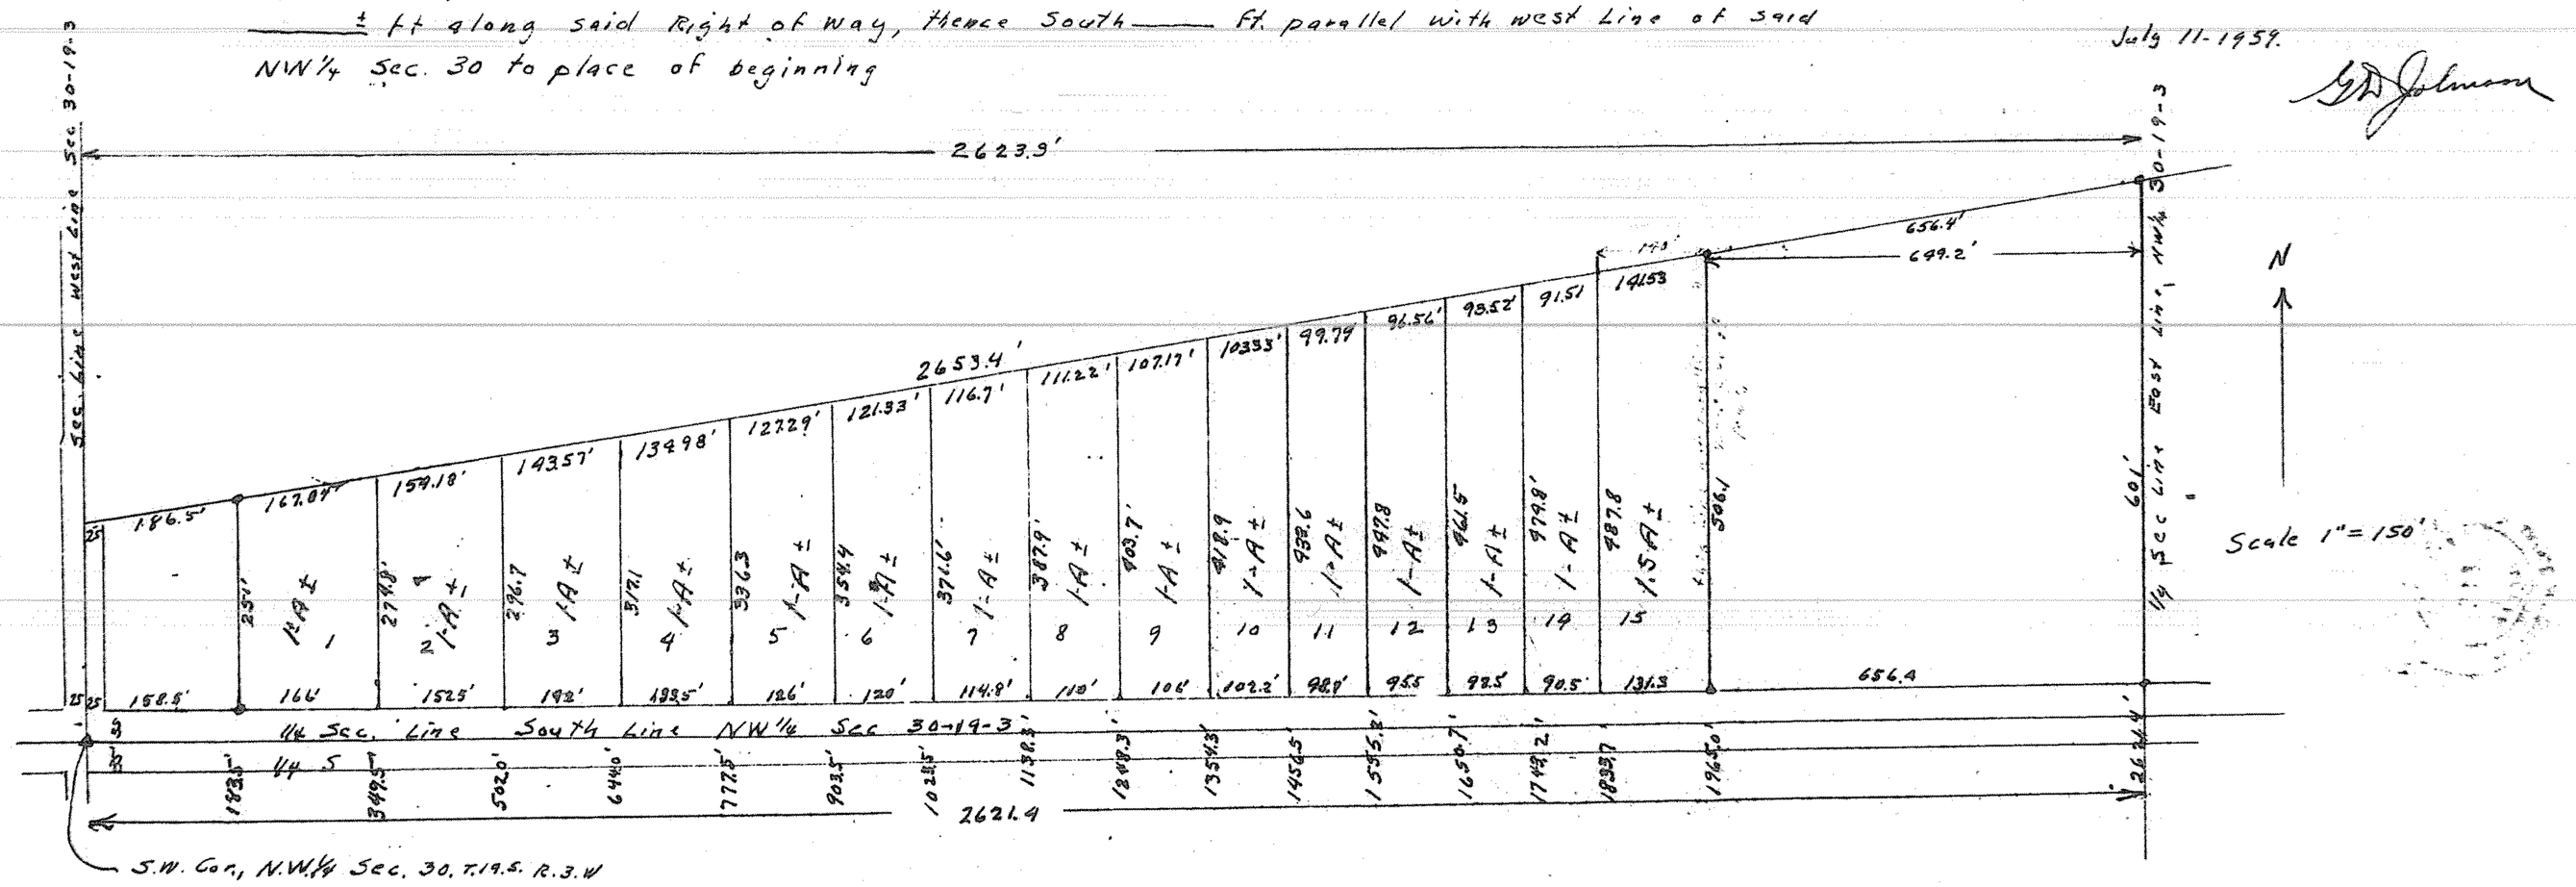

http://www.adultpdf.com
Created by TIFF To PDF trial version, to remove this mark, please register this software.