http://www.adultpdf.com
Created by TIFF To PDF trial version, to remove this mark, please register this software.

Part of NE¼. Sec.30., R.19.S., R.3.W. 6th. P. M.

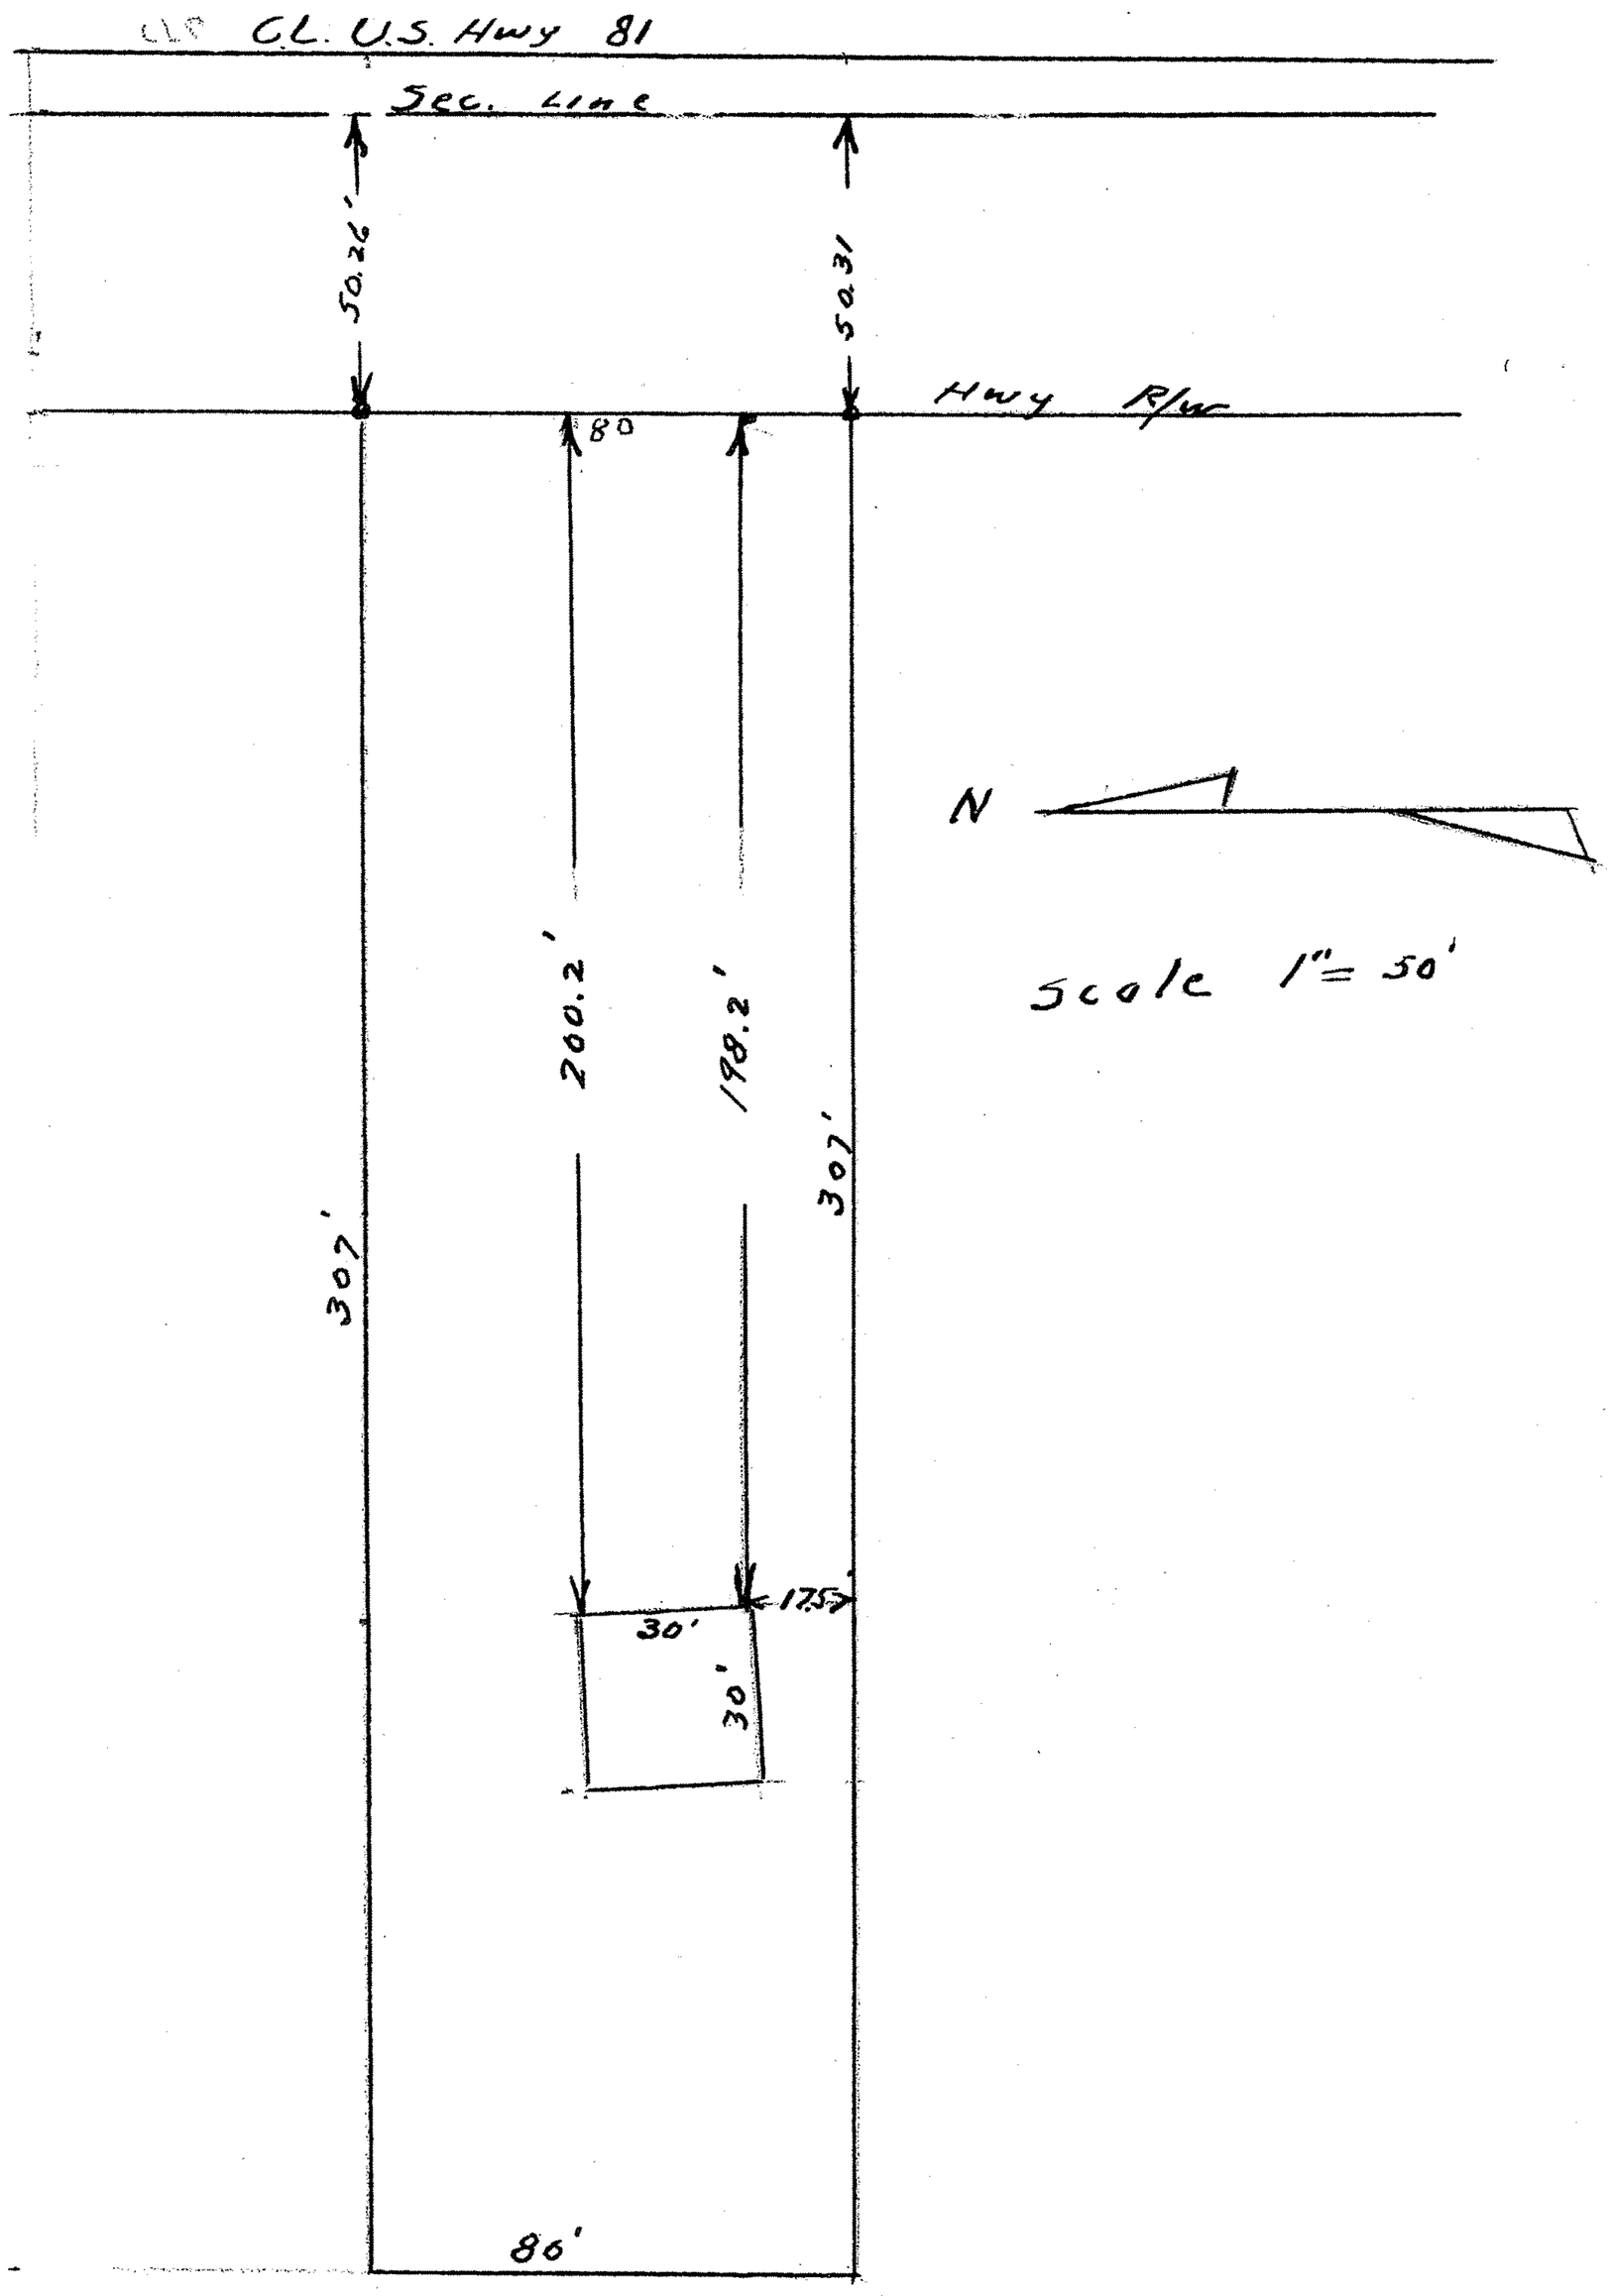

State of Kansas, County of McPherson, SS.

I, G.D.Johnson, Licensed Civil Engineer of the State of Kansas, do hereby certify that I did on the 17th. day of February, 1960 survey the following property.

Part of the NE¼. Sec. 30., T.19.S., R.3.W., of 6th. P. M. Beginning 493.2 ft. north and 50.31 ft. west of the southeast corner of the NE¼. Sec. 30. T.19.S., R.3.W. of 6th. P.M.on the west line of U. S. Hwy. Right of Way, thence west 307 ft. parallel to south line of said SE¼. Sec. 30, thence north 80 ft. thence east 307 ft. to west line of said Hwy. Right of Way, thence south 80 ft. to place of beginning.

I also certify that accompanying plat is a true exhibit of said survey.

G D Johnson

MICROFILM