http://www.adultpdf.com
Created by TIFF To PDF trial version, to remove this mark, please register this software.

A SURVEY IN N½ SECTION 31, T19S, R3W, 6TH P.M.

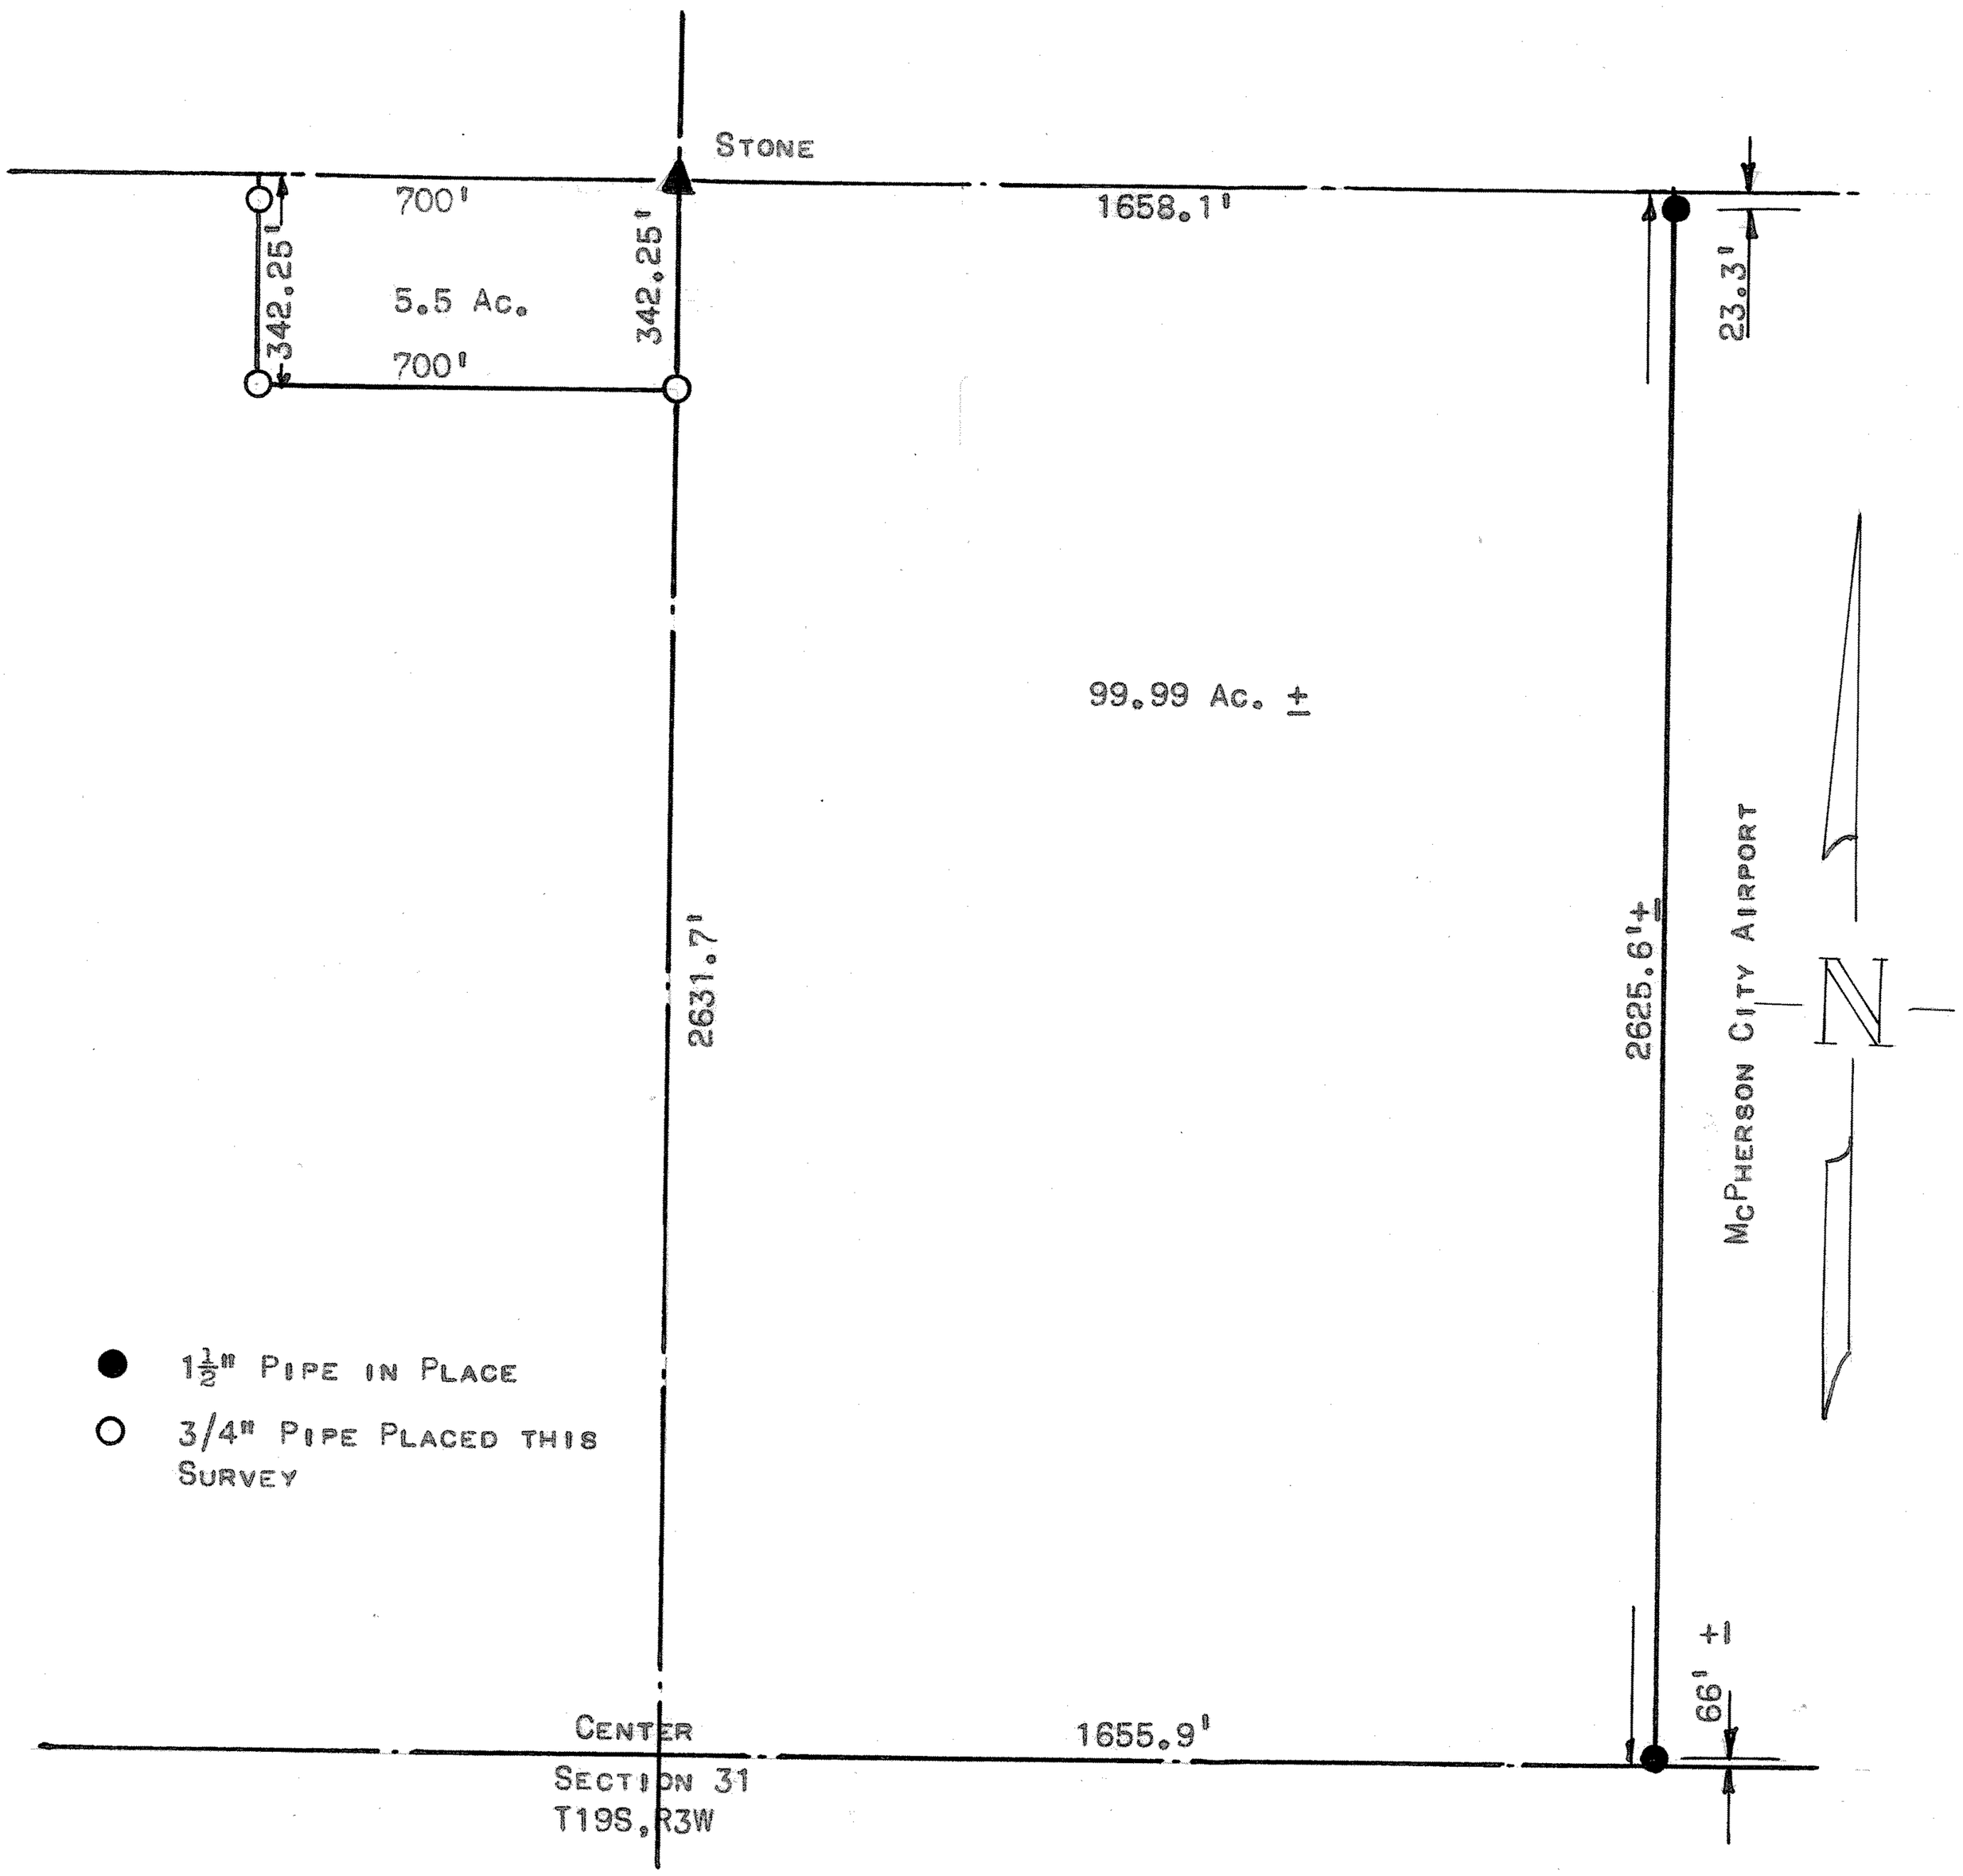

McPHERSON COUNTY) SS
STATE OF KANSAS)

I FRANCIS D. WAGNER DO HEREBY CERTIFY THAT I DID CAUSE TO BE DONE ON THE 1ST DAY OF MAY, 1958 A SURVEY IN THE N½ OF SECTION 31, TOWNSHIP 19 SOUTH, RANGE 3 WEST OF THE 6TH PRINCIPAL MERIDIAN, AND THAT THE ACCOMPANYING PLAT IS A TRUE EXHIBIT OF SAID SURVEY.

Francis D. Wagner

FRANCIS D. WAGNER
COUNTY ENGINEER
McPHERSON, KANSAS

MAY 5, 1958

FRANCIS D. WAGNER
LICENSED
1273
KANSAS
PROFESSIONAL ENGINEER

MICROFILM