http://www.adultpdf.com
Created by TIFF To PDF trial version, to remove this mark, please register this software.

A SURVEY OF A TRACT OF LAND IN THE NE 1/4, SECTION 30, T19S-R3W, MCPHERSON COUNTY, KANSAS

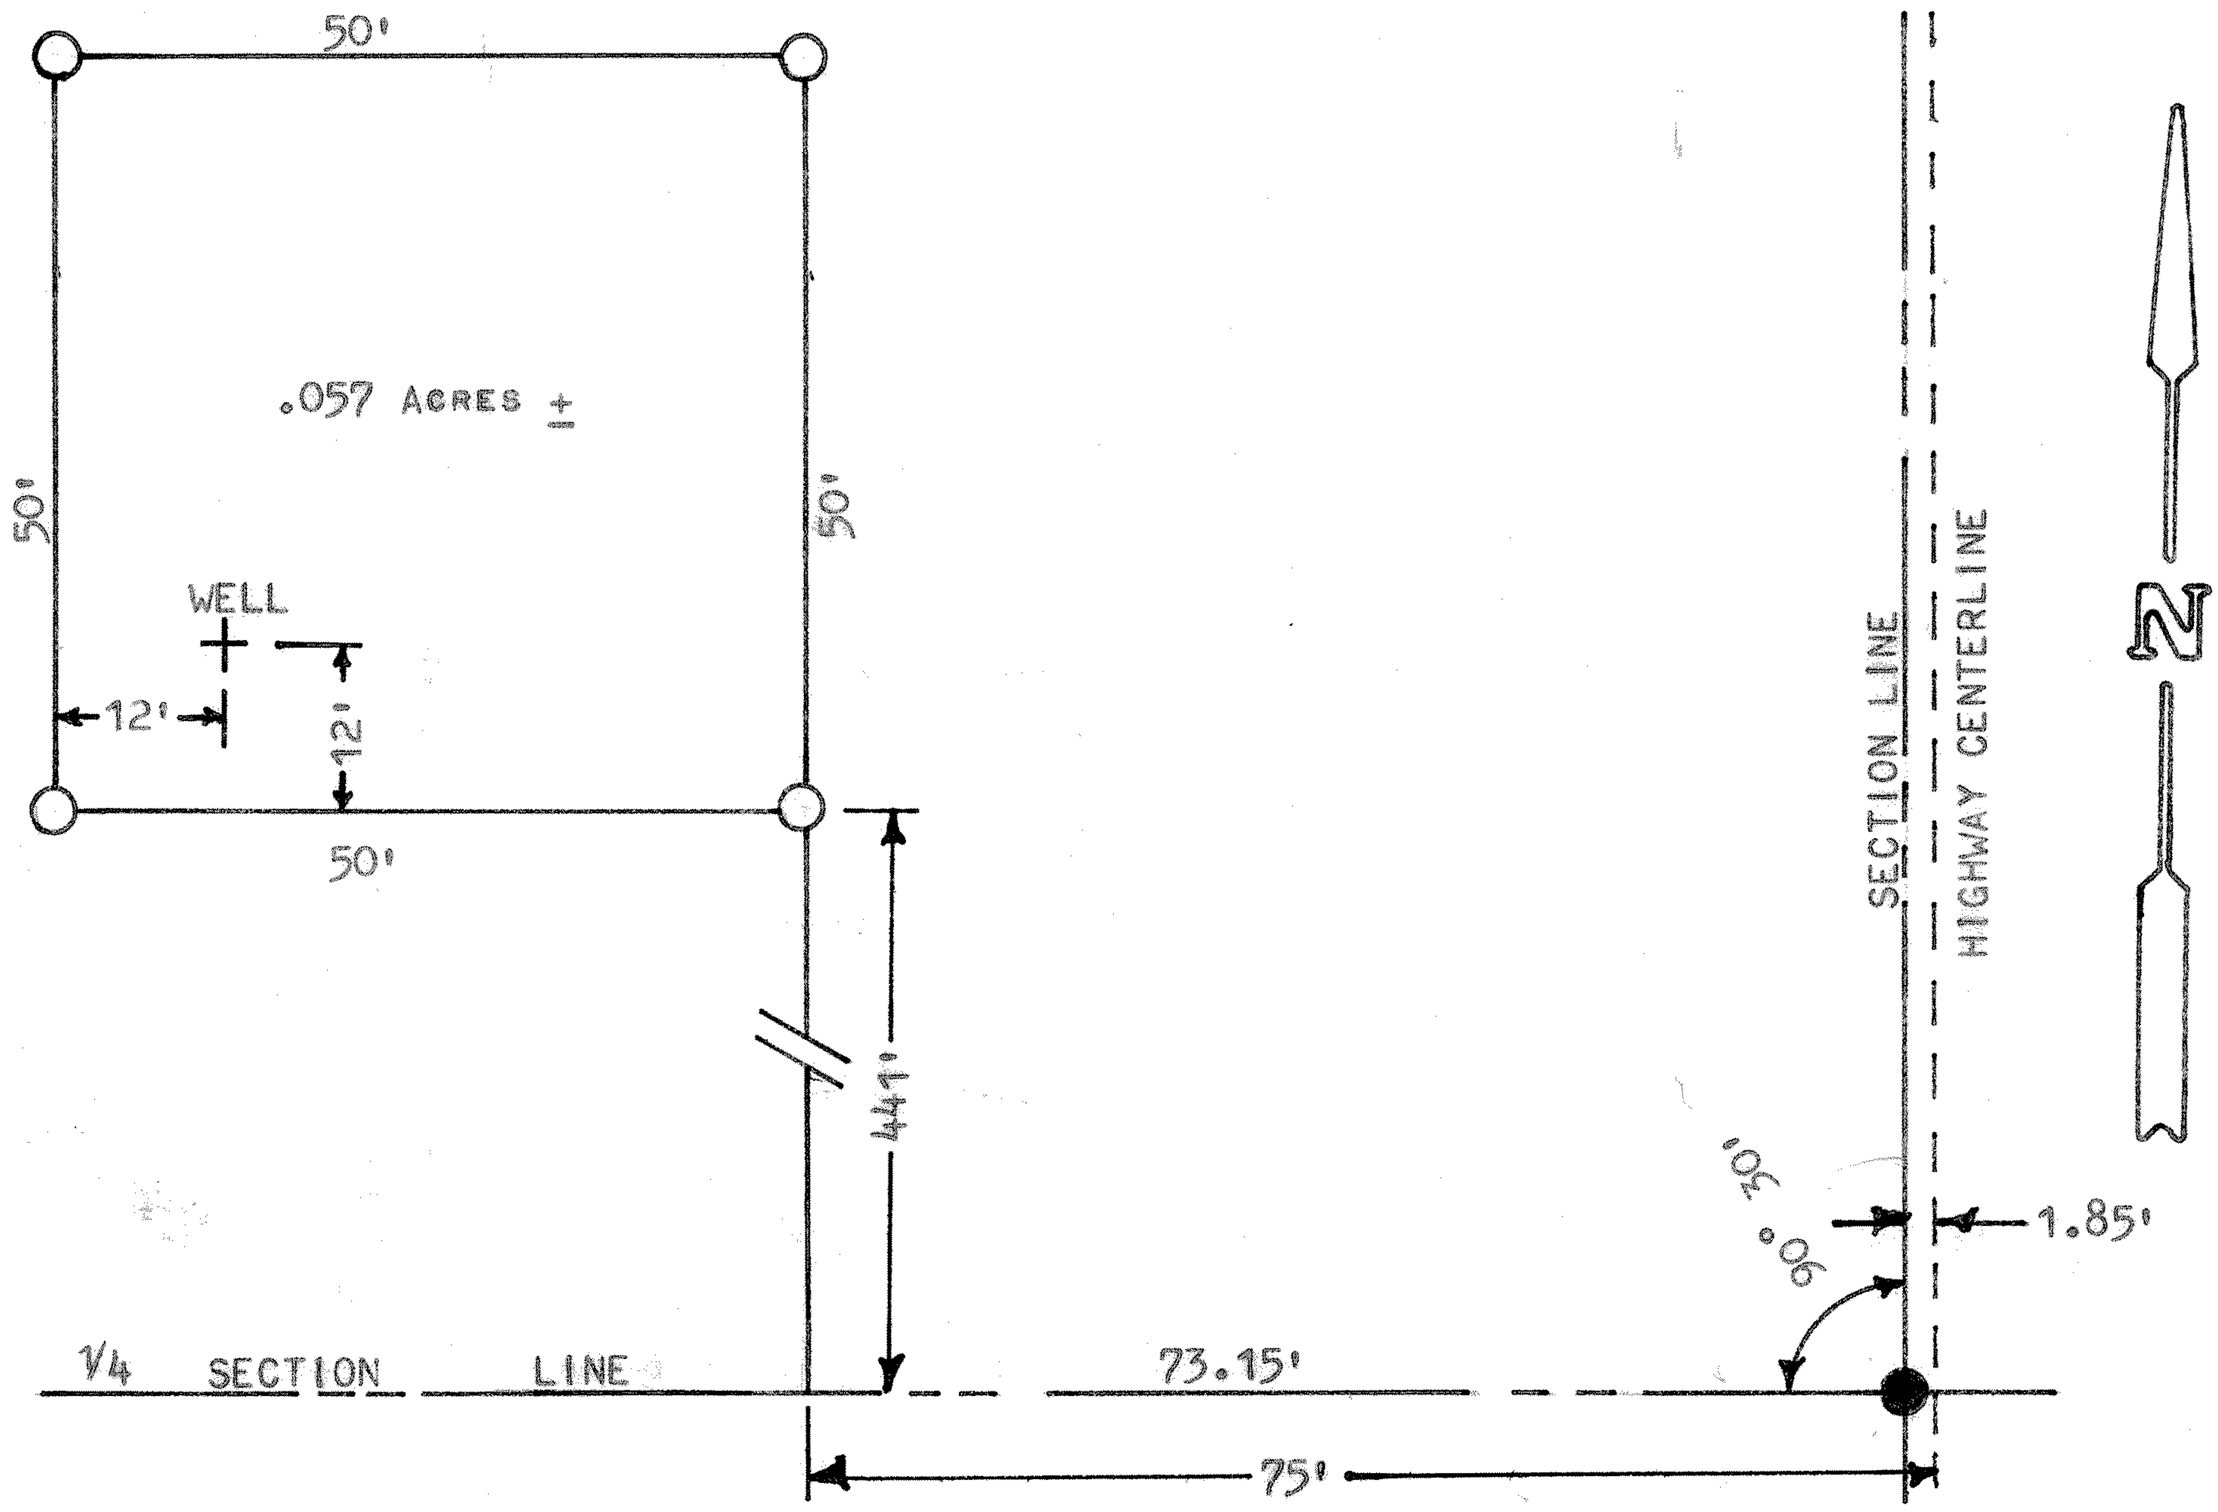

● " X " IN CONCRETE PAVEMENT

○ PINS SET THIS SURVEY

STATE OF KANSAS)
COUNTY OF MCPHERSON) SS

I, MELVIN FERGUSON, COUNTY ENGINEER OF MCPHERSON COUNTY, KANSAS, DO HEREBY CERTIFY THAT UNDER MY SUPERVISION A SURVEY WAS MADE IN THE NE 1/4 OF SECTION 30, T19S-R3W, OF THE 6TH P.M., AND DESCRIBED AS FOLLOWS:

COMMENCING AT THE SE CORNER OF SAID NE 1/4, SECTION 30, T19S-R3W; THENCE WEST ON 1/4 SECTION LINE 73.15 FEET TO THE WEST R/W LINE OF HIGHWAY; THENCE NORTH ON HIGHWAY R/W LINE, 441 FEET TO A POINT OF BEGINNING; THENCE WEST, PARALLEL WITH 1/4 SECTION LINE, 50 FEET; THENCE NORTH, PARALLEL WITH R/W LINE, 50 FEET; THENCE EAST, PARALLEL WITH 1/4 SECTION LINE, 50 FEET; THENCE SOUTH, ALONG R/W LINE, 50 FEET, TO POINT OF BEGINNING. SAID TRACT CONTAINS .057 ACRES, MORE OR LESS.

I ALSO CERTIFY THAT THE ABOVE PLAT IS A TRUE EXHIBIT OF SAID SURVEY AS FAR AS IT IS KNOWN TO ME.

SURVEY CALLED FOR BY BOARD OF PUBLIC UTILITIES.

SIGNED THIS 14th DAY OF JUNE, 1974.

Melvin Ferguson

MELVIN FERGUSON
COUNTY ENGINEER
McPHERSON COUNTY, KANSAS

MELVIN V. FERGUSON
6772
KANSAS
PROFESSIONAL ENGINEER

MICROFILM