http://www.adultpdf.com
Created by TIFF To PDF trial version, to remove this mark, please register this software.

A SURVEY OF A TRACT OF LAND
IN THE SW1/4 SECTION 32
T19S R3W
McPHERSON, KANSAS

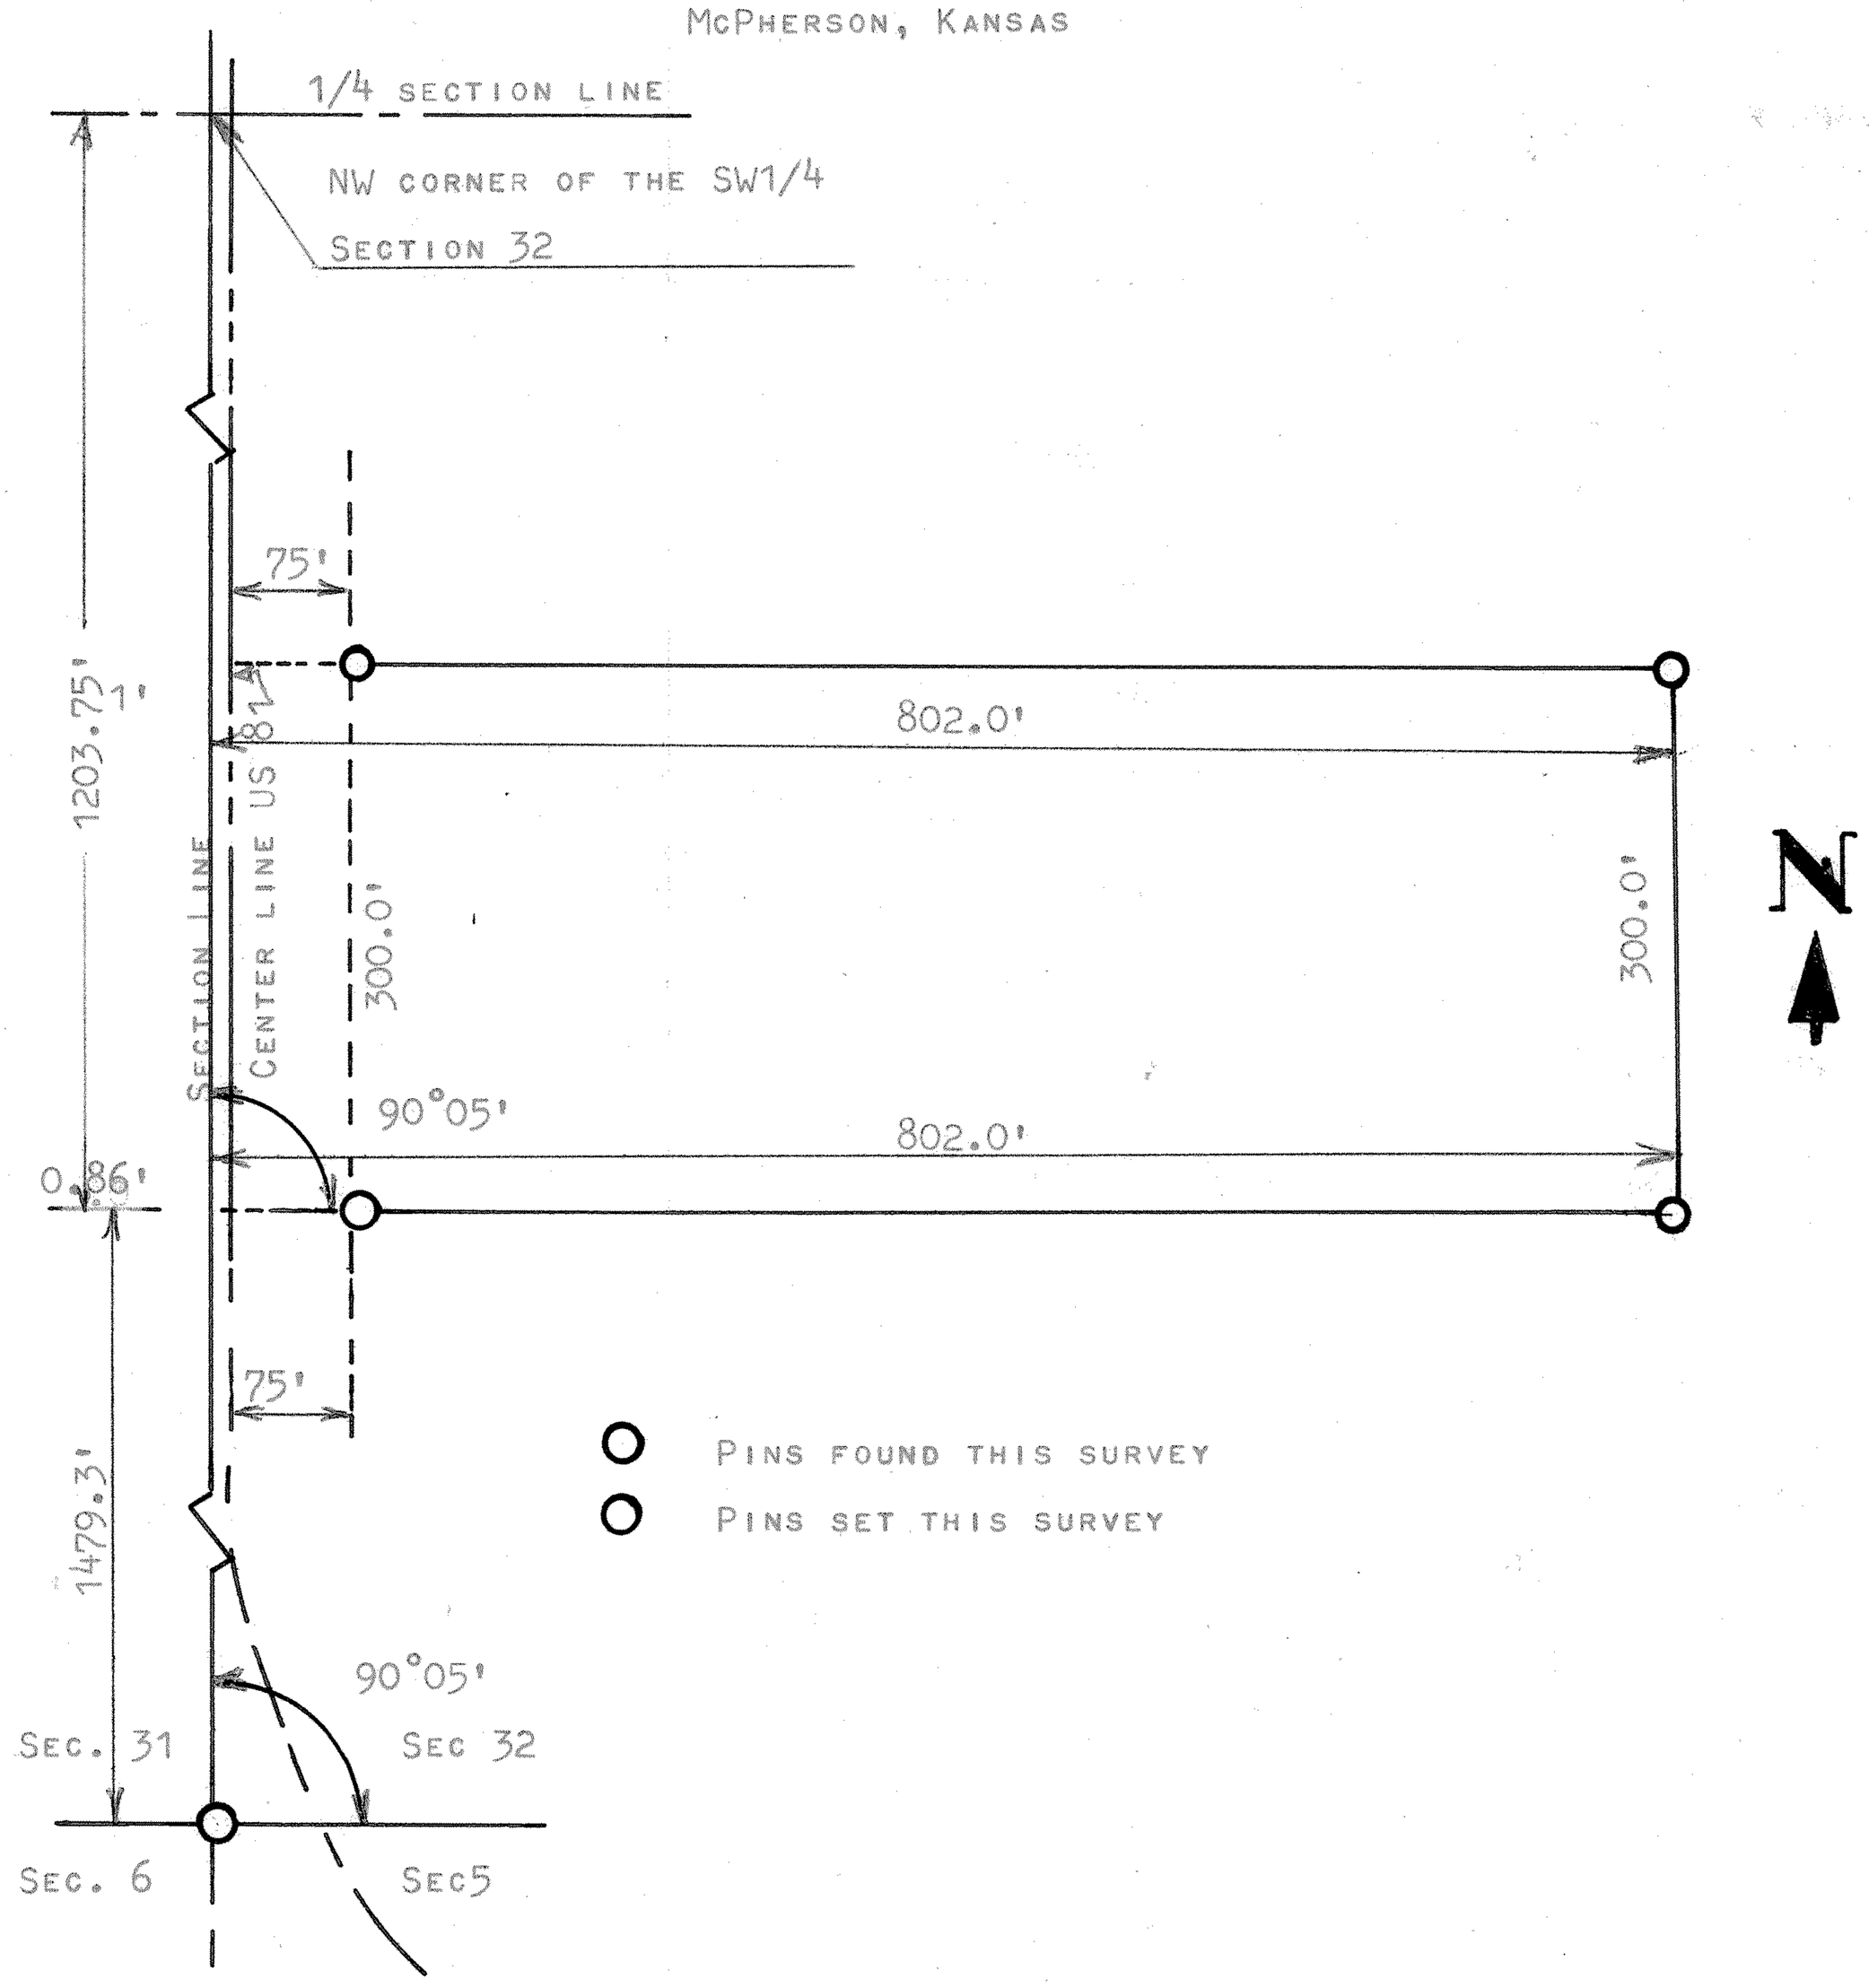

STATE OF KANSAS)
COUNTY OF MCPHERSON) SS

I, FRANCIS RANKIN, PROFESSIONAL ENGINEER OF THE STATE OF KANSAS DO HEREBY CERTIFY THAT UNDER MY SUPERVISION A SURVEY WAS MADE IN THE SW1/4 SECTION 32, T19S-R3W OF THE 6TH P.M. AND DESCRIBED AS FOLLOWS:

BEGINNING AT THE NW CORNER OF THE SW1/4 SECTION 32, T19S-R3W THENCE SOUTH 1203.75 FEET FOR A POINT OF BEGINNING; THENCE EAST PARALLEL WITH SOUTH SECTION 802.0 FEET; THENCE NORTH 300.0 FEET PARALLEL WITH WEST SECTION LINE; THENCE WEST PARALLEL WITH SOUTH SECTION LINE 802.0 FEET; THENCE SOUTH 300.0 FEET TO PLACE OF BEGINNING, SAID TRACT OF LAND CONTAINS 5.5 ACRES MORE OR LESS, OF THIS 0.5 ACRES MORE OR LESS IS FOR HIGHWAY RIGHT-OF-WAY, AND THAT THE ACCOMPANYING PLAT IS A TRUE EXHIBIT OF SAID SURVEY AS FAR AS IT IS KNOWN TO ME.

SURVEY CALLED FOR BY CARL STUCKY

SIGNED THIS 18 DAY OF MAY, 1966

F R Rankin
FRANCIS RANKIN
PROFESSIONAL ENGINEER
McPHERSON, KANSAS

F. R. RANKIN
LICENSED
799
KANSAS
PROFESSIONAL ENGINEER

NOTES IN FIELD BOOK # 2 RANGE 3

MICROFILM