http://www.adultpdf.com
Created by TIFF To PDF trial version, to remove this mark, please register this software.

A SURVEY TRACT OF LAND IN THE SE 1/4 SEC. 32, T19S-R3W McPHERSON, COUNTY

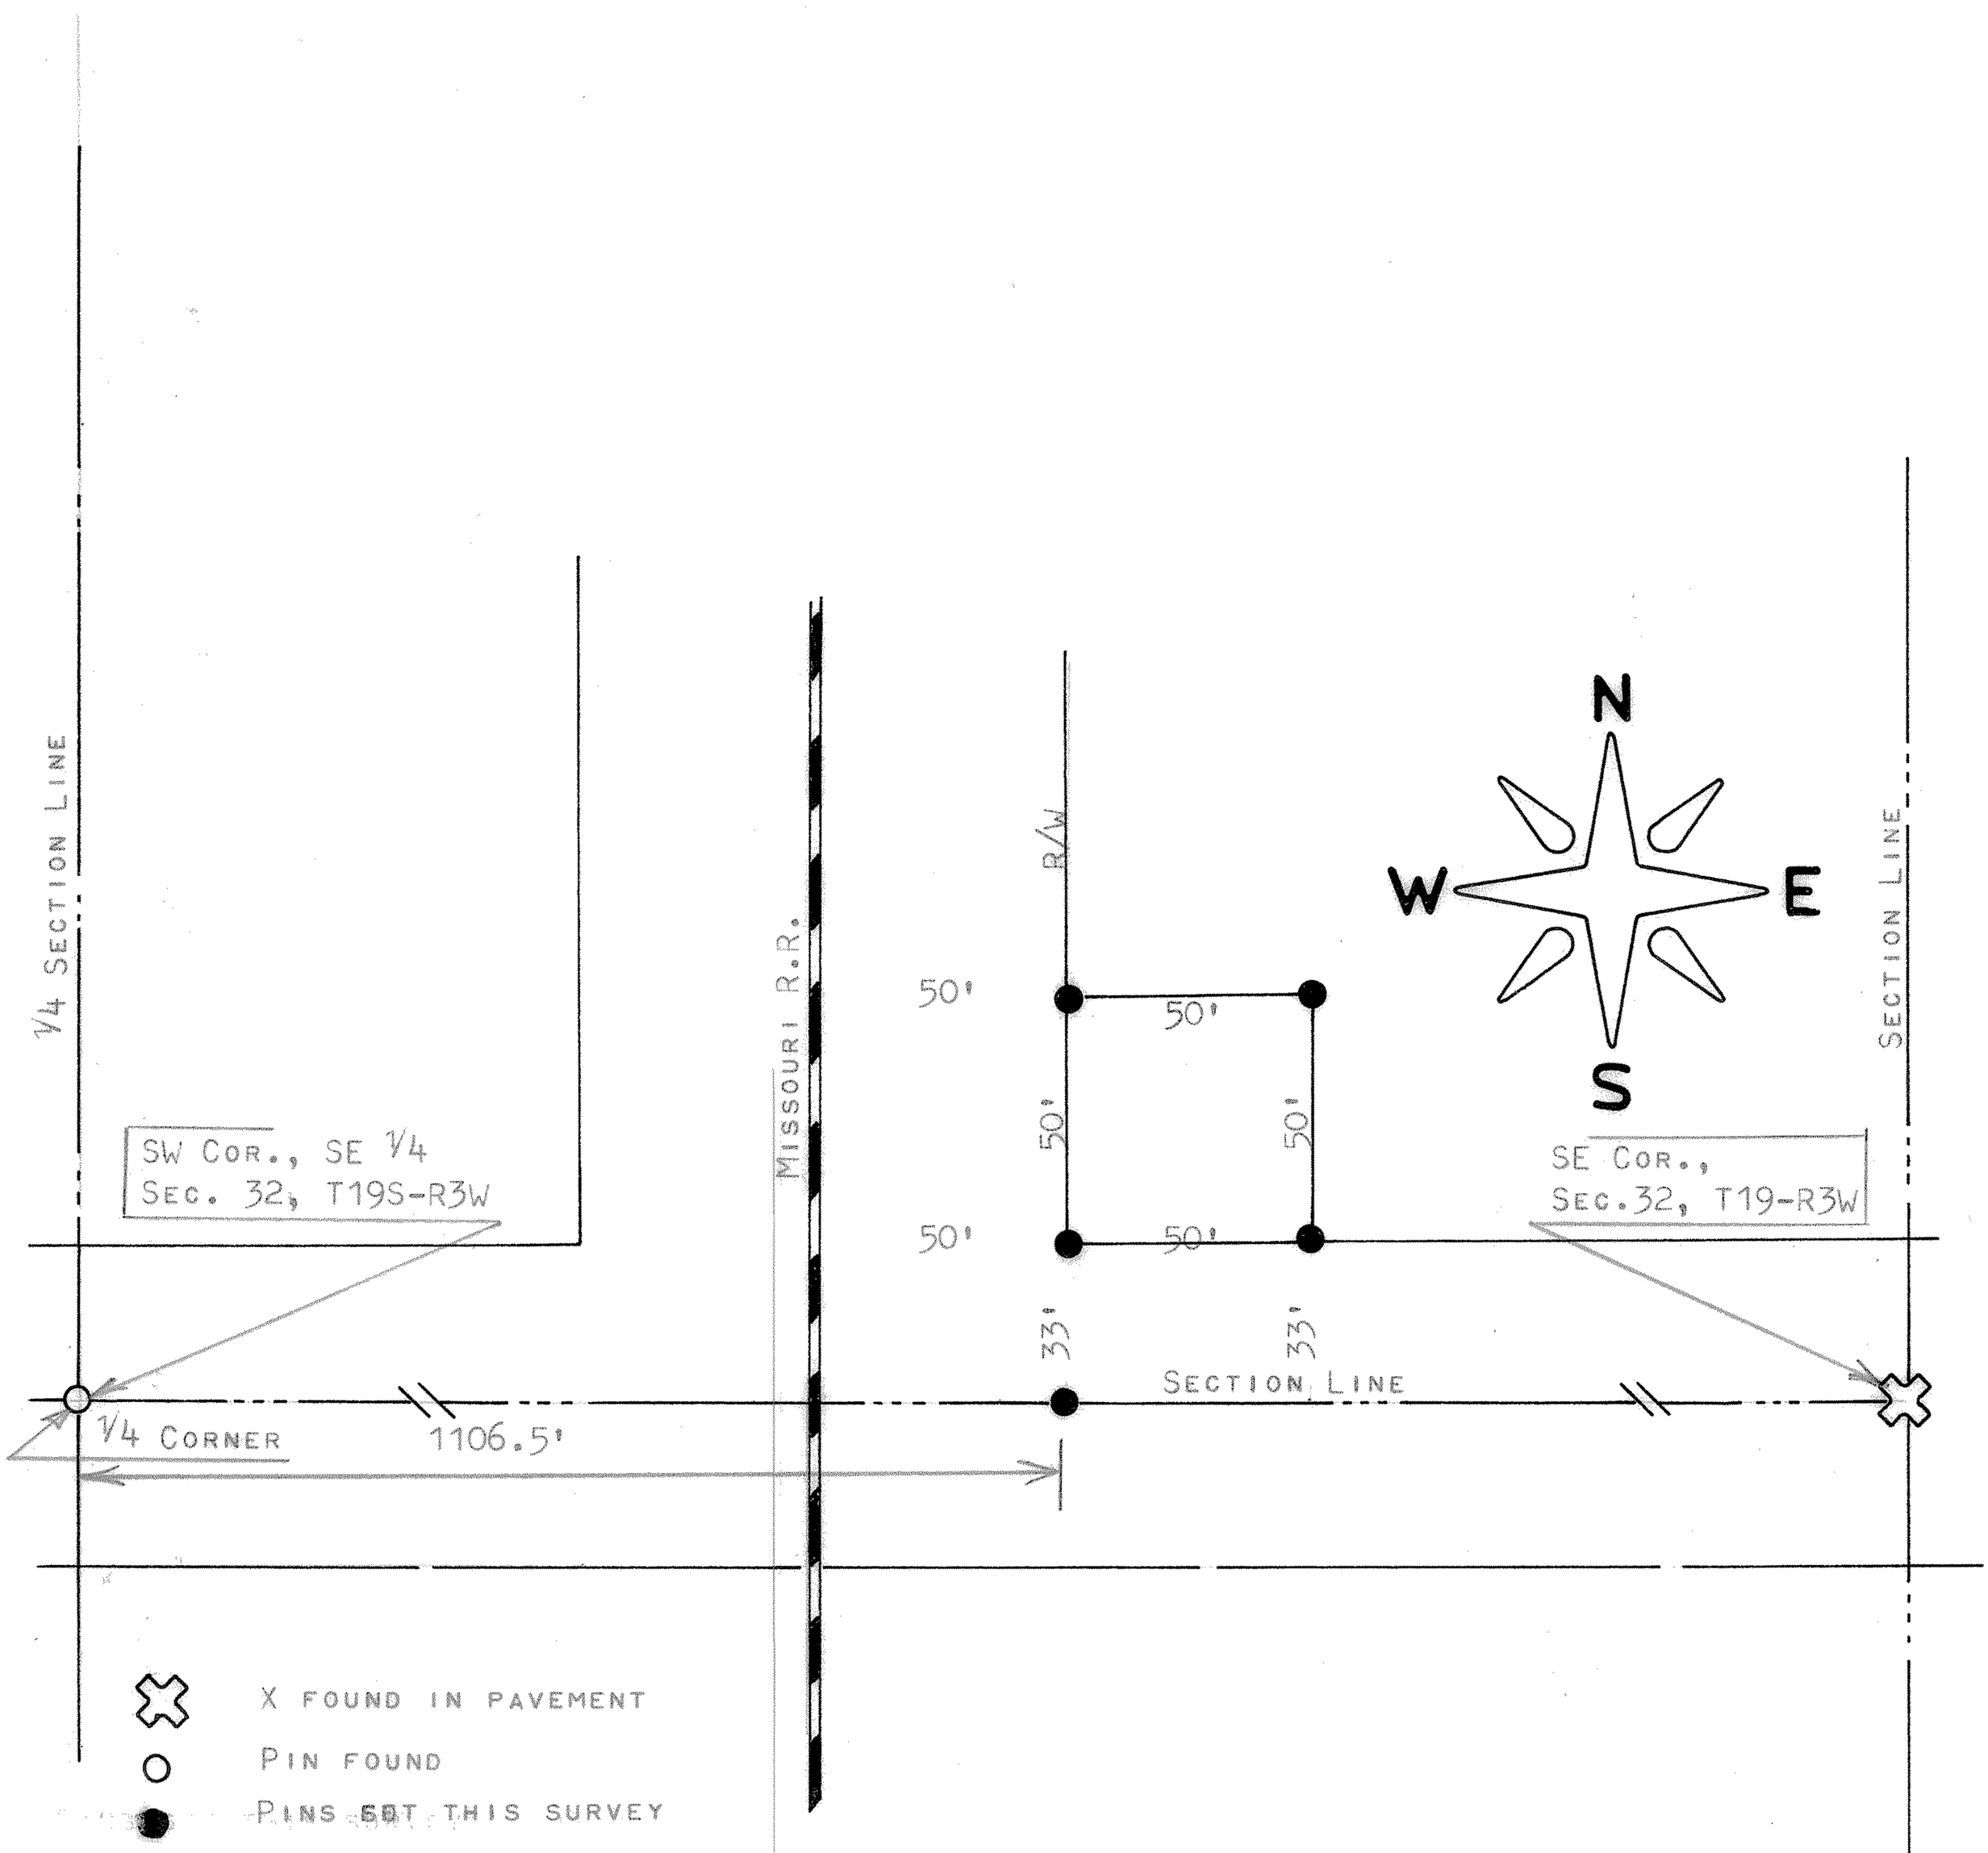

STATE OF KANSAS)
COUNTY OF McPHERSON) SS

I, FRANCIS RANKIN, COUNTY ENGINEER OF McPHERSON COUNTY, KANSAS, DO HEREBY CERTIFY THAT UNDER MY SUPERVISION ASURVEY WAS MADE IN THE SE 1/4 SECTION 32, T19S-R3W OF THE 6TH P.M. AND IS DESCRIBED AS FOLLOWS:

BEGINNING AT A POINT 1106.5 FEET EAST OF THE SW CORNER OF THE SE 1/4 OF SAID SECTION 32, T19S-R3W; THENCE NORTH ALONG RAILROAD RIGHT-OF-WAY 83.0 FEET; THENCE EAST PARALLEL WITH SECTION LINE 50.0 FEET; THENCE SOUTH TO SECTION LINE 83.0 FEET; THENCE WEST ON SECTION LINE 50.0 FEET TO PLACE OF BEGINNING. SAID TRACT OF LAND CONTAINS 0.095 ACRES MORE OR LESS AND THE ACCOMPANYING PLAT IS A TRUE EXHIBIT OF SAID SURVEY AS FAR AS IT IS KNOWN TO ME.

SURVEY CALLED FOR BY FRED DIEHL (WATER & LIGHT)

SIGNED THIS 22 DAY OF NOVEMBER, 1967

FRANCIS RANKIN
COUNTY ENGINEER
McPHERSON, KANSAS

FRANCIS RANKIN LICENSED 799 KANSAS PROFESSIONAL ENGINEER

MICROFILM