http://www.adultpdf.com
Created by TIFF To PDF trial version, to remove this mark, please register this software.

Survey of a Tract of Land in the
SW1/4 Section 32, T19S, R3W
McPherson, Kansas

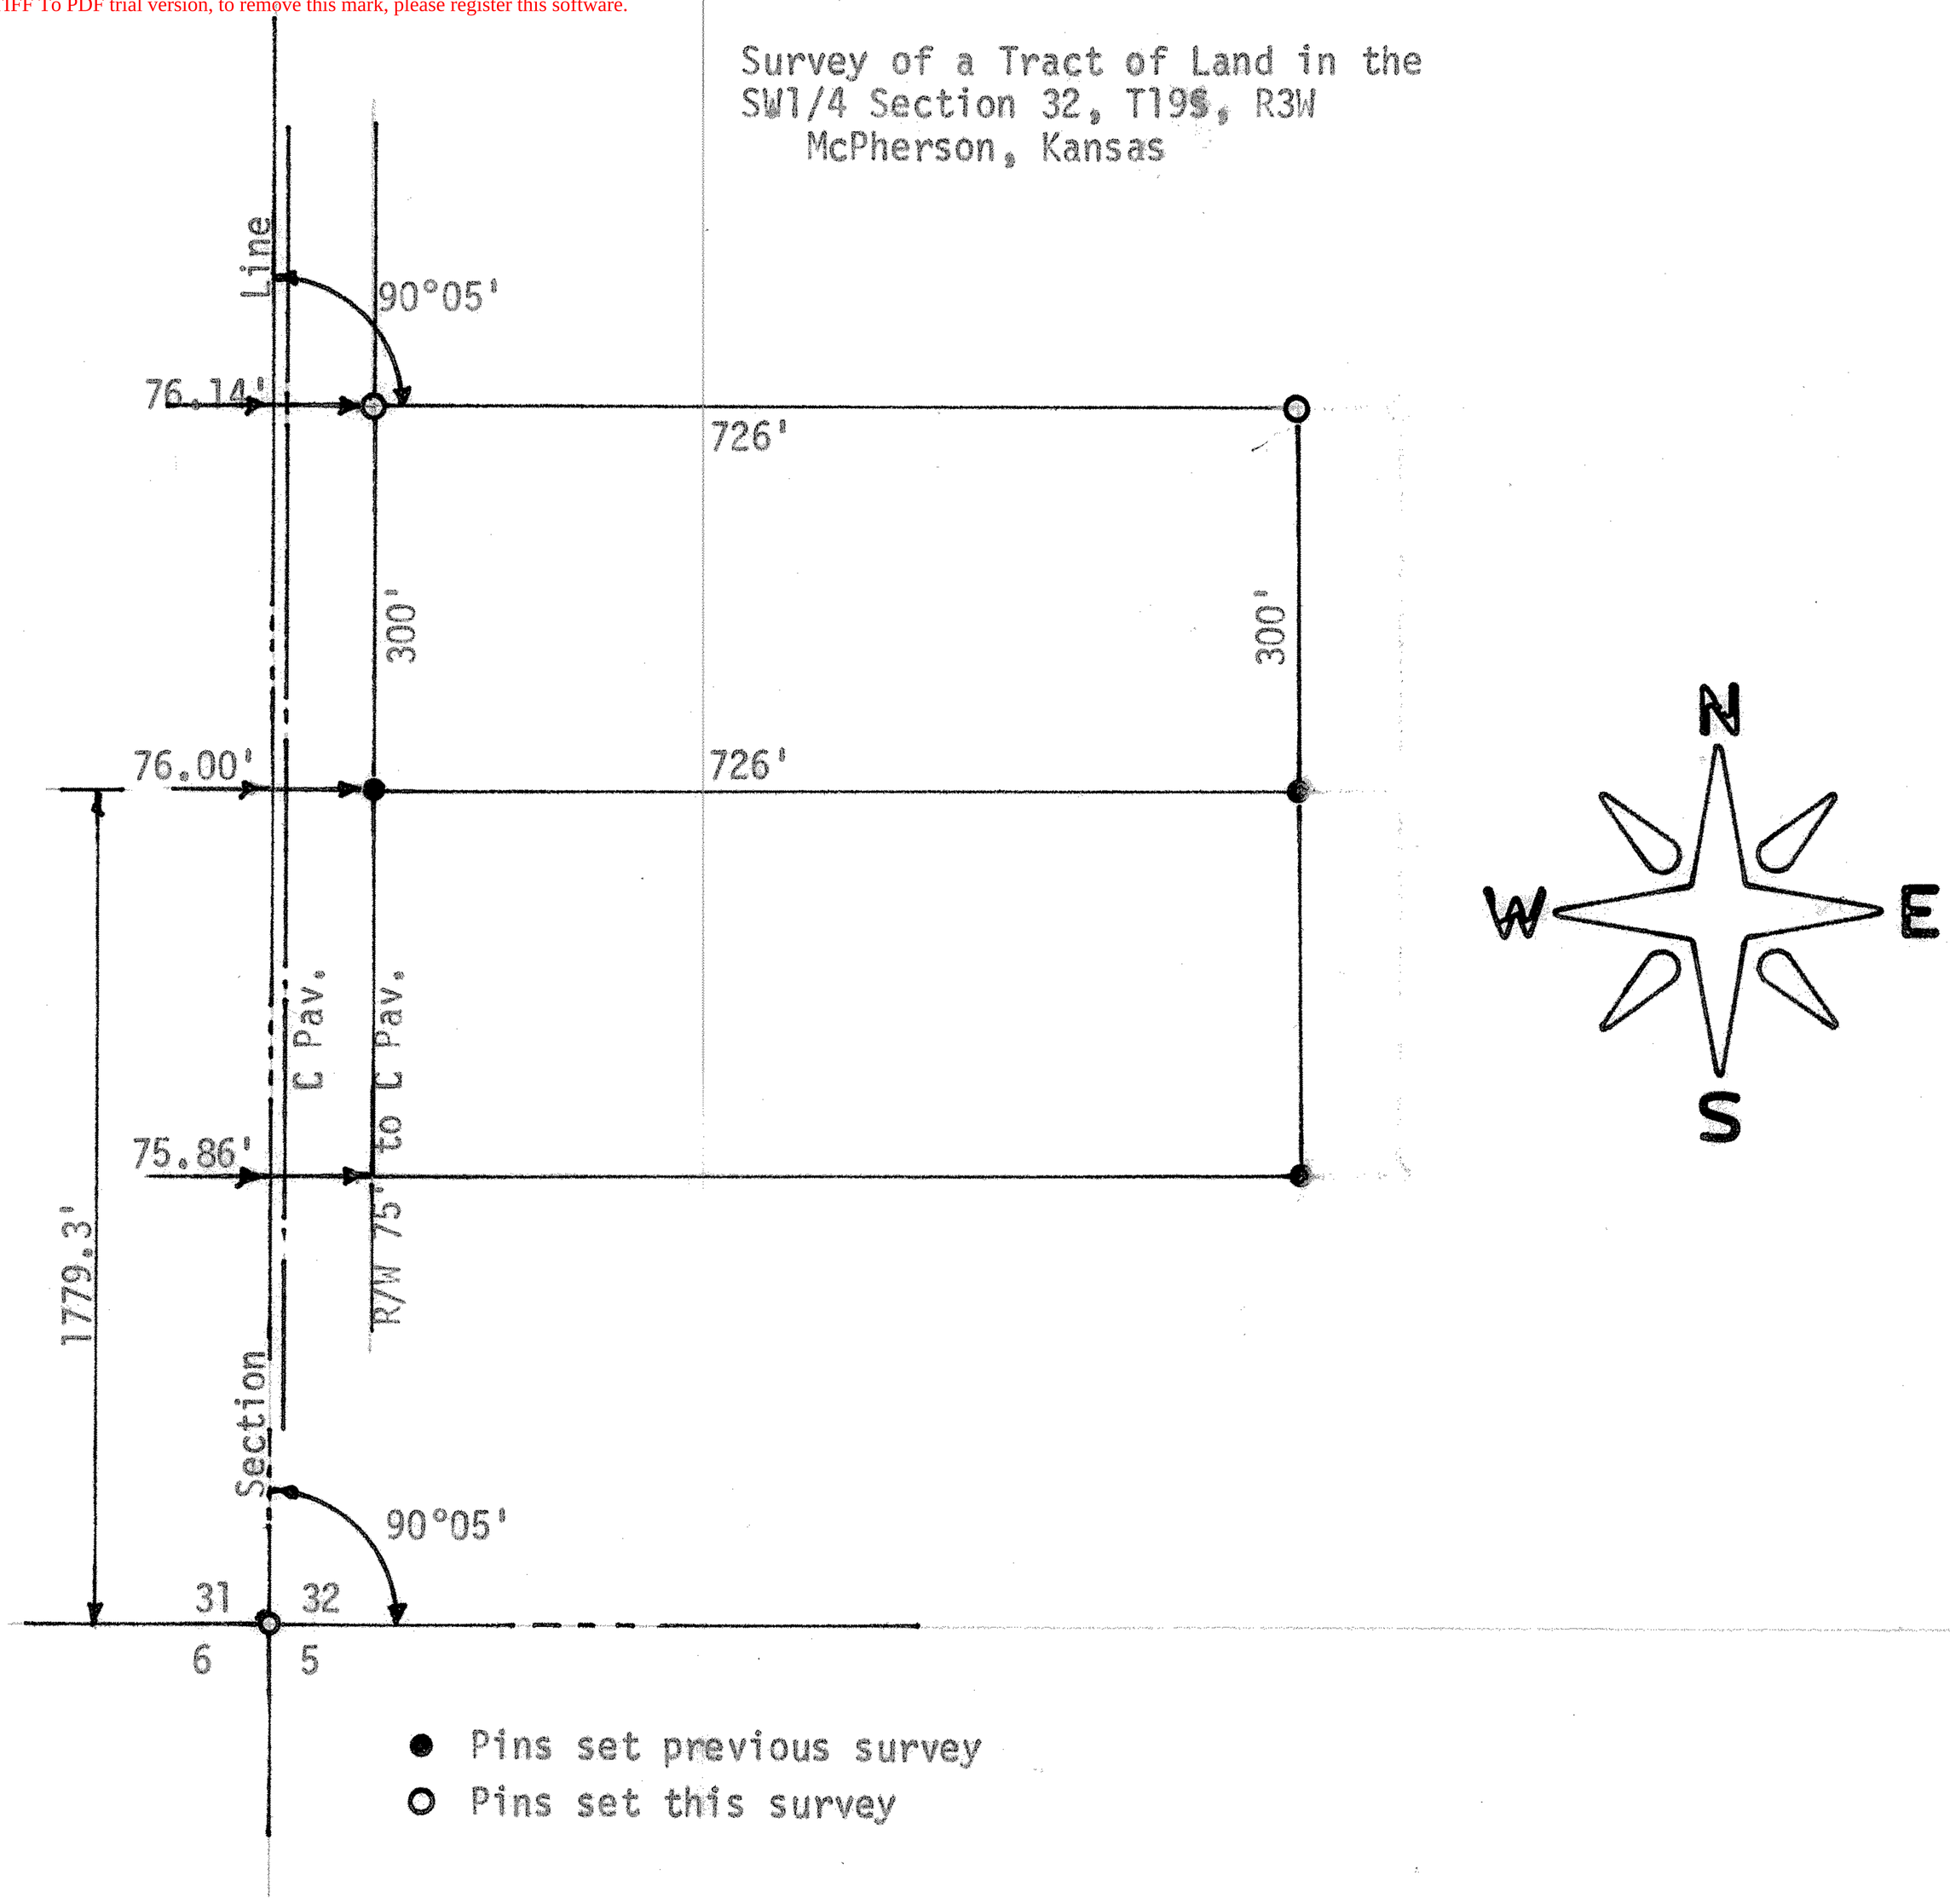

State of Kansas)
County of McPherson) S.S.

I, F.R. Rankin Professional Engineer of the State of Kansas, do hereby certify that under my supervision a survey was made in the SW 1/4 Section 32, T19S, R3W of the 6th. P.M. and described as follows: Beginning at a point 1779.3' north and 76.00' East of the SWcorner of said SW1/4, thence East 726' feet, thence North 300' feet, thence West 726' feet to the East line of U.S. 81 By-pass Right-of -way, thence South along said line 300' feet to the place of beginning,the land herein described contains 5 acres more or less and the above plat is a true exhibit of said survey as far as it is known to me.

Survey called for by Carl T. Stucky

Signed this 8 day August, 1972

F.R. RANKIN LICENSED 799 KANSAS PROFESSIONAL ENGINEER

F.R. Rankin
Professional Engineer
McPherson, Kansas