http://www.adultpdf.com
Created by TIFF To PDF trial version, to remove this mark, please register this software.

A SURVEY IN THE NW 1/4 OF SECTION 32, T19S, R3W MC PHERSON COUNTY, KANSAS

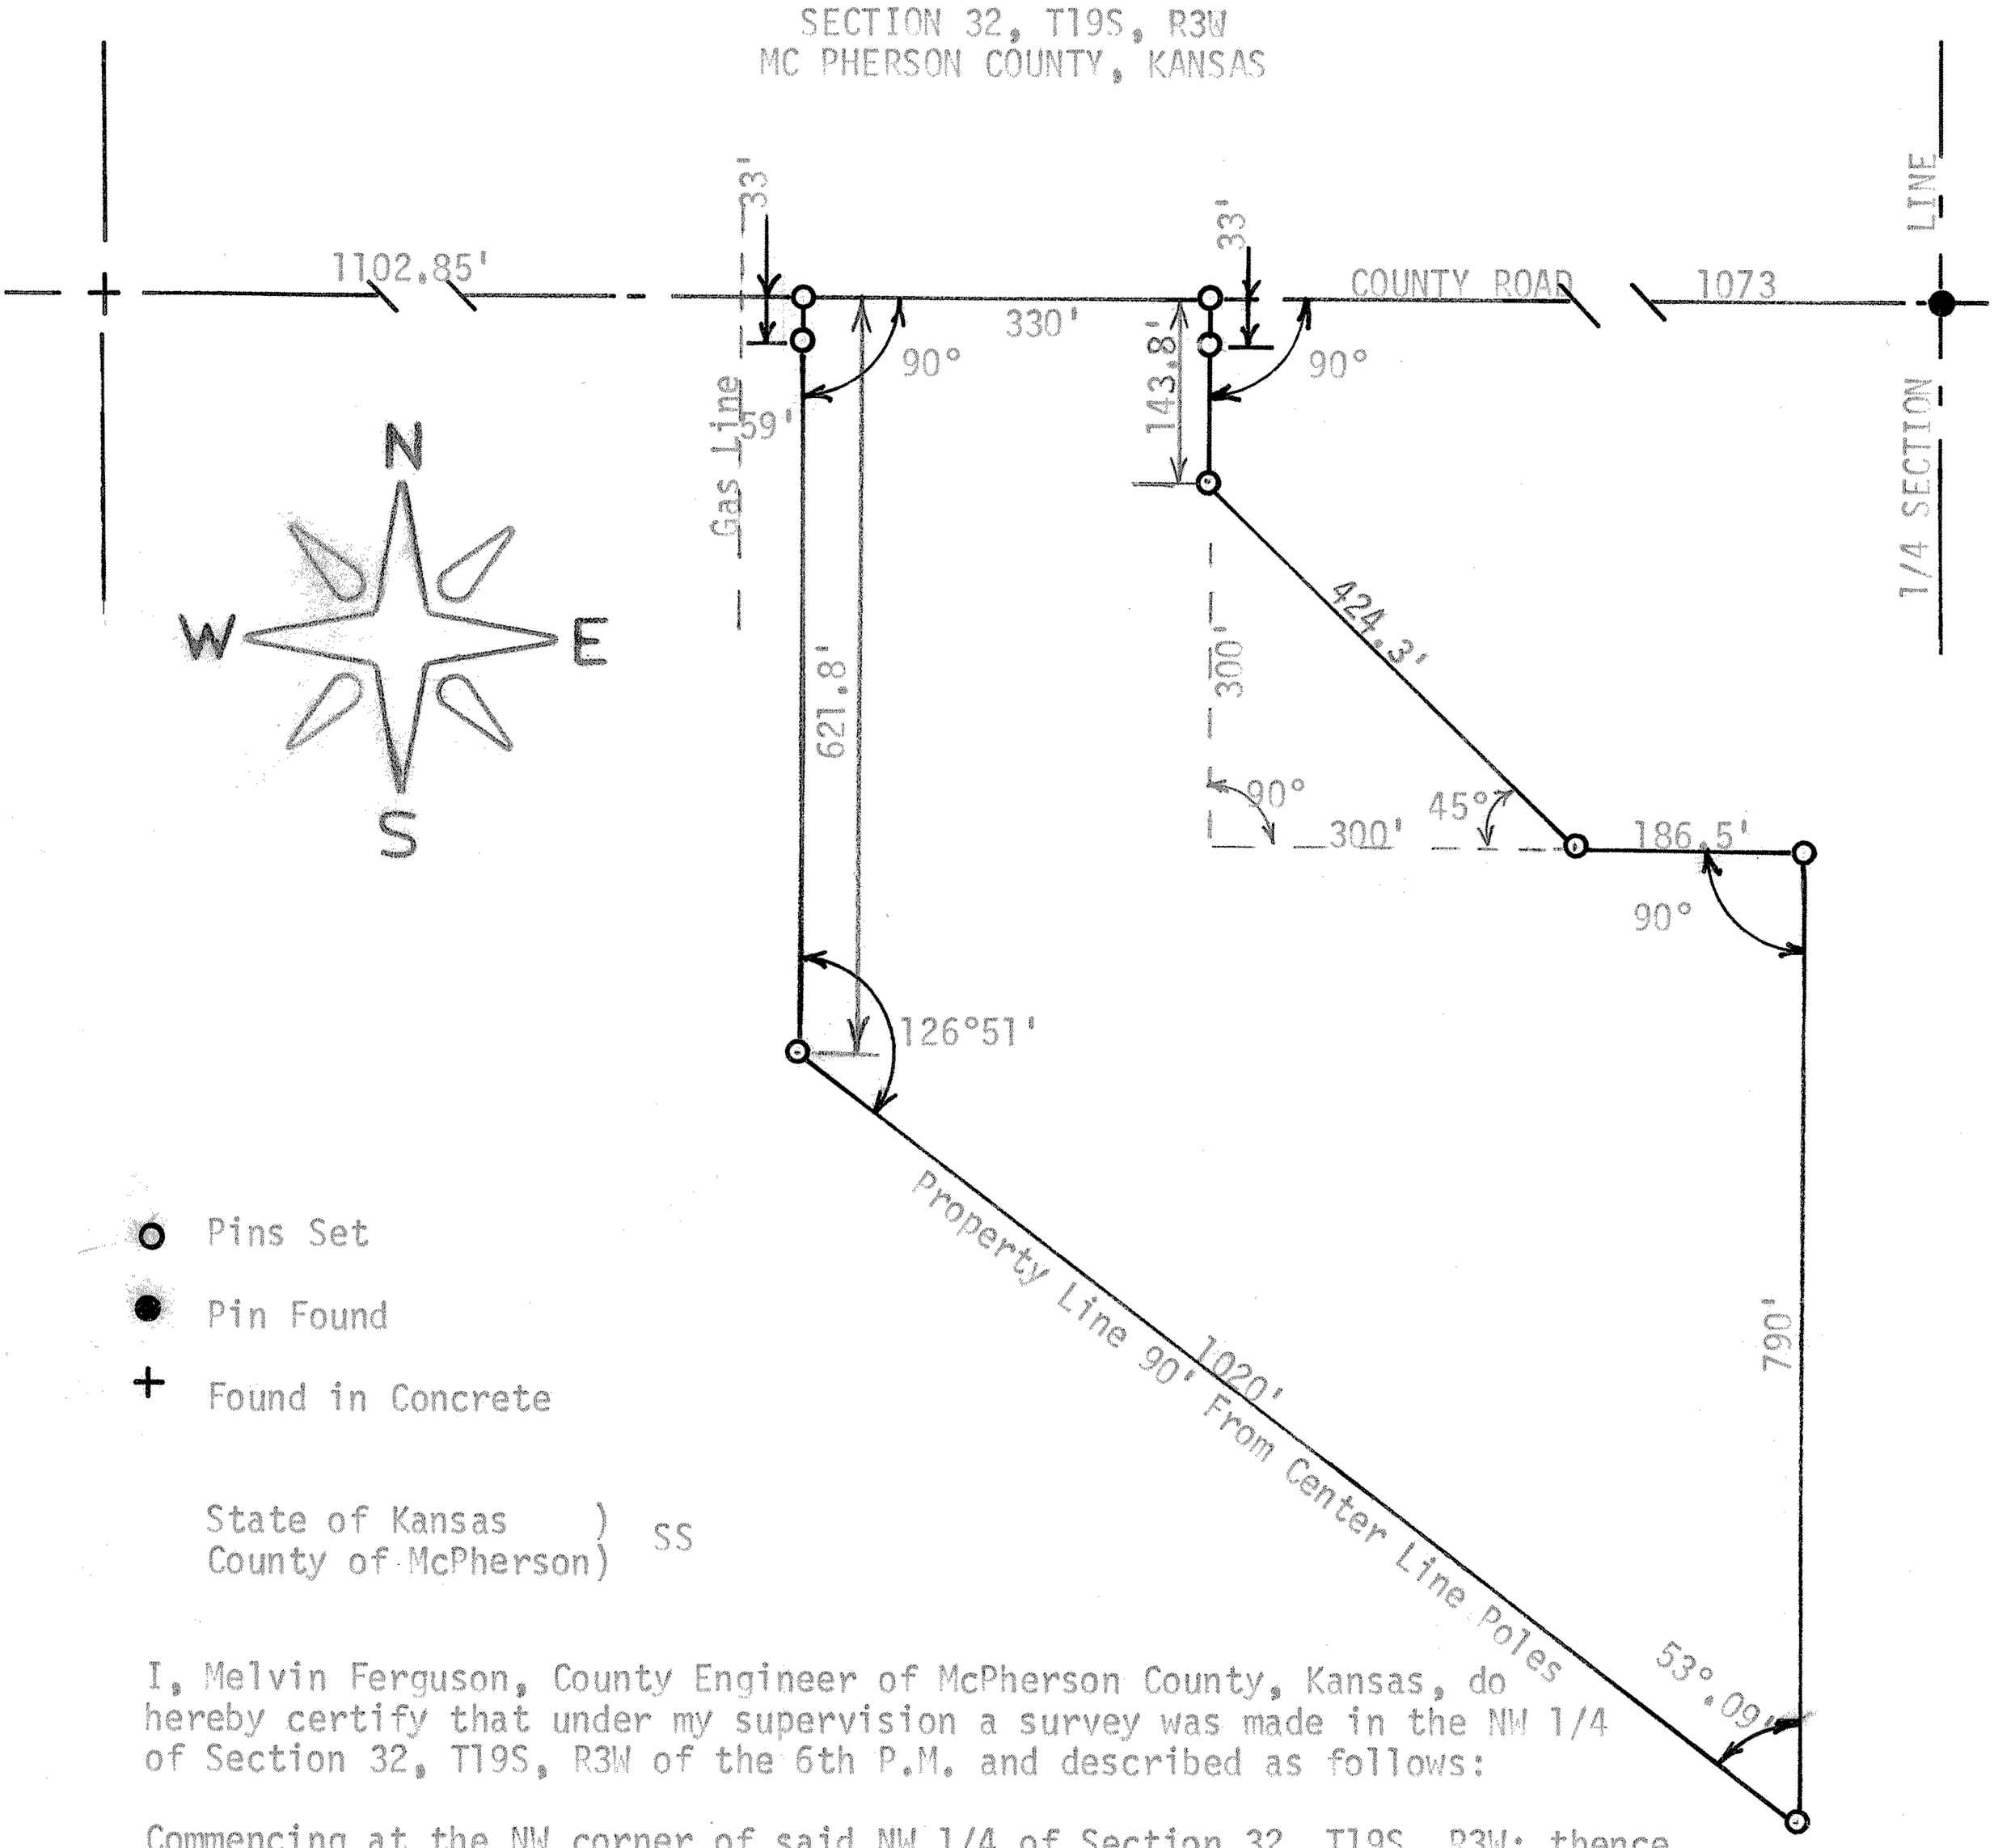

State of Kansas)
County of McPherson) SS

I, Melvin Ferguson, County Engineer of McPherson County, Kansas, do hereby certify that under my supervision a survey was made in the NW 1/4 of Section 32, T19S, R3W of the 6th P.M. and described as follows:

Commencing at the NW corner of said NW 1/4 of Section 32, T19S, R3W; thence East on Section Line 1102.85 feet, to the place of beginning; thence right angle South 621.8 feet to a point 50 feet Northerly of the 40 feet power line right- of-way; thence Southeasterly and parallel to the right-of-way 1020 feet; Thence North parallel with west property line 790 feet; thence West parallel with the Section Line 186.5 feet; thence Northwest deflection angle, right 45°, a distance of 424.3 feet; thence North parallel with the West property line 143.8 feet and to the Section Line; thence West 330 feet to the place of beginning. Said tract of land contains 13.46 acres more or less and I certify that the above plat is a true exhibit of said survey as far as it is known to me.

Survey called for by the Board of Public Utilities

Signed on this 19th day of March, 1974

Melvin Ferguson
Melvin Ferguson, P. E.
County Engineer
McPherson County, Kansas

MELVIN V. FERGUSON
LICENSED
6772
KANSAS
PROFESSIONAL ENGINEER