http://www.adultpdf.com
Created by TIFF To PDF trial version, to remove this mark, please register this software.

Part of the SW¼, Sec. 32., T. 19. S., R. 3. W., 6th. P. M.

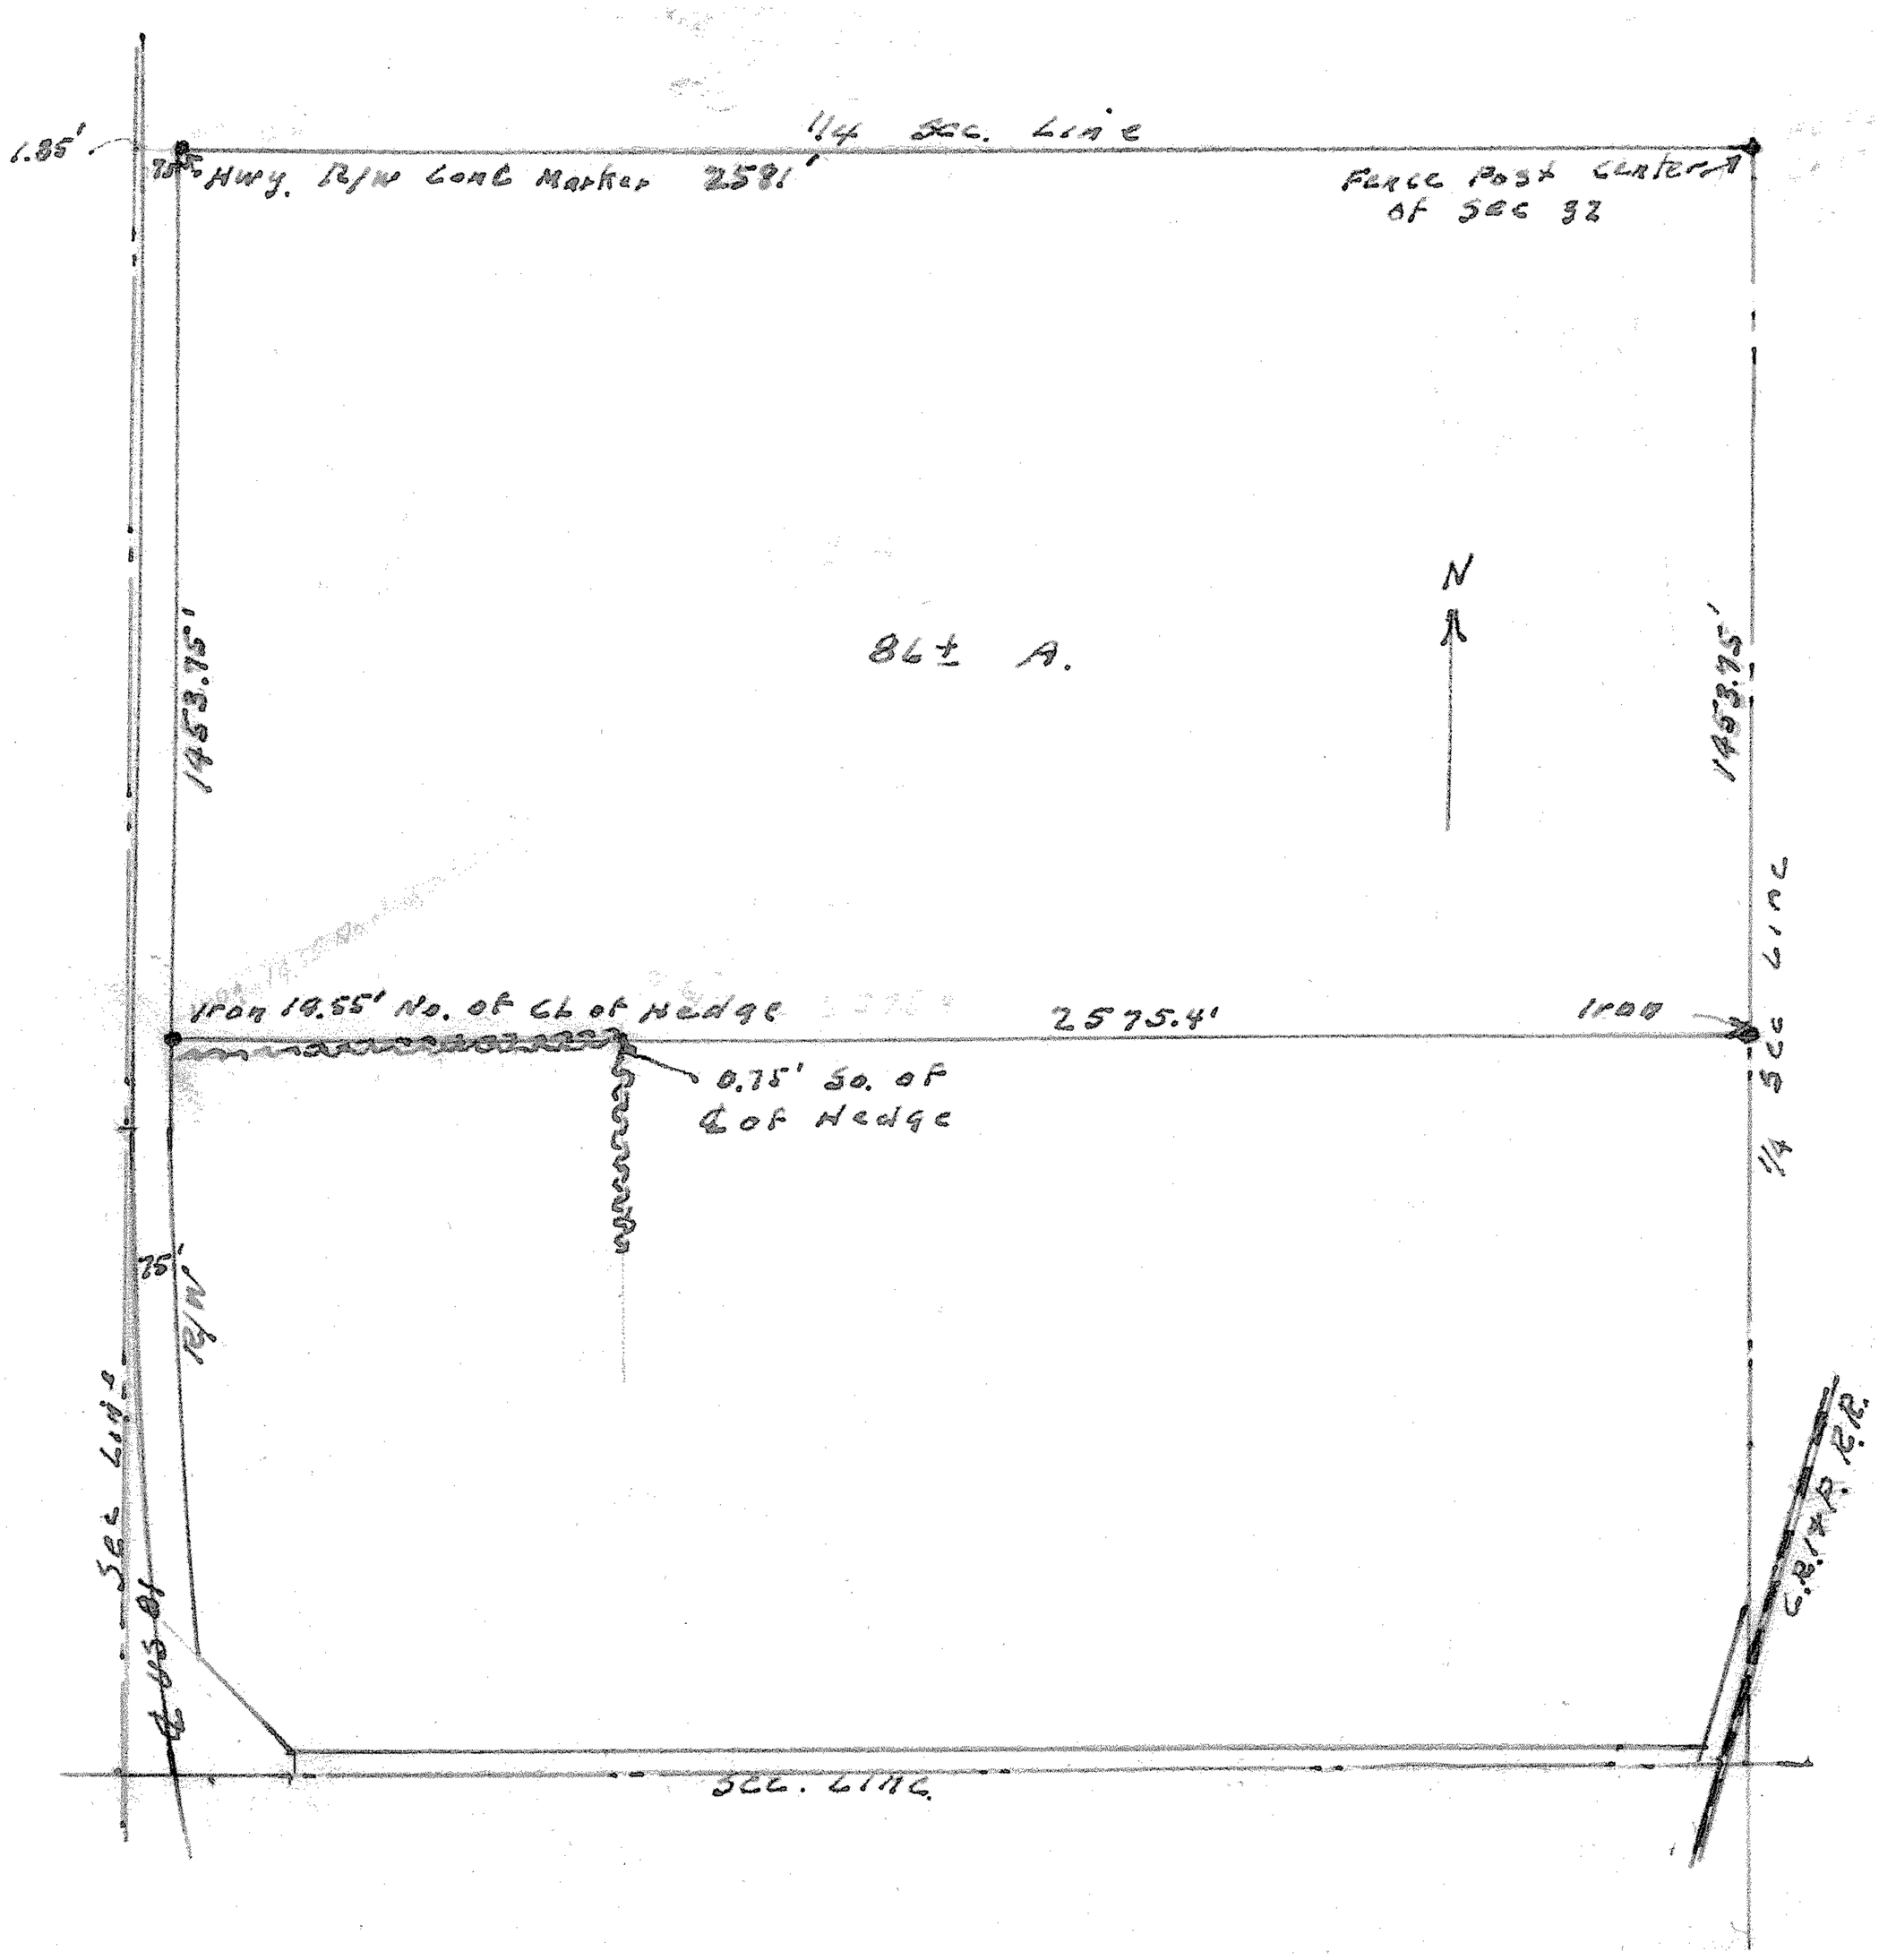

State of Kansas, County of McPherson, ss.

I, G.D.Johnson, Licensed Civil Engineer of the State of Kansas and Deputy County Surveyor of McPherson County, Kansas, do hereby certify that I did on the 13th. day of September, 1954 survey the following property, ~~to-wit~~: Part of the SW¼. Sec. 32, T.19.S., R.3.W., 6th. P.M. being the north 86 Acres more or less located east of the Right of Way of U. S. Hwy. No.81. Beginning at the intersection of the north line of said SW¼. and the east line of U.S.Hwy. No.81. Right of way, thence east to the NE. Cor of said SW¼. Sec. 32, thence south 1453.75 feet along the east line of said SW¼. Sec. 32. thence west to the east line of said Hwg. Right of way. thence north 1453.75 feet along the east line of said Hwy. Right of way to the place of beginning.

I also certify that the accompanying plat is a true exhibit of said survey.

G D Johnson

MICROFILM

4