http://www.adultpdf.com
Created by TIFF To PDF trial version, to remove this mark, please register this software.

A SURVEY IN THE NE 1/4
SECTION 32, T19S, R3W

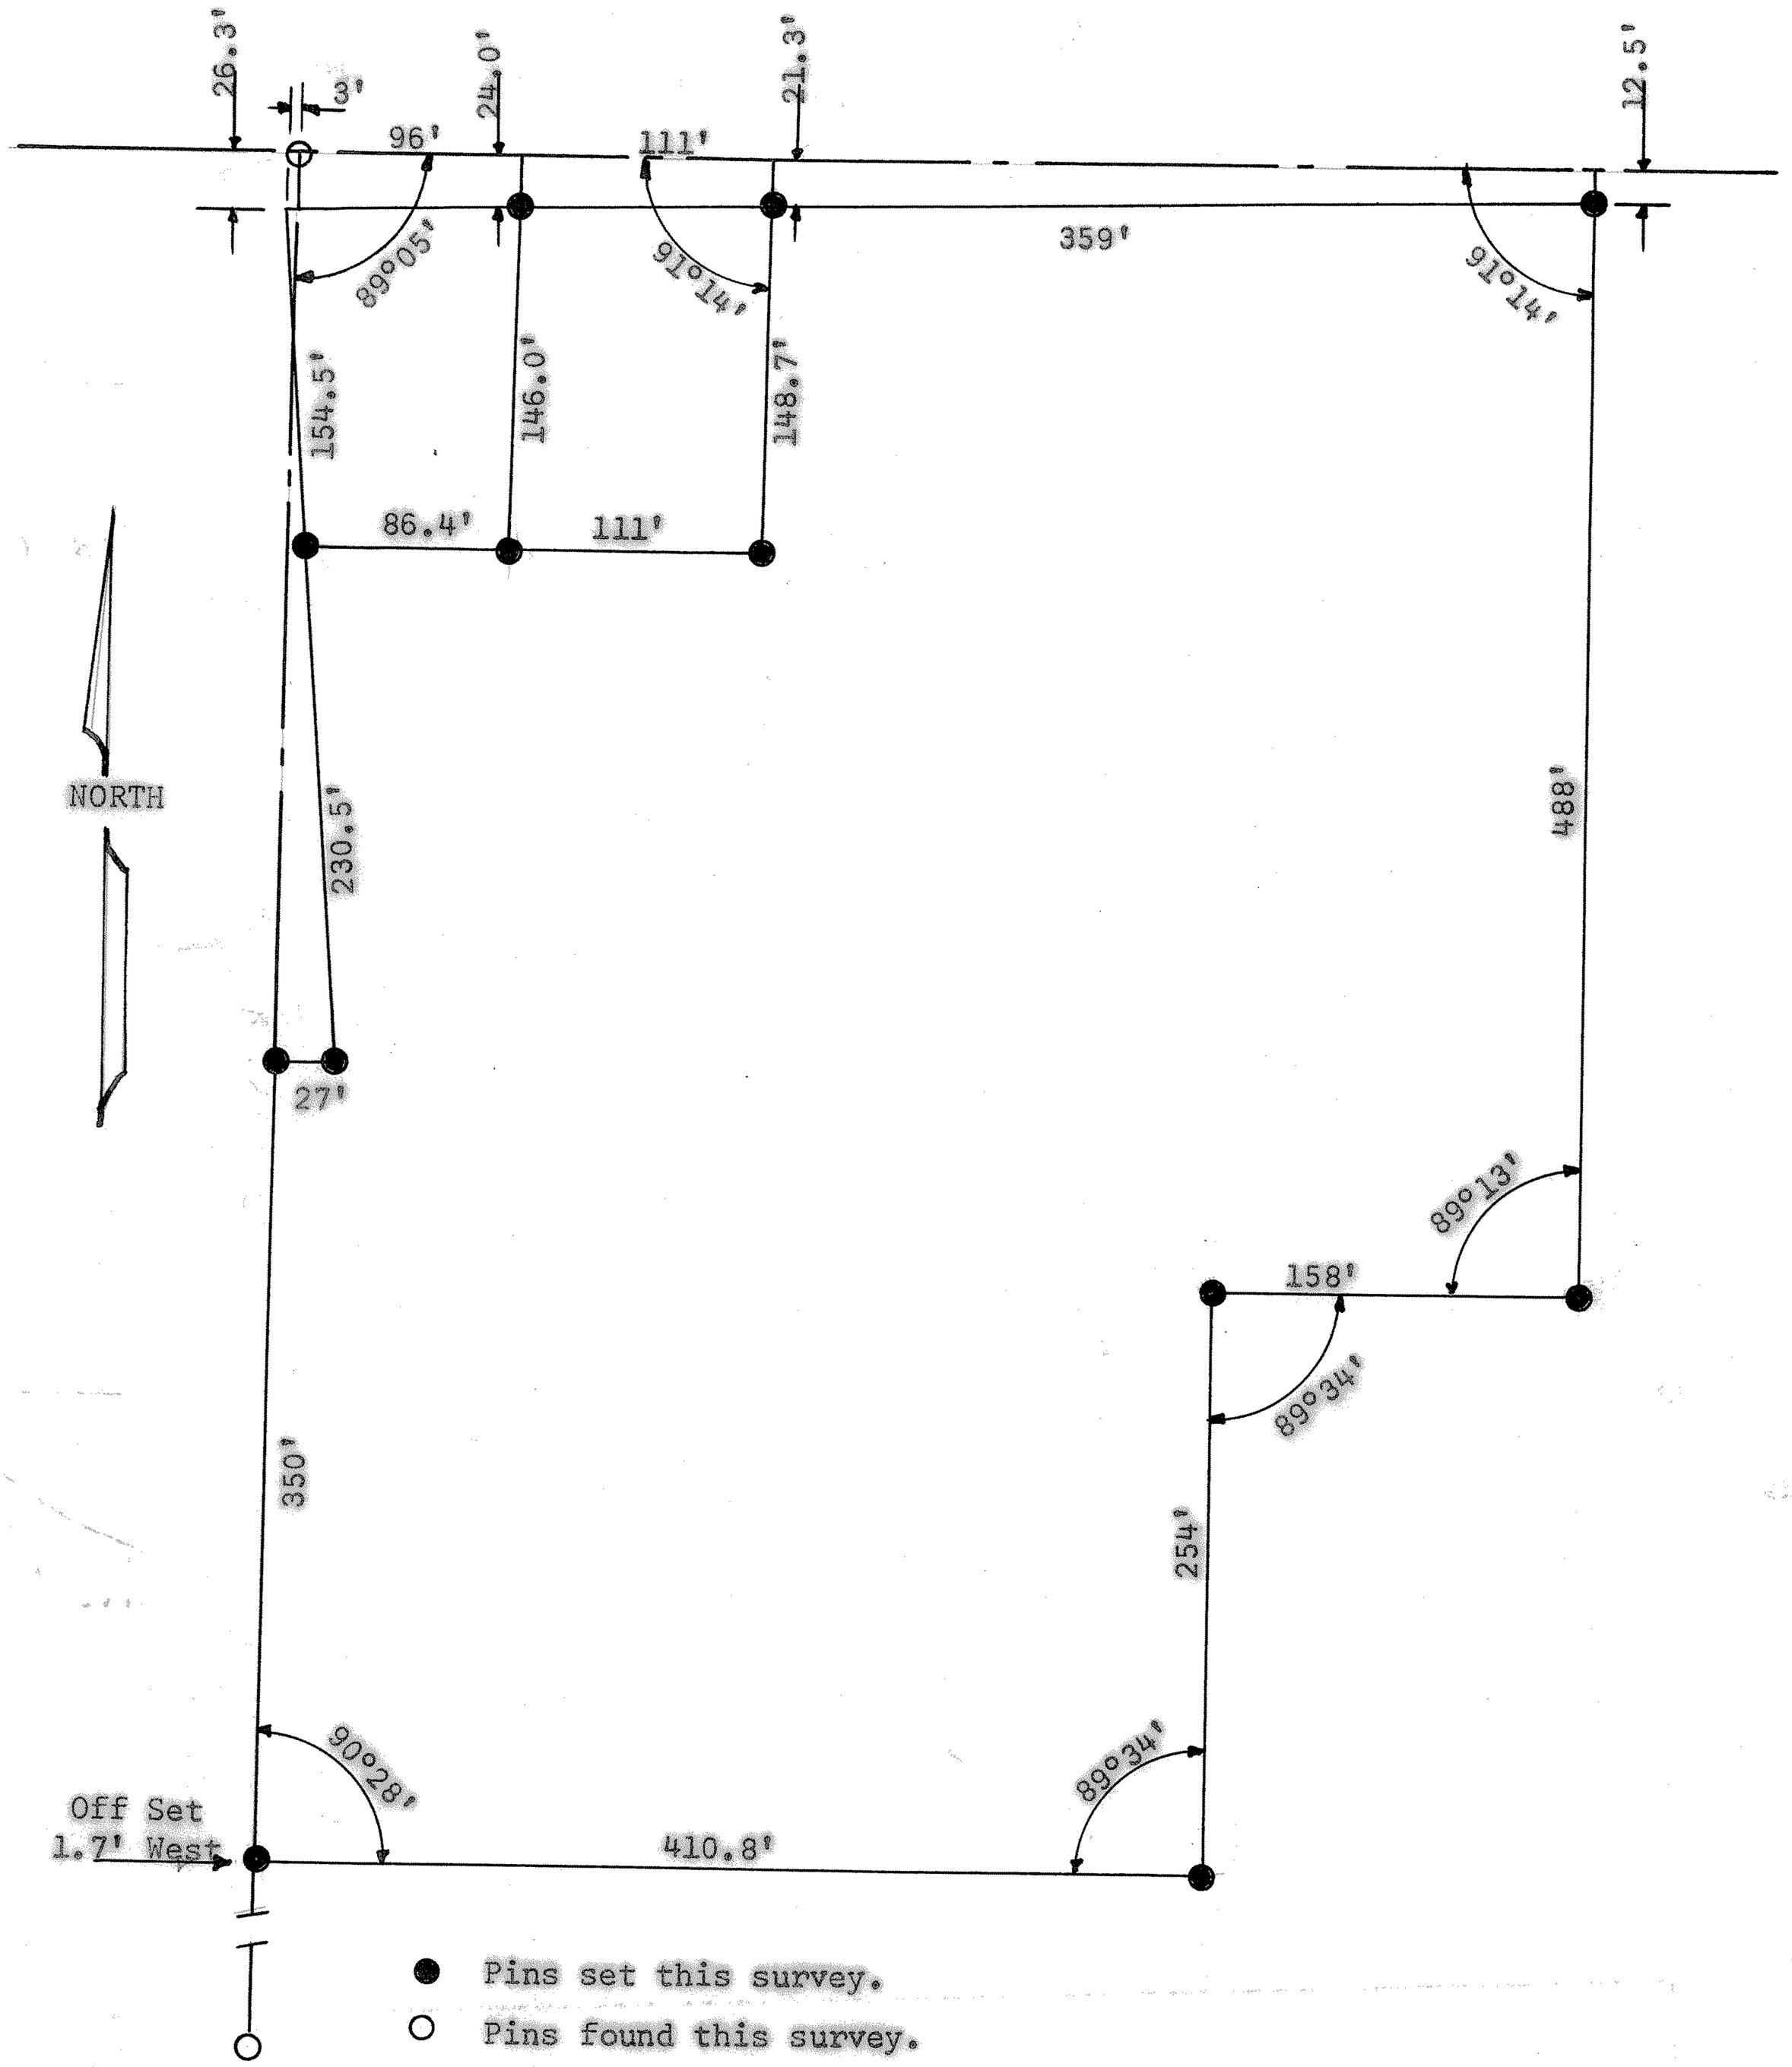

State of Kansas)
County of McPherson) SS

I, Francis Rankin, County Engineer of McPherson County, Kansas, do hereby certify that, I did cause to be done on the 11th day of February, 1963 a survey in the NE 1/4 Section 32-T19S-R3W of the 6th P.M., and that the said tract is described as follows:

Commencing at the NW 1/4 corner NE 1/4 Section 32, T19S, R3W of the 6th P.M., thence 566 feet east on said section line, thence 12.5 feet south parallel with the Missouri Pacific Railroad to a point of beginning, thence 488 feet south parallel with said railroad, thence west 158 feet, thence south 254 feet, thence west 410.8 feet to the 1/4 section line of said 1/4 section, thence north on said 1/4 section line 350 feet, thence 27 feet east, thence 230.5 feet northwesterly to a point 9.05 feet east of said section line and 180.8 feet south of the NW corner of the NE 1/4 of said section, thence east 86.4 feet to a point 170 feet south of said section line, thence east 111 feet parallel with said section line, thence north 148.7 feet to a point 21.3 feet south of said section line, thence 359 feet east to the point of beginning and that the accompanying plat is a true exhibit of said survey as far as it is known to me.

14 February, 1963

Francis R. Rankin
County Engineer
McPherson County

MICROFILM