http://www.adultpdf.com
Created by TIFF To PDF trial version, to remove this mark, please register this software.

A SURVEY IN THE NW1/4 NW1/4 NE1/4
SECTION 33 T19S-R3W

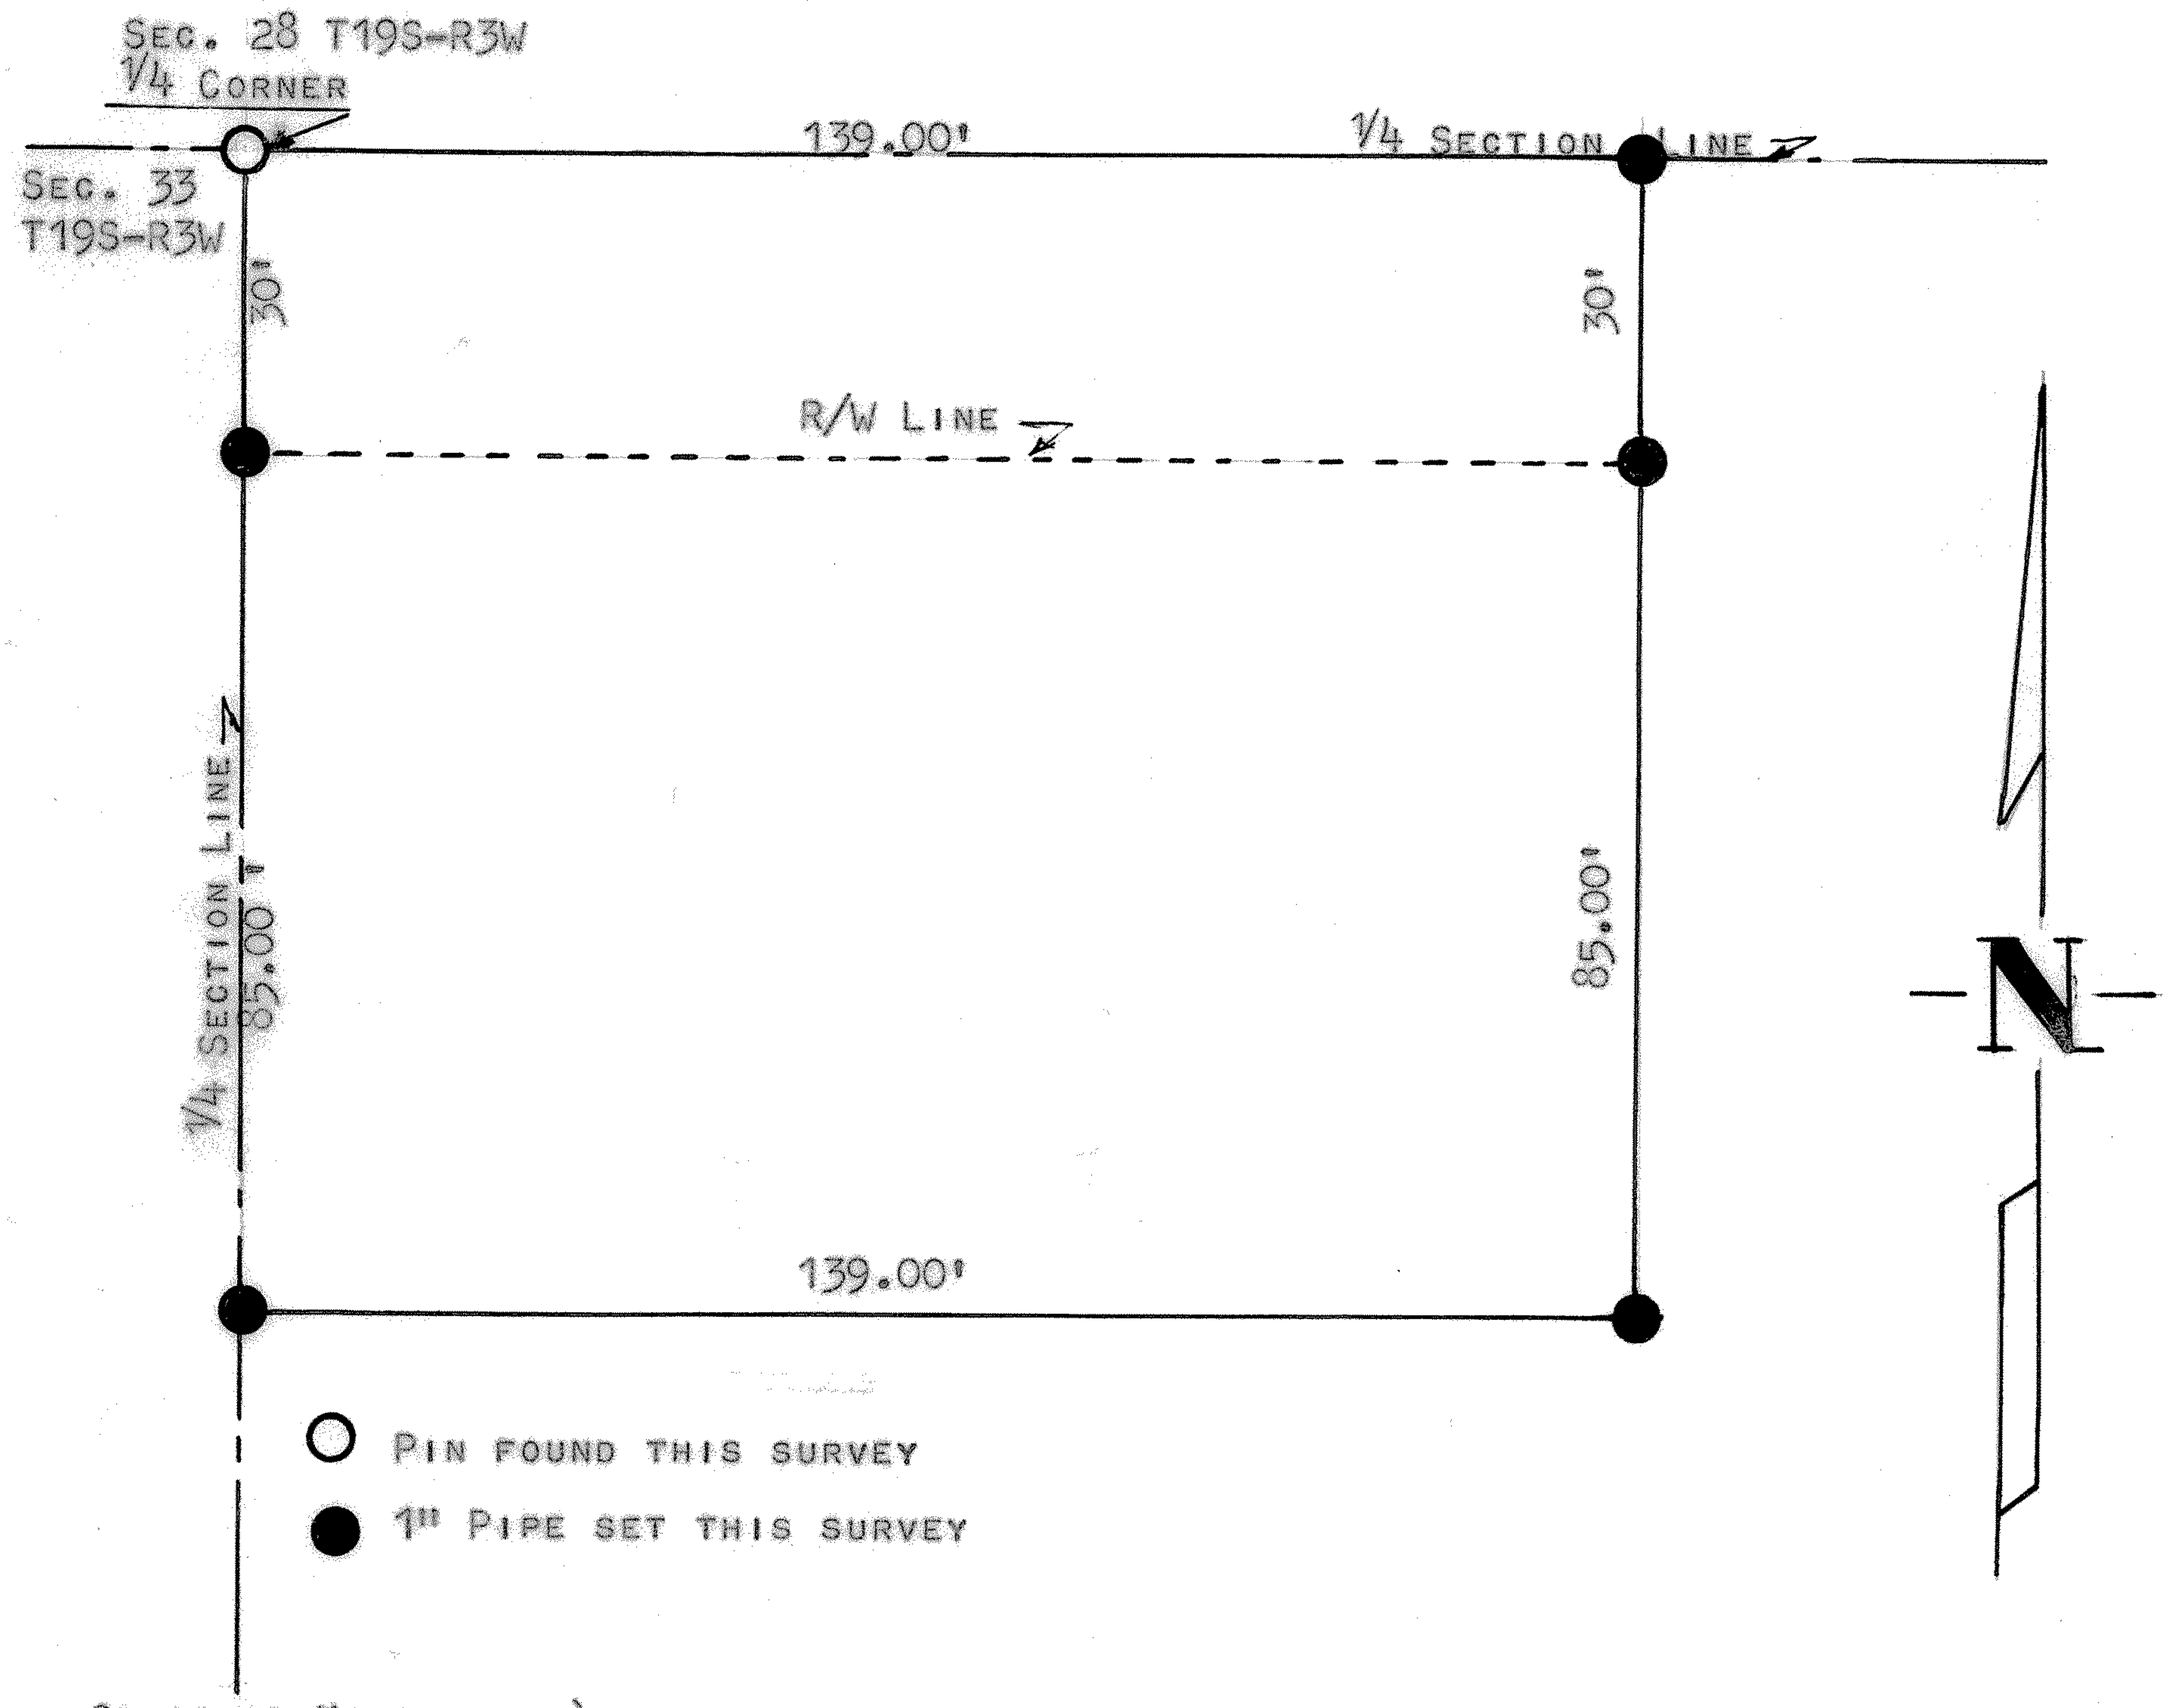

STATE OF KANSAS)
COUNTY OF McPHERSON) SS

I, FRANCIS D. WAGNER, COUNTY ENGINEER OF McPHERSON COUNTY, DO HEREBY CERTIFY THAT I DID CAUSE TO BE DONE ON THE 7TH DAY OF JUNE, 1961 A SURVEY OF A TRACT OF LAND IN THE NW1/4 OF THE NE1/4 SECTION 33, T19S-R3W OF THE 6TH P. M. AND DESCRIBED AS FOLLOWS:

BEGINNING AT THE QUARTER CORNER BETWEEN SECTIONS 28 & 33 T19S-R3W, THENCE SOUTH 115 FEET ON 1/4 SECTION LINE, THENCE EAST 139.0 FEET PARALLEL WITH SECTION LINE, THENCE NORTH 115 FEET TO SAID SECTION LINE, THENCE WEST 139.0 FEET ON SECTION LINE TO PLACE OF BEGINNING.

I ALSO CERTIFY THAT THE ACCOMPANYING PLAT IS A TRUE EXHIBIT OF SAIS SURVEY.

Francis D. Wagner

JUNE 9, 1961

FRANCIS D. WAGNER
COUNTY ENGINEER

FRANCIS D. WAGNER
LICENSED
1273
KANSAS
PROFESSIONAL ENGINEER

MICROFILM

A-T McClelland
1500