http://www.adultpdf.com
Created by TIFF To PDF trial version, to remove this mark, please register this software.

A SURVEY OF THE SW 1/4, SW 1/4, SECTION 34, T19S, R3W, MCPHERSON COUNTY, KANSAS

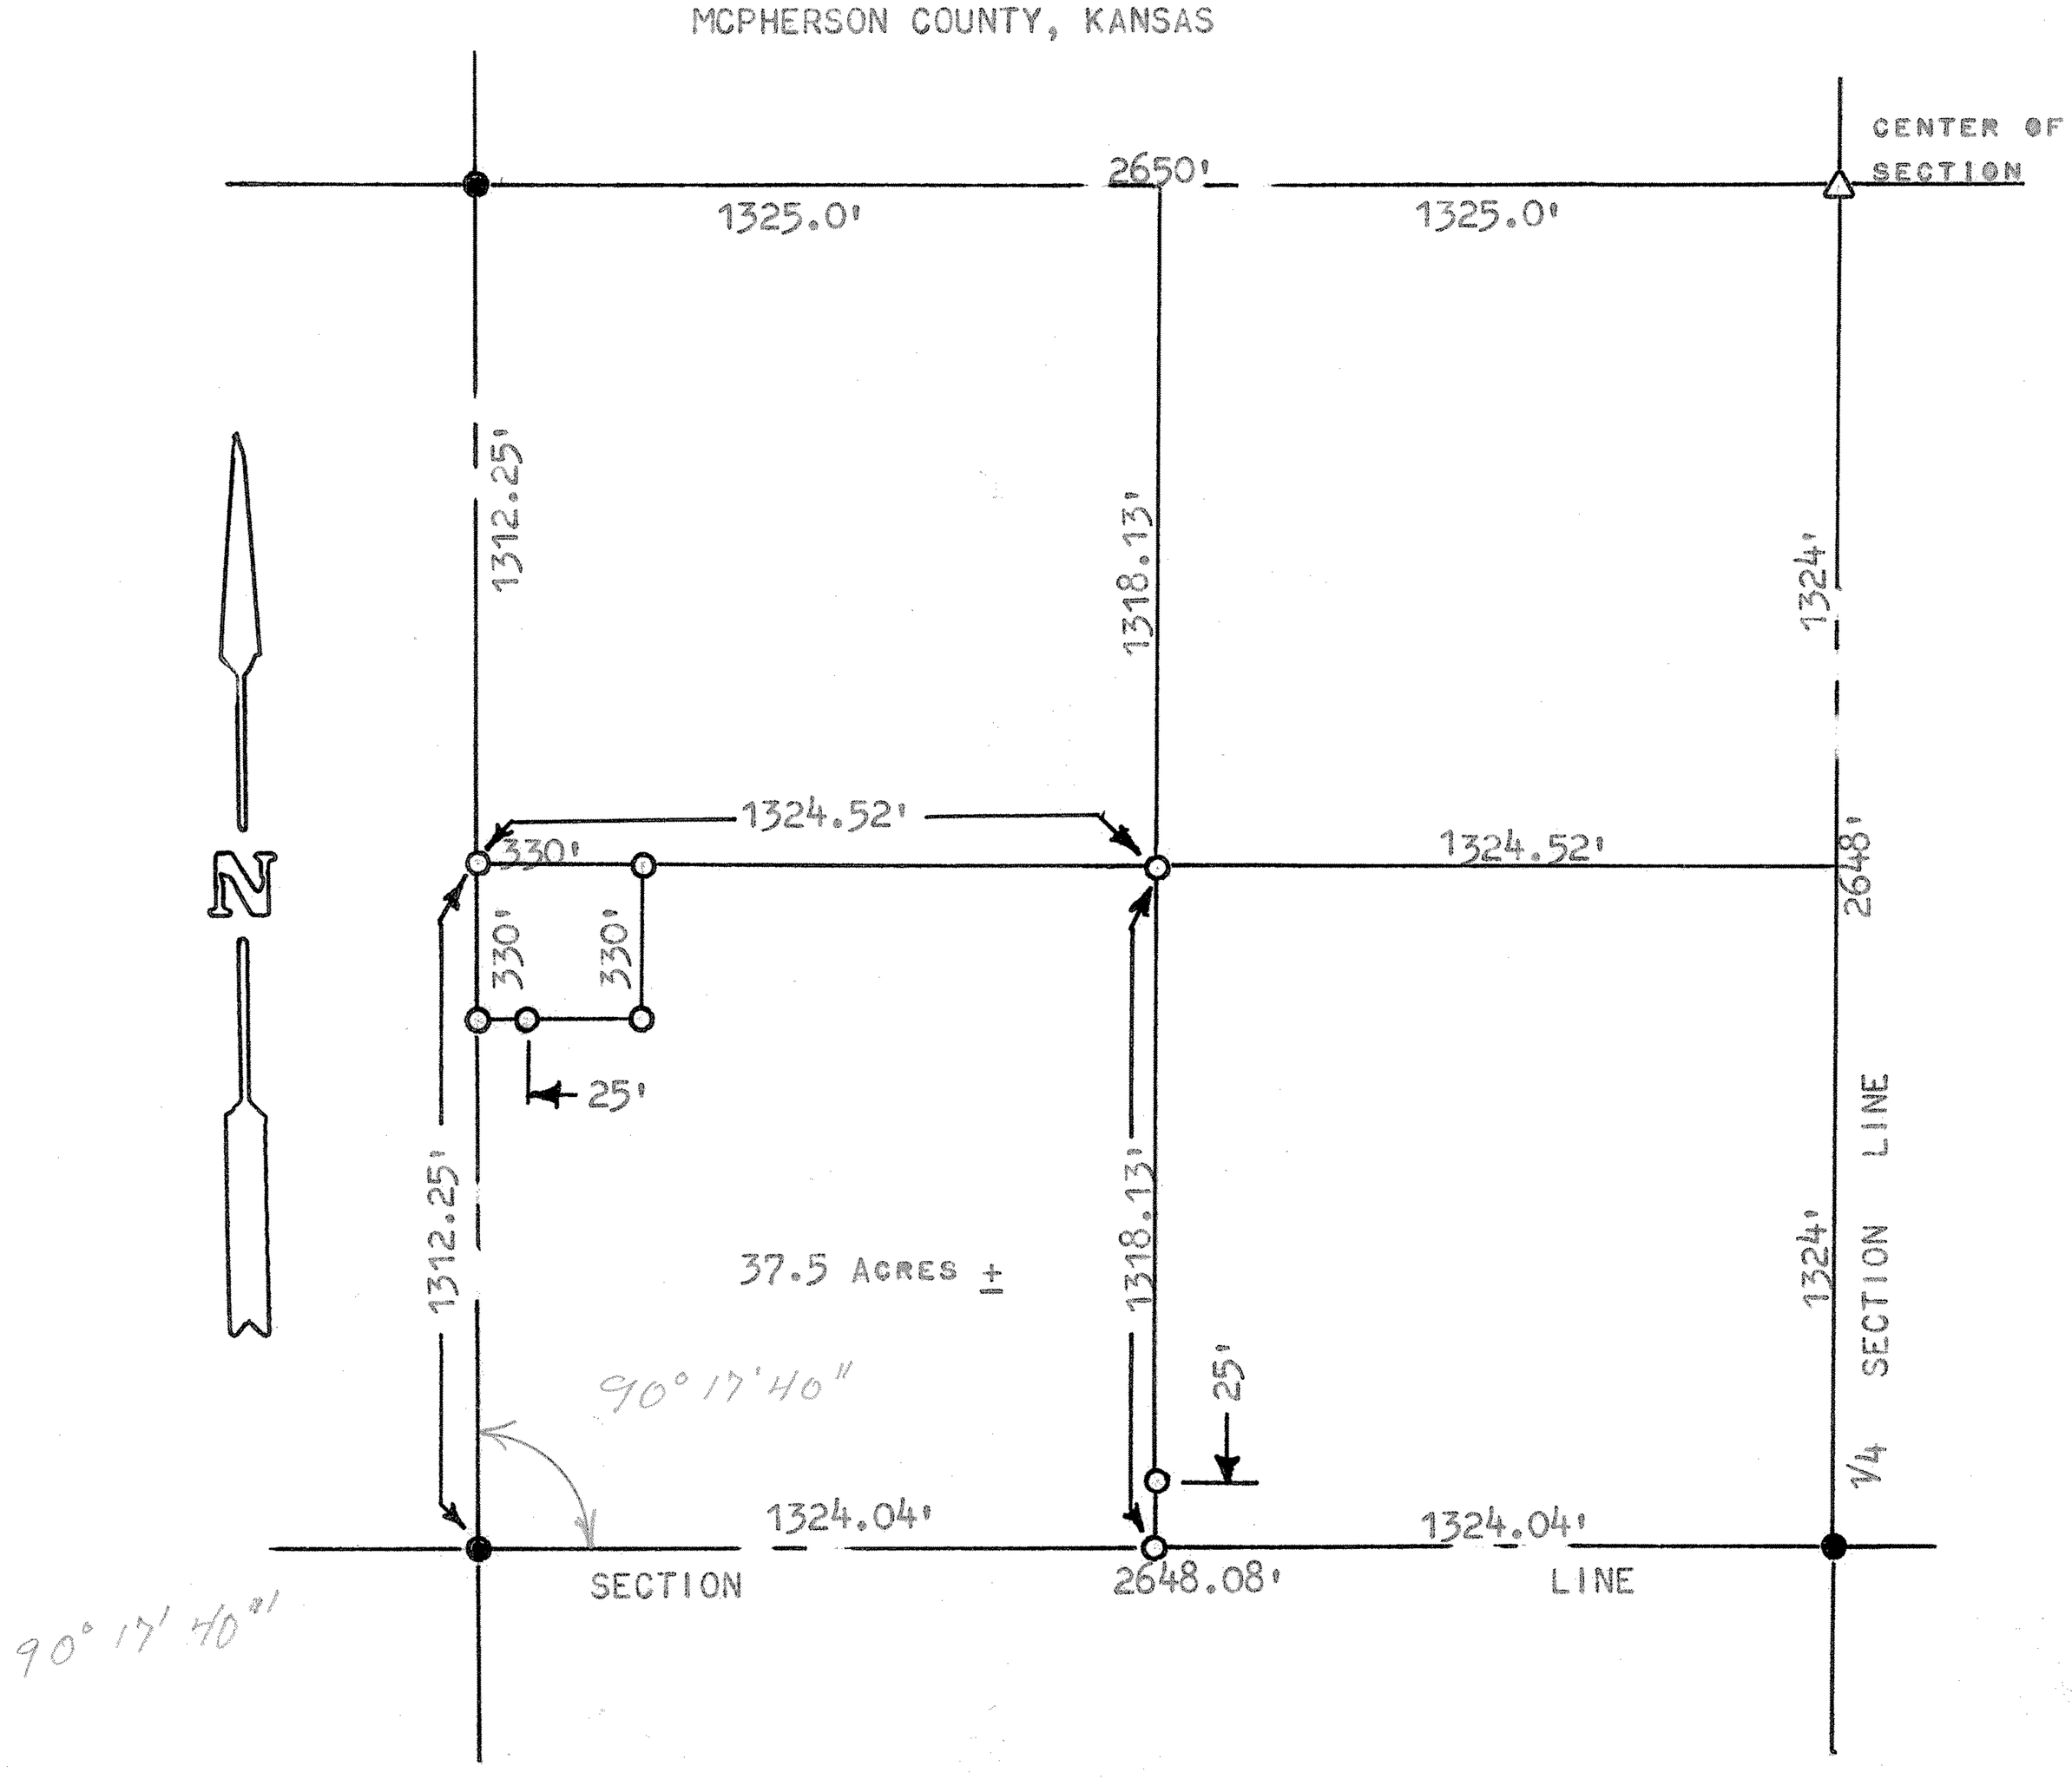

● PINS FOUND THIS SURVEY

○ PINS SET THIS SURVEY

△ STONE FOUND THIS SURVEY

STATE OF KANSAS)
COUNTY OF MCPHERSON) SS

I, FRANCIS RANKIN, COUNTY ENGINEER OF MCPHERSON COUNTY, KANSAS, DO HEREBY CERTIFY THAT UNDER MY SUPERVISION A SURVEY WAS MADE OF THE SOUTHWEST 1/4 OF THE SOUTHWEST 1/4 OF SECTION 34, T19S, R3W, OF THE 6TH P.M., EXCEPT A TRACT OF LAND DESCRIBED AS FOLLOWS:

BEGINNING AT THE NORTHWEST CORNER OF SAID SW 1/4, SW 1/4; THENCE SOUTH 330 FEET; THENCE EAST 330 FEET; THENCE NORTH 330 FEET; THENCE WEST 330 FEET TO PLACE OF BEGINNING.

I ALSO CERTIFY THAT THE ABOVE PLAT IS A TRUE EXHIBIT OF SAID SURVEY AS FAR AS IT IS KNOWN TO ME.

SURVEY CALLED FOR BY JERRY NELSON.

SIGNED THIS 13 DAY OF JULY, 1973.

F. R. RANKIN LICENSED 799 KANSAS PROFESSIONAL ENGINEER

F. R. RANKIN
COUNTY ENGINEER
MCPHERSON COUNTY, KANSAS

MICROFILMED