http://www.adultpdf.com
Created by TIFF To PDF trial version, to remove this mark, please register this software.

A SURVEY OF A TRACT OF LAND IN THE SW 1/4, SW 1/4, SECTION 34, T19S-R3W, MCPHERSON COUNTY, KANSAS

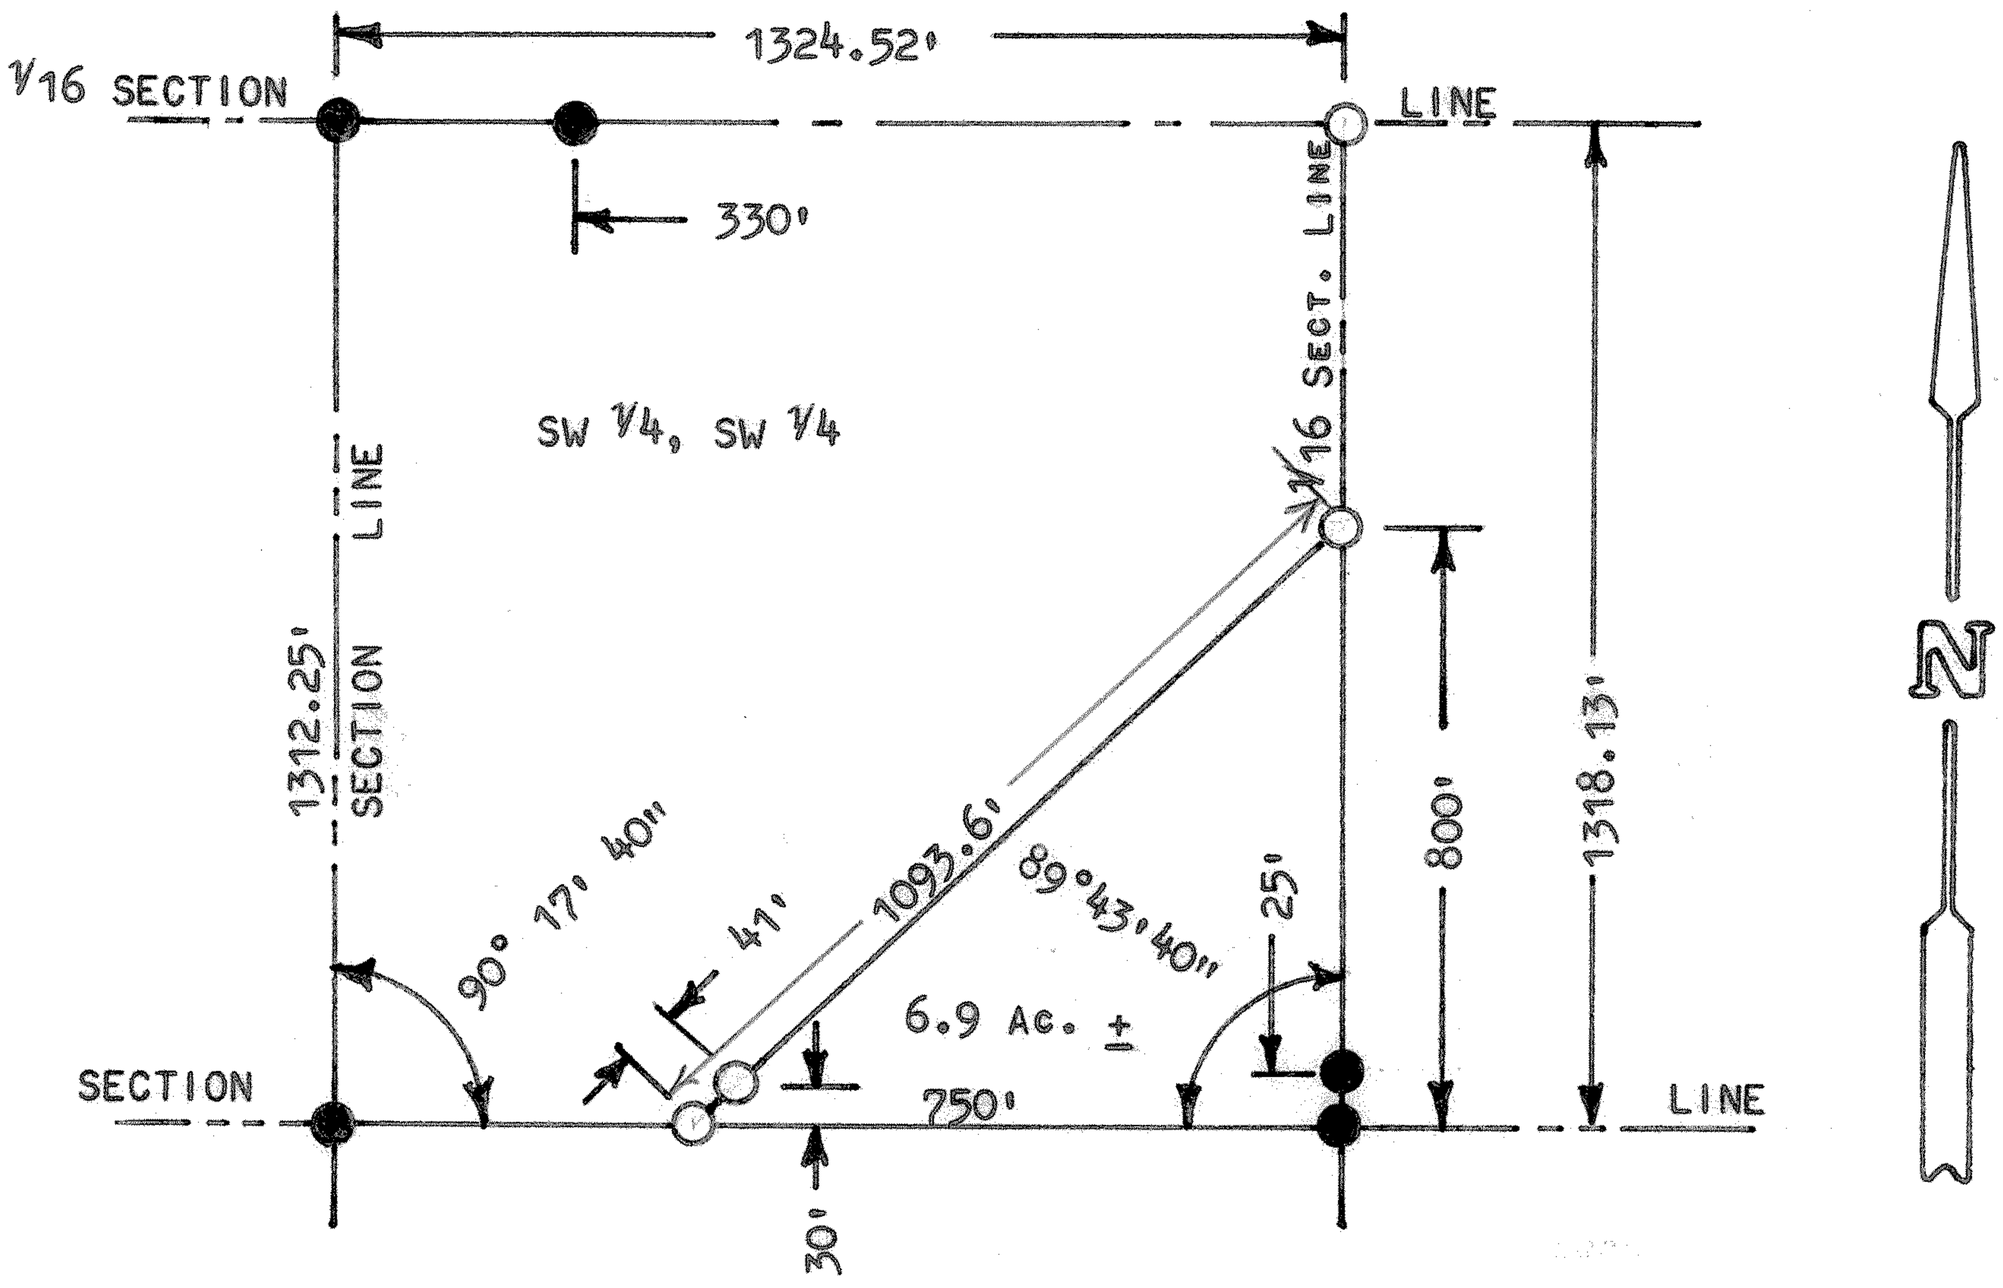

● PINS FOUND THIS SURVEY

○ PINS SET THIS SURVEY

STATE OF KANSAS)
COUNTY OF MCPHERSON) SS

I, MELVIN FERGUSON, COUNTY ENGINEER OF MCPHERSON COUNTY, KANSAS, DO HEREBY CERTIFY THAT UNDER MY SUPERVISION A SURVEY WAS MADE OF A TRACT OF LAND IN THE SW 1/4 OF THE SW 1/4 OF SECTION 34, T19S, R3W, OF THE 6TH P.M., AND DESCRIBED AS FOLLOWS:

BEGINNING AT THE SE CORNER OF SAID SW 1/4, SW 1/4, SECTION 34, T19S-R3W; THENCE WEST, ON SECTION LINE, 750 FEET; THENCE NORTH-EASTERLY 1093.6 FEET, TO A POINT ON 1/16 SECTION LINE 800 FEET NORTH OF SAID SE CORNER, SW 1/4, SW 1/4, SECTION 34; THENCE SOUTH ON 1/16 SECTION LINE, 800 FEET, TO POINT OF BEGINNING. SAID TRACT CONTAINS 6.9 ACRES, MORE OR LESS.

I ALSO CERTIFY THAT THE ABOVE PLAT IS A TRUE EXHIBIT OF SAID SURVEY AS FAR AS IT IS KNOWN TO ME.

SURVEY CALLED FOR BY JERRY NELSON.

SIGNED THIS 27th DAY OF JUNE, 1974.

Melvin Ferguson

MELVIN FERGUSON
COUNTY ENGINEER
MCPHERSON COUNTY, KANSAS

MELVIN FERGUSON LICENSED 6772 KANSAS PROFESSIONAL ENGINEER

MICROFILM