http://www.adultpdf.com
Created by TIFF To PDF trial version, to remove this mark, please register this software.

A SURVEY OF A TRACT OF LAND IN THE SW 1/4, SW 1/4, SECTION 34, T19S-R3W, MCPHERSON COUNTY, KANSAS

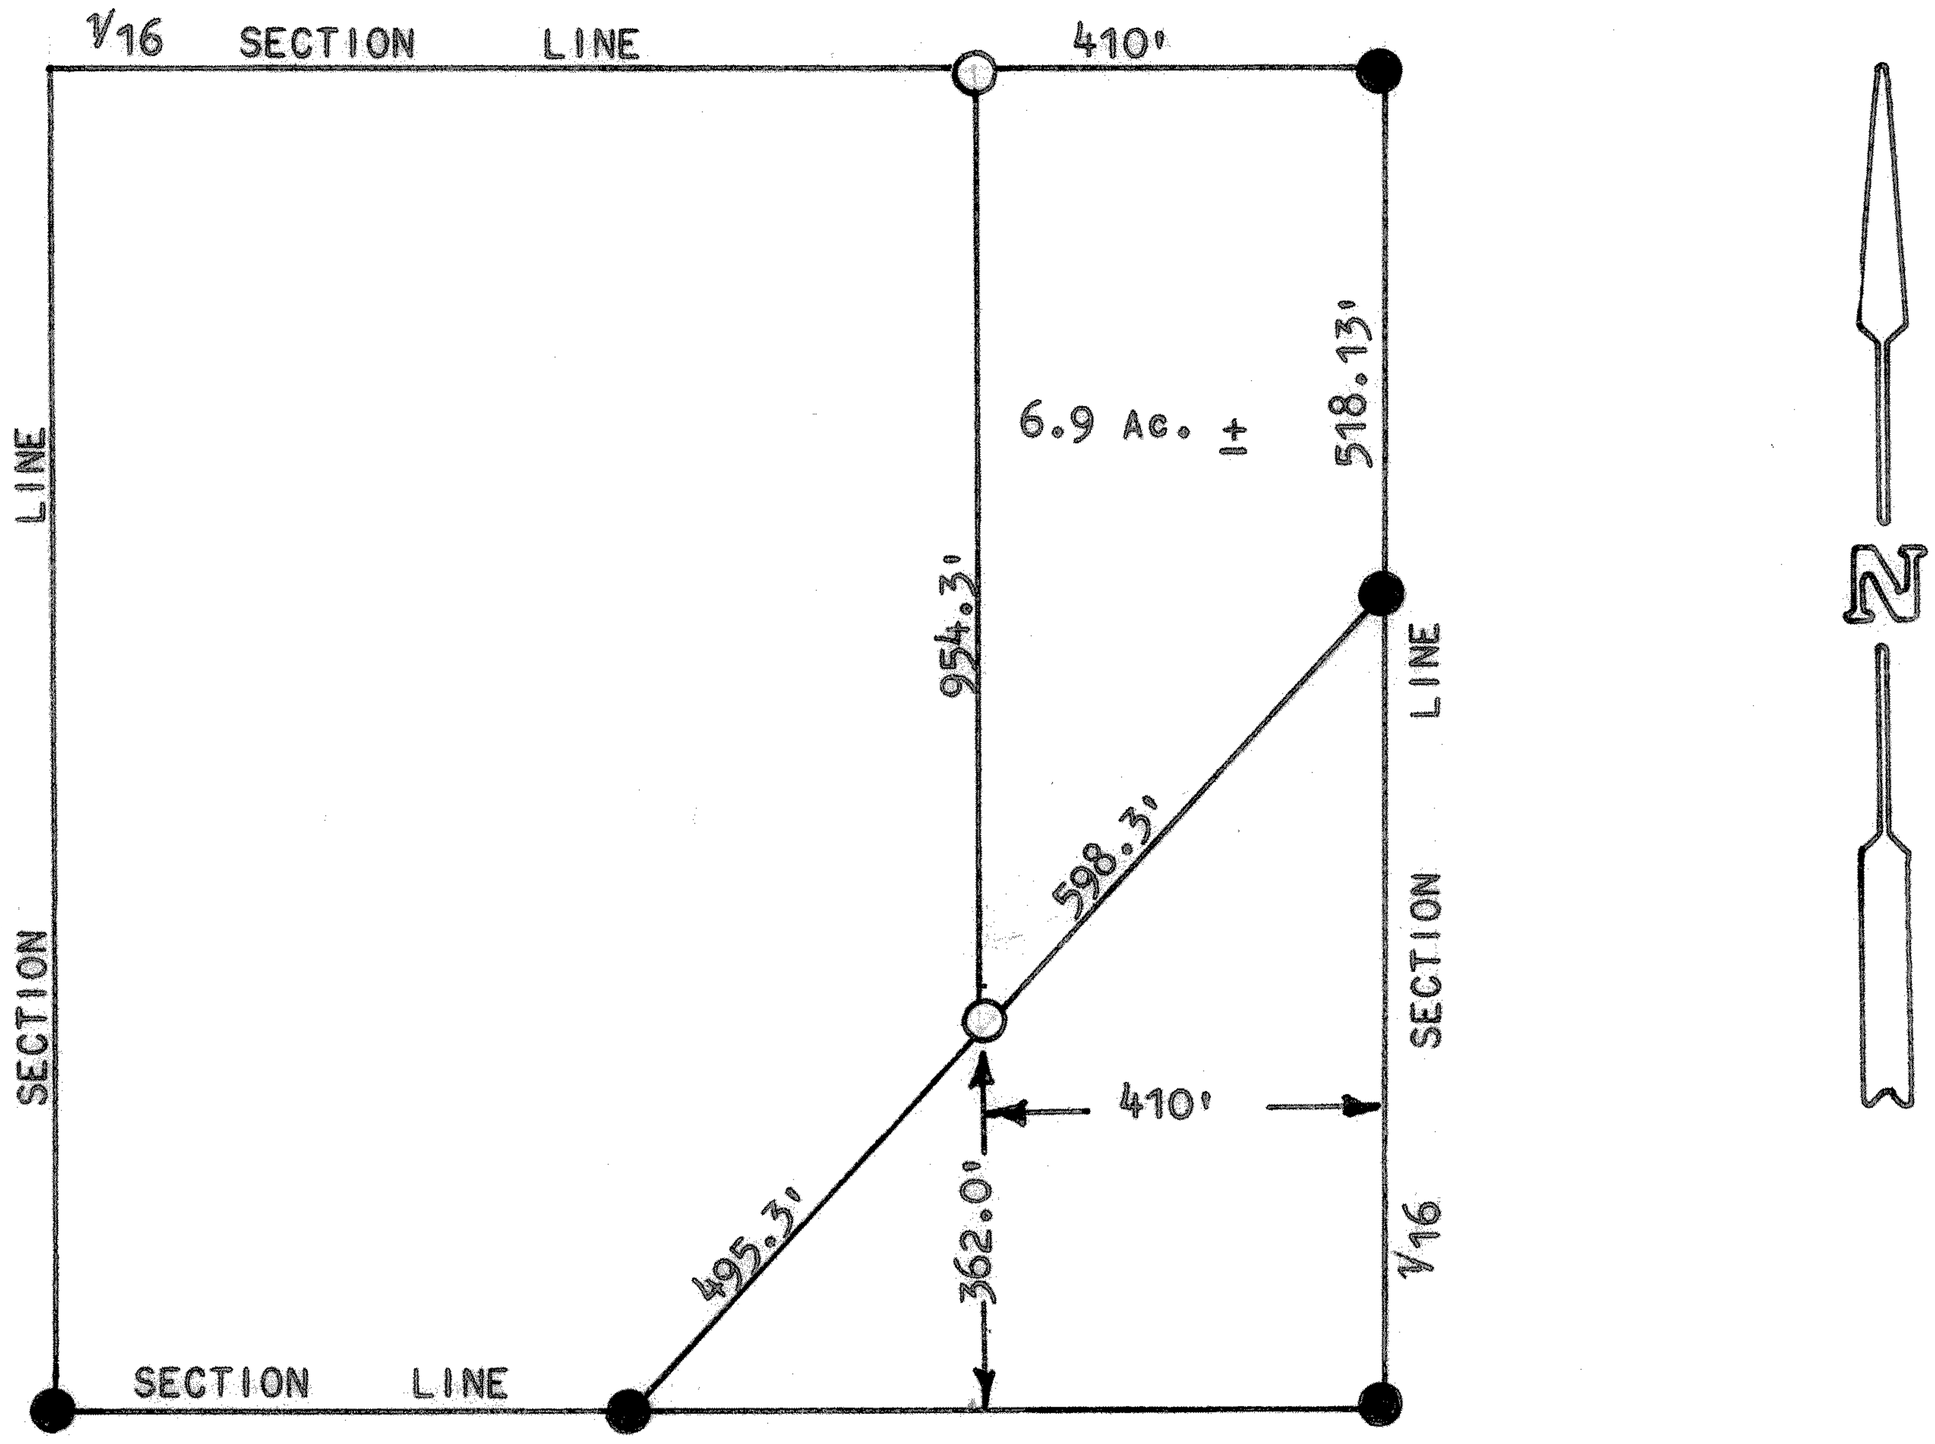

● PINS FOUND THIS SURVEY

○ PINS SET THIS SURVEY

STATE OF KANSAS)
COUNTY OF MCPHERSON) SS

I, MELVIN FERGUSON, COUNTY ENGINEER OF MCPHERSON COUNTY, KANSAS, DO HEREBY CERTIFY THAT UNDER MY SUPERVISION A SURVEY WAS MADE OF A TRACT OF LAND IN THE SW 1/4, SW 1/4, SECTION 34, T19S, R3W, OF THE 6TH P.M., AND DESCRIBED AS FOLLOWS:

BEGINNING AT THE NE CORNER OF SAID SW 1/4, SW 1/4, SECTION 34, T19S-R3W; THENCE WEST ON 1/16 SECTION LINE 410 FEET; THENCE SOUTH, PARALLEL TO 1/16 SECTION LINE, 954.3 FEET, HENCE NORTHEASTERLY 598.3 FEET TO A POINT ON 1/16 SECTION LINE BEING 518.13 FEET SOUTH OF SAID POINT OF BEGINNING; THENCE NORTH ON 1/16 SECTION LINE 518.13 FEET TO POINT OF BEGINNING. SAID TRACT CONTAINS 6.9 ACRES, MORE OR LESS.

I ALSO CERTIFY THAT THE ABOVE PLAT IS A TRUE EXHIBIT OF SAID SURVEY AS FAR AS IT IS KNOWN TO ME.

SURVEY CALLED FOR BY JERRY NELSON.

SIGNED THIS 19th DAY OF JULY, 1974.

Melvin Ferguson

MELVIN FERGUSON
COUNTY ENGINEER
MCPHERSON COUNTY, KANSAS

MELVIN L. FERGUSON
6772
KANSAS
PROFESSIONAL ENGINEER

MICROFILM