http://www.adultpdf.com
Created by TIFF To PDF trial version, to remove this mark, please register this software.

A SURVEY OF THE NW¼, SECTION 4, T19S, R3W
MC PHERSON COUNTY, KANSAS

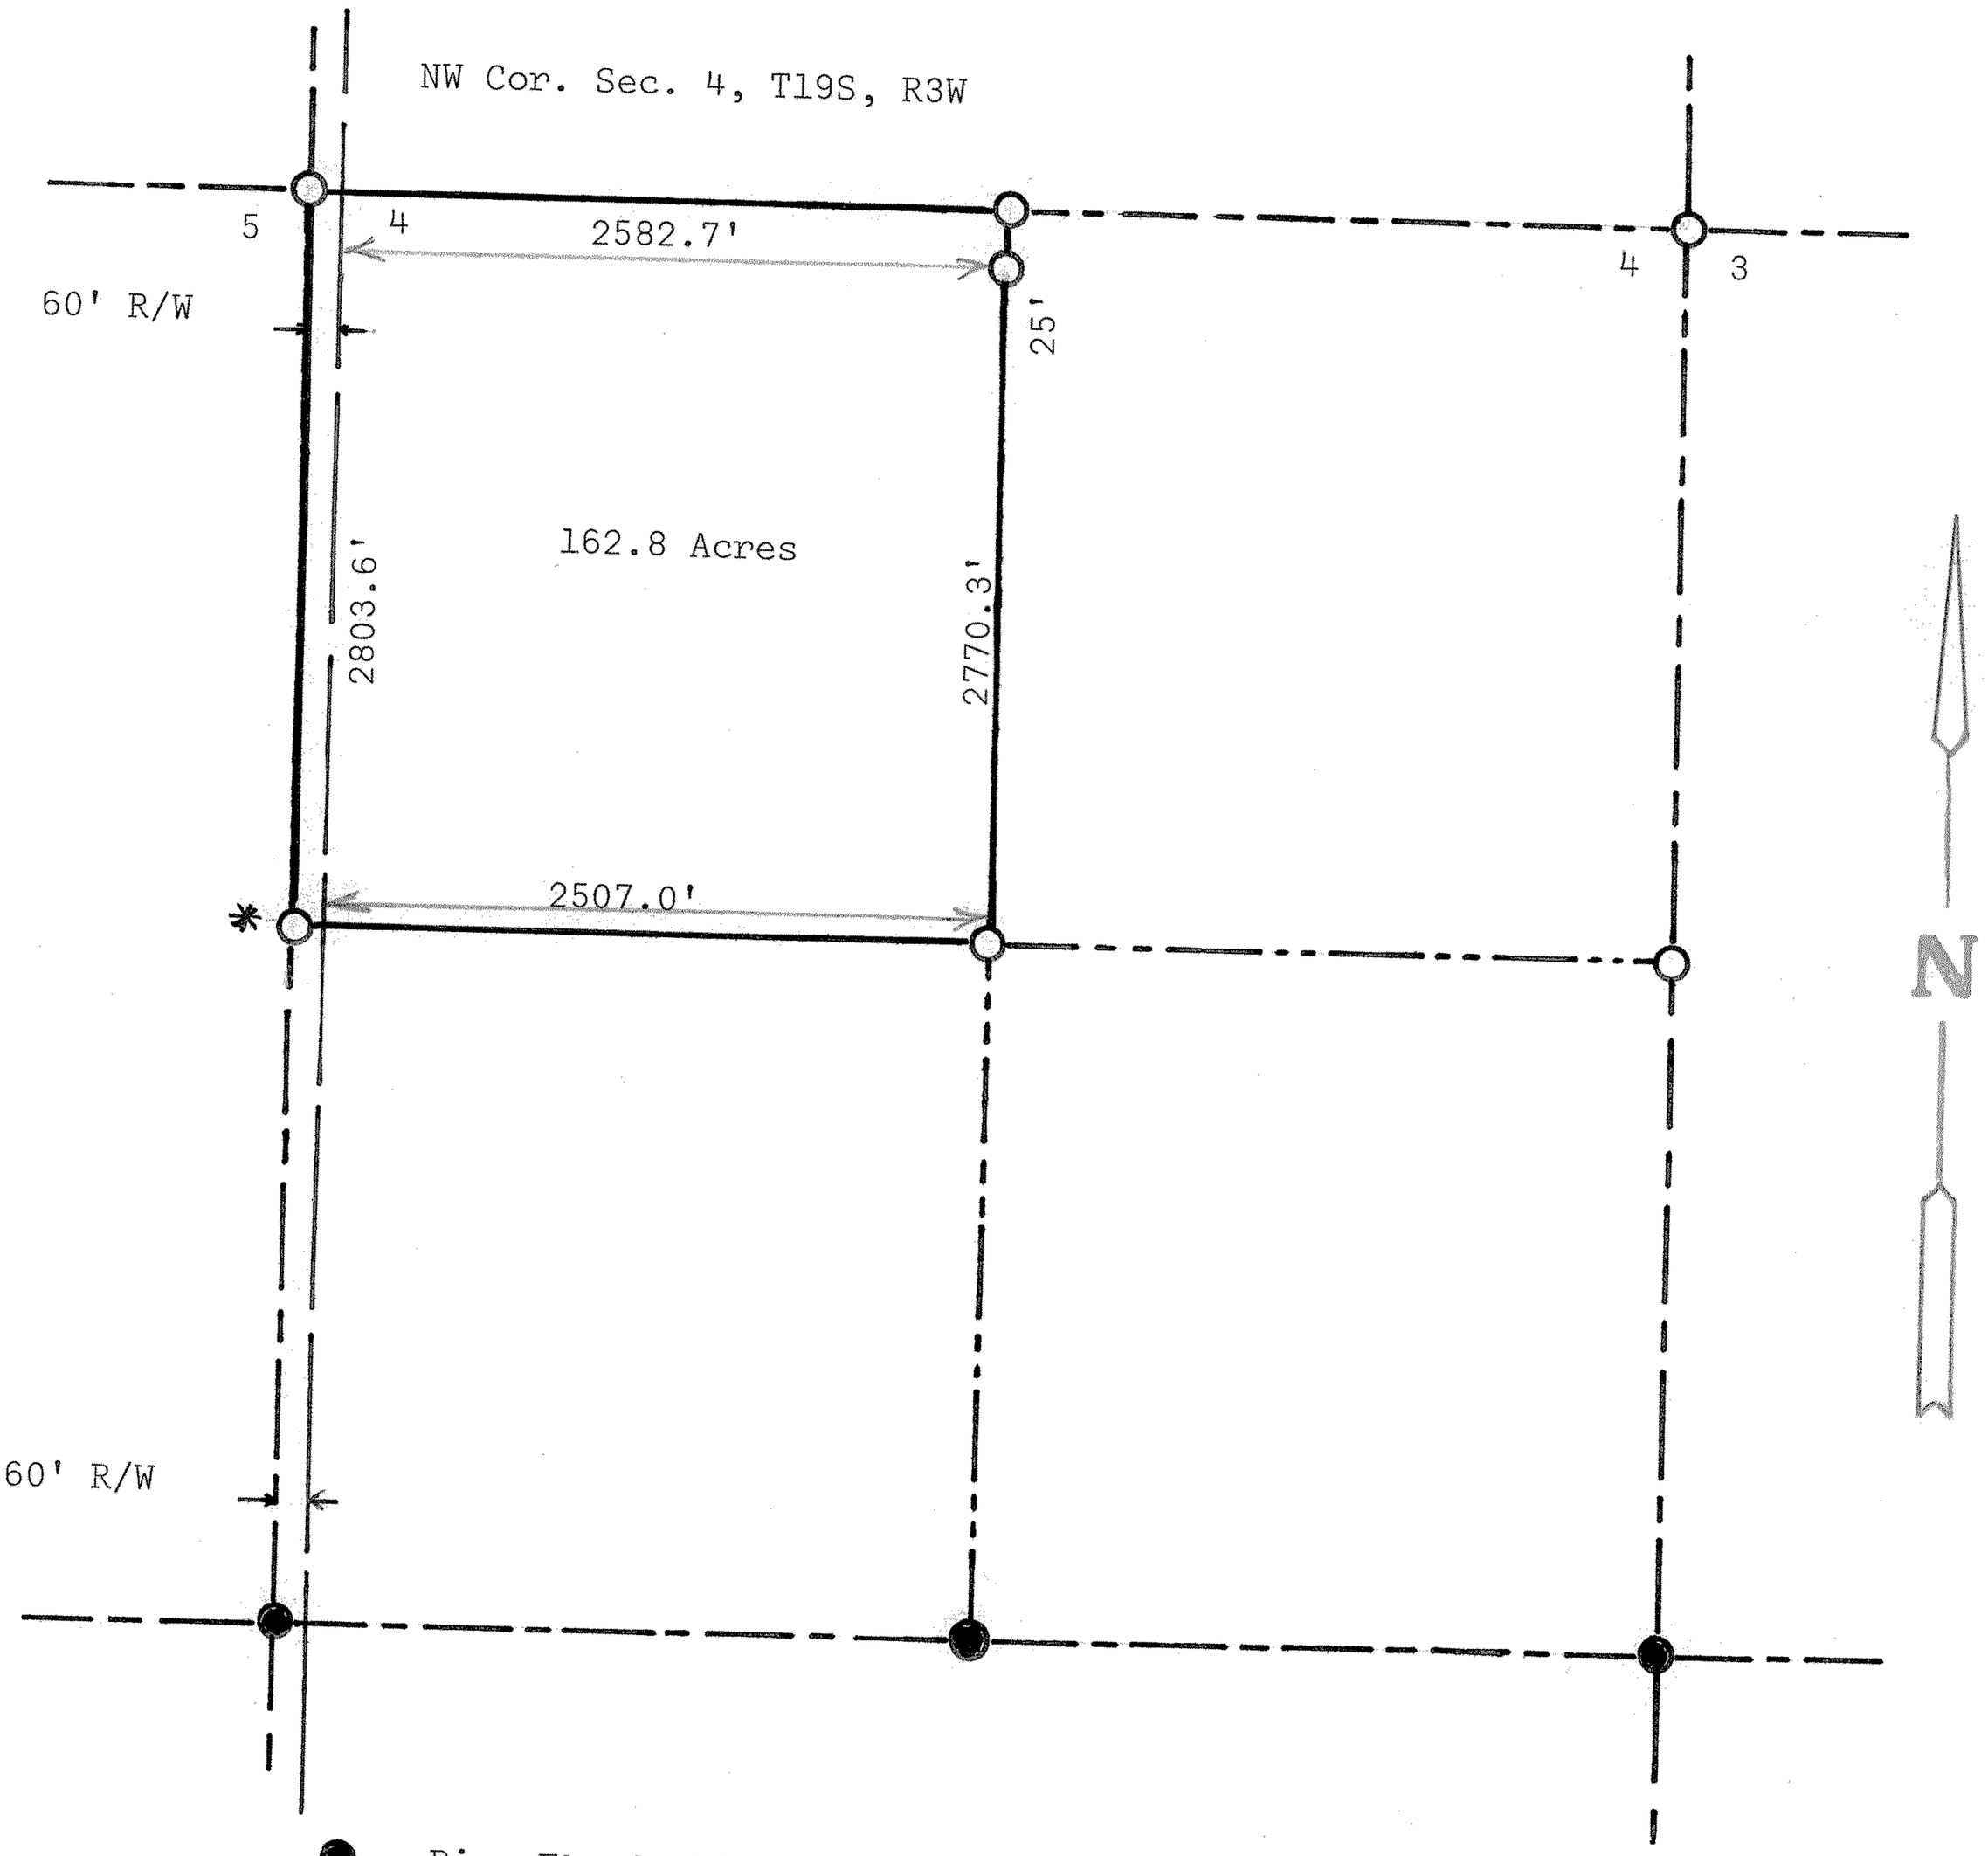

State of Kansas)
County of McPherson) SS

I, Melvin Ferguson, County Engineer, of McPherson County, Kansas, do hereby certify that under my supervision a survey was made of the NW¼ of Section 4, Twp. 19S, Rge. 3W of the 6th P.M. except that land used for State Highway right-of-way. The above plat is a true exhibit of said survey as far as it is known to me.

* Note: ¼ Corner accepted this survey from State Highway plans dated 1955 of U.S. 81 Highway.

Survey called for by Jay Bremyer

Signed this 3rd day of September, 1974

Melvin Ferguson

Melvin Ferguson, P. E.
County Engineer
McPherson, Kansas

MELVIN V. FERGUSON
LICENSED
6772
KANSAS
PROFESSIONAL ENGINEER

MICROFILM