http://www.adultpdf.com
Created by TIFF To PDF trial version, to remove this mark, please register this software.

A SURVEY IN THE S1/2, SW1/4, SECTION 4, T19S, R3W, MCPHERSON COUNTY, KANSAS

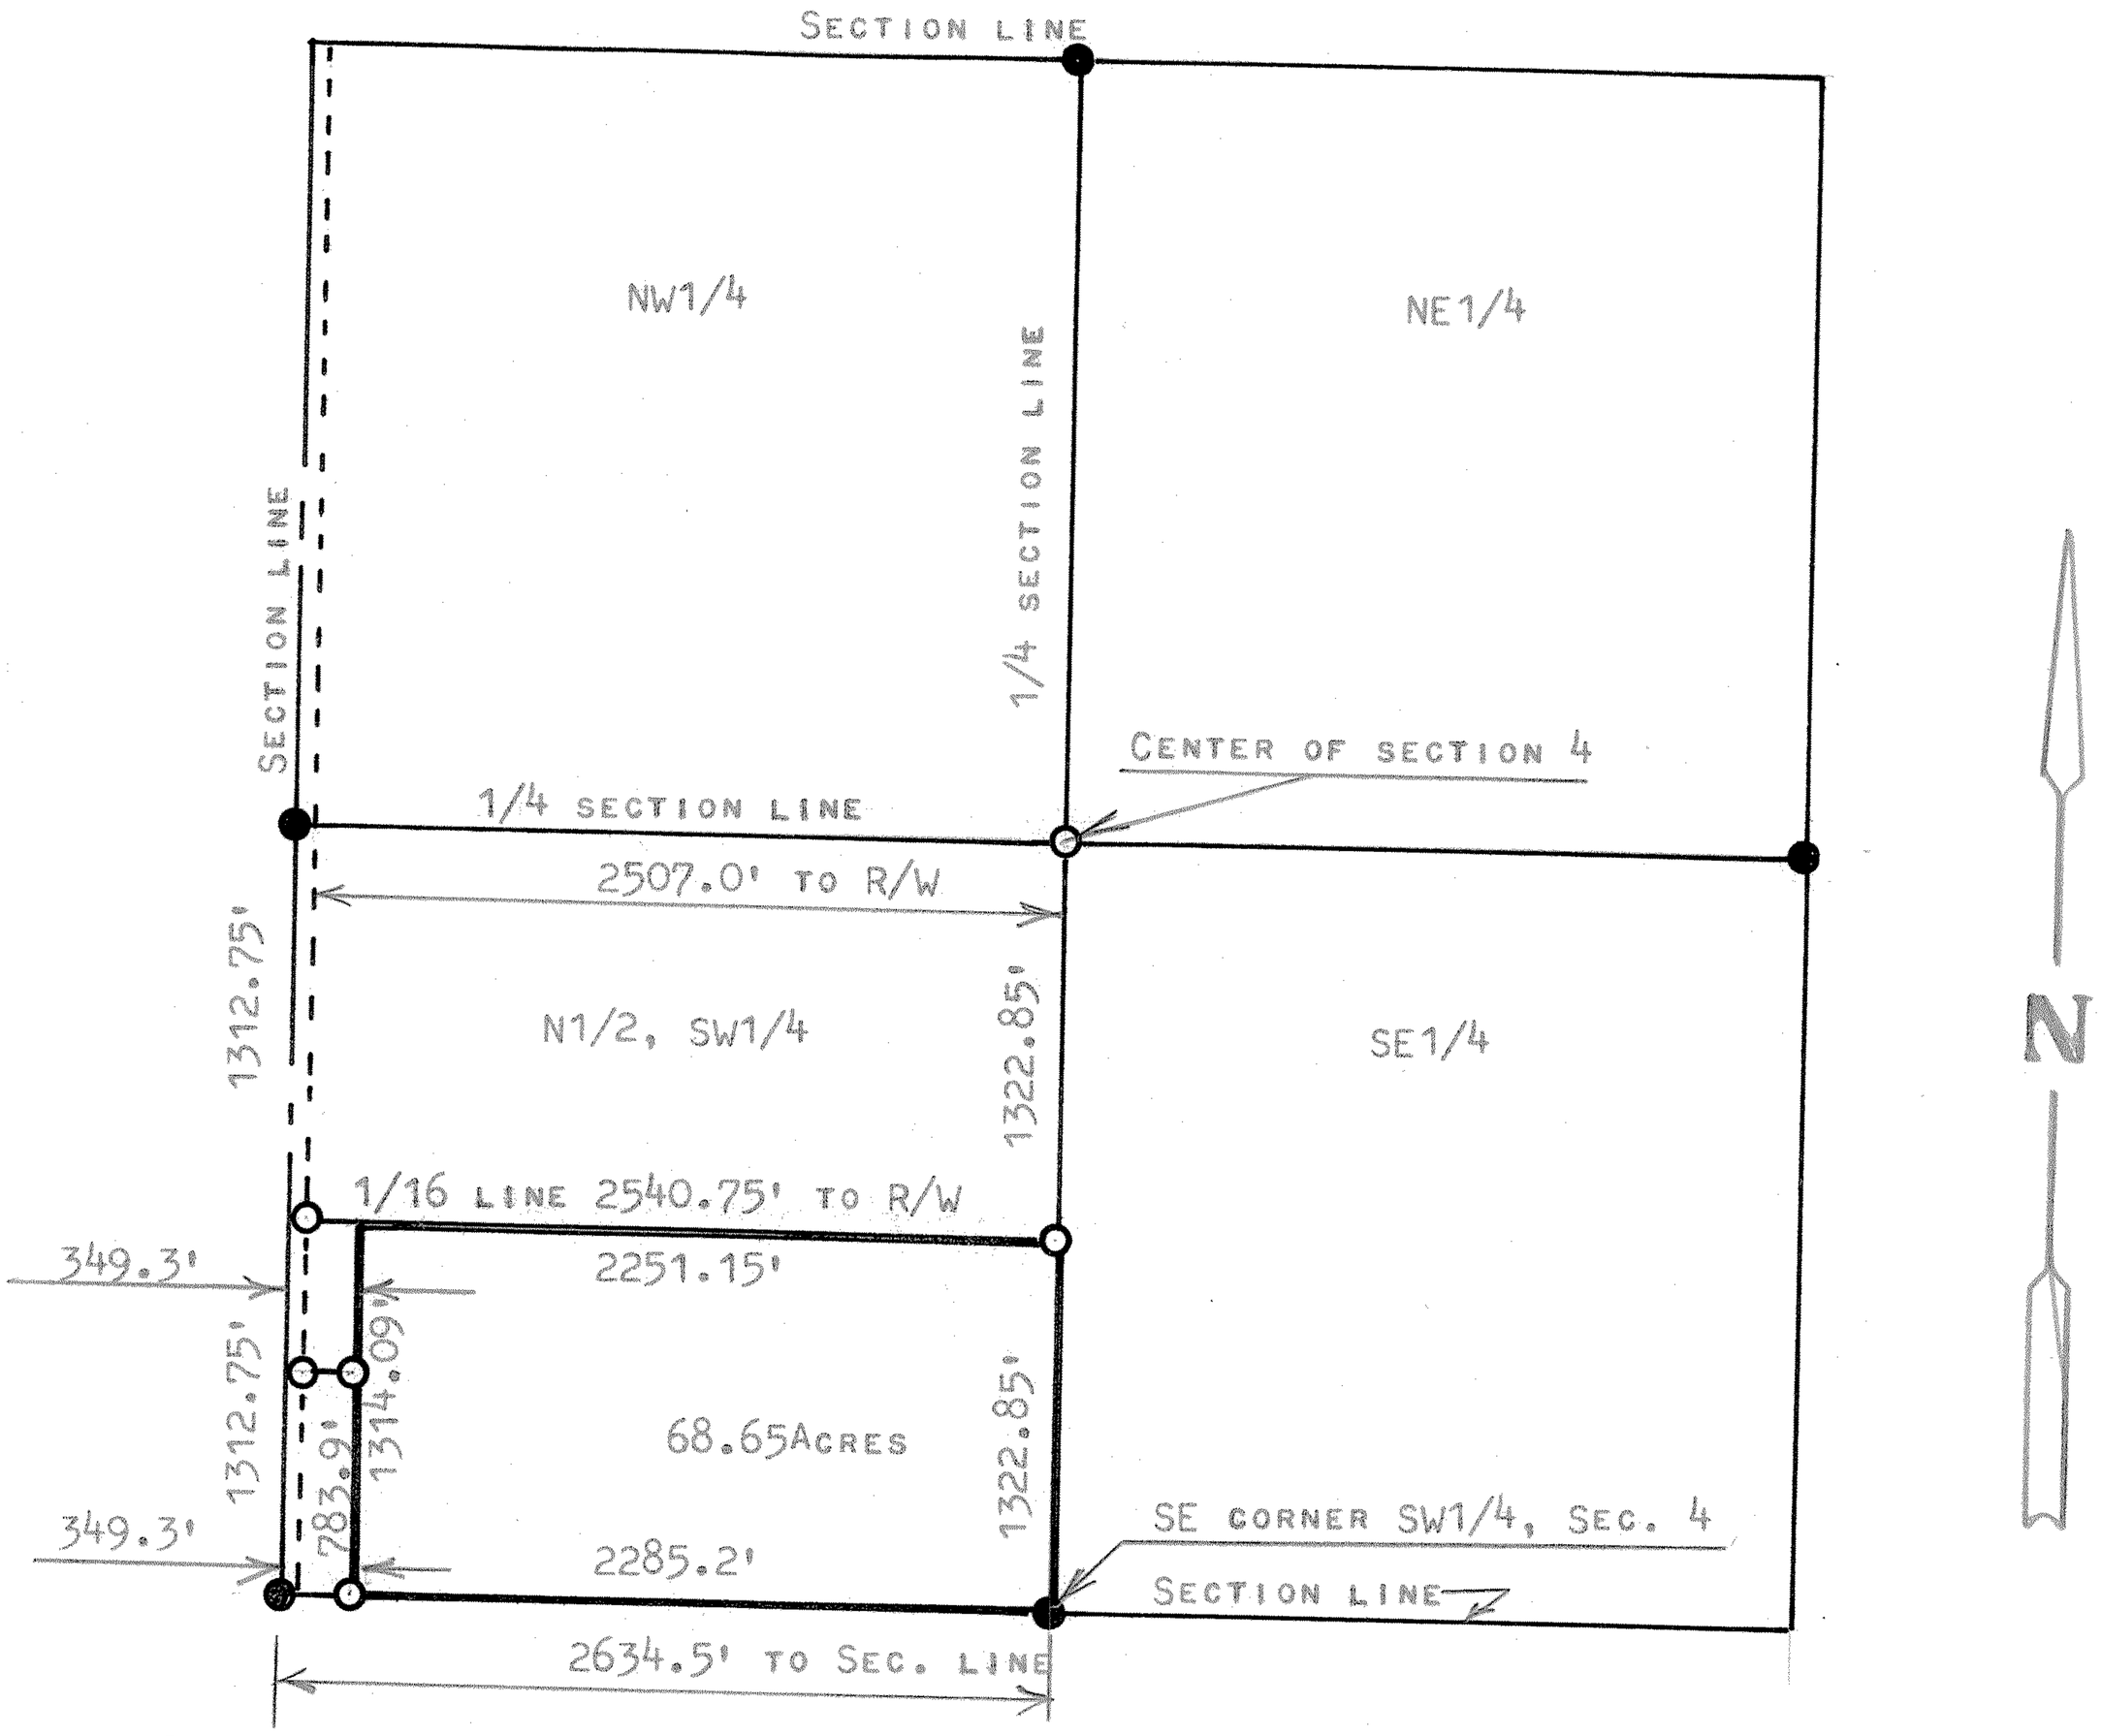

● PINS FOUND THIS SURVEY
○ PINS SET THIS SURVEY

STATE OF KANSAS)
COUNTY OF MCPHERSON) SS

I, MELVIN FERGUSON, PROFESSIONAL ENGINEER OF THE STATE OF KANSAS DO HEREBY CERTIFY THAT UNDER MY SUPERVISION A SURVEY WAS MADE UNDER MY SUPERVISION IN THE S1/2, SW1/4, SECTION 4, T19S, R3W OF THE 6TH P.M. AND DESCRIBED AS FOLLOWS:

BEGINNING AT THE SE CORNER OF SAID SW1/4, SECTION 4, T19S, R3W OF THE6TH P.M.; THENCE NORTH ON 1/4 SECTION LINE TO THE 1/16 LINE A DISTANCE OF 1322.85 FEET; THENCE WEST ON 1/16 LINE 2251.15 FEET, SAID POINT IS 349.3 FEET TO WEST SECTION LINE; THENCE SOUTH PARALLEL WITH SECTION LINE 1314.09 FEET, AND TO THE SECTION LINE; THENCE EAST ON SECTION LINE 2285.2 FEET TO THE PLACE OF BEGINNING SAID TRACT OF LAND CONTAINS 68.65 ACRES MORE OR LESS, AND THAT THE ABOVE PLAT IS A TRUE EXHIBIT OF SAID SURVEY AS FAR AS IT IS KNOWN TO ME.

SURVEY CALLED FOR BY PERRIN REAL ESTATE

SIGNED THIS 27th DAY OF SEPTEMBER, 1977

Melvin Ferguson
MELVIN FERGUSON
PROFESSIONAL ENGINEER
MCPHERSON, KANSAS

MELVIN V. FERGUSON LICENSED 6772 KANSAS PROFESSIONAL ENGINEER

MICROFILM