http://www.adultpdf.com
Created by TIFF To PDF trial version, to remove this mark, please register this software.

A SURVEY OF A TRACT OF LAND IN THE SW1/4, SECTION 4, T19S, R3W, MCPHERSON, KANSAS

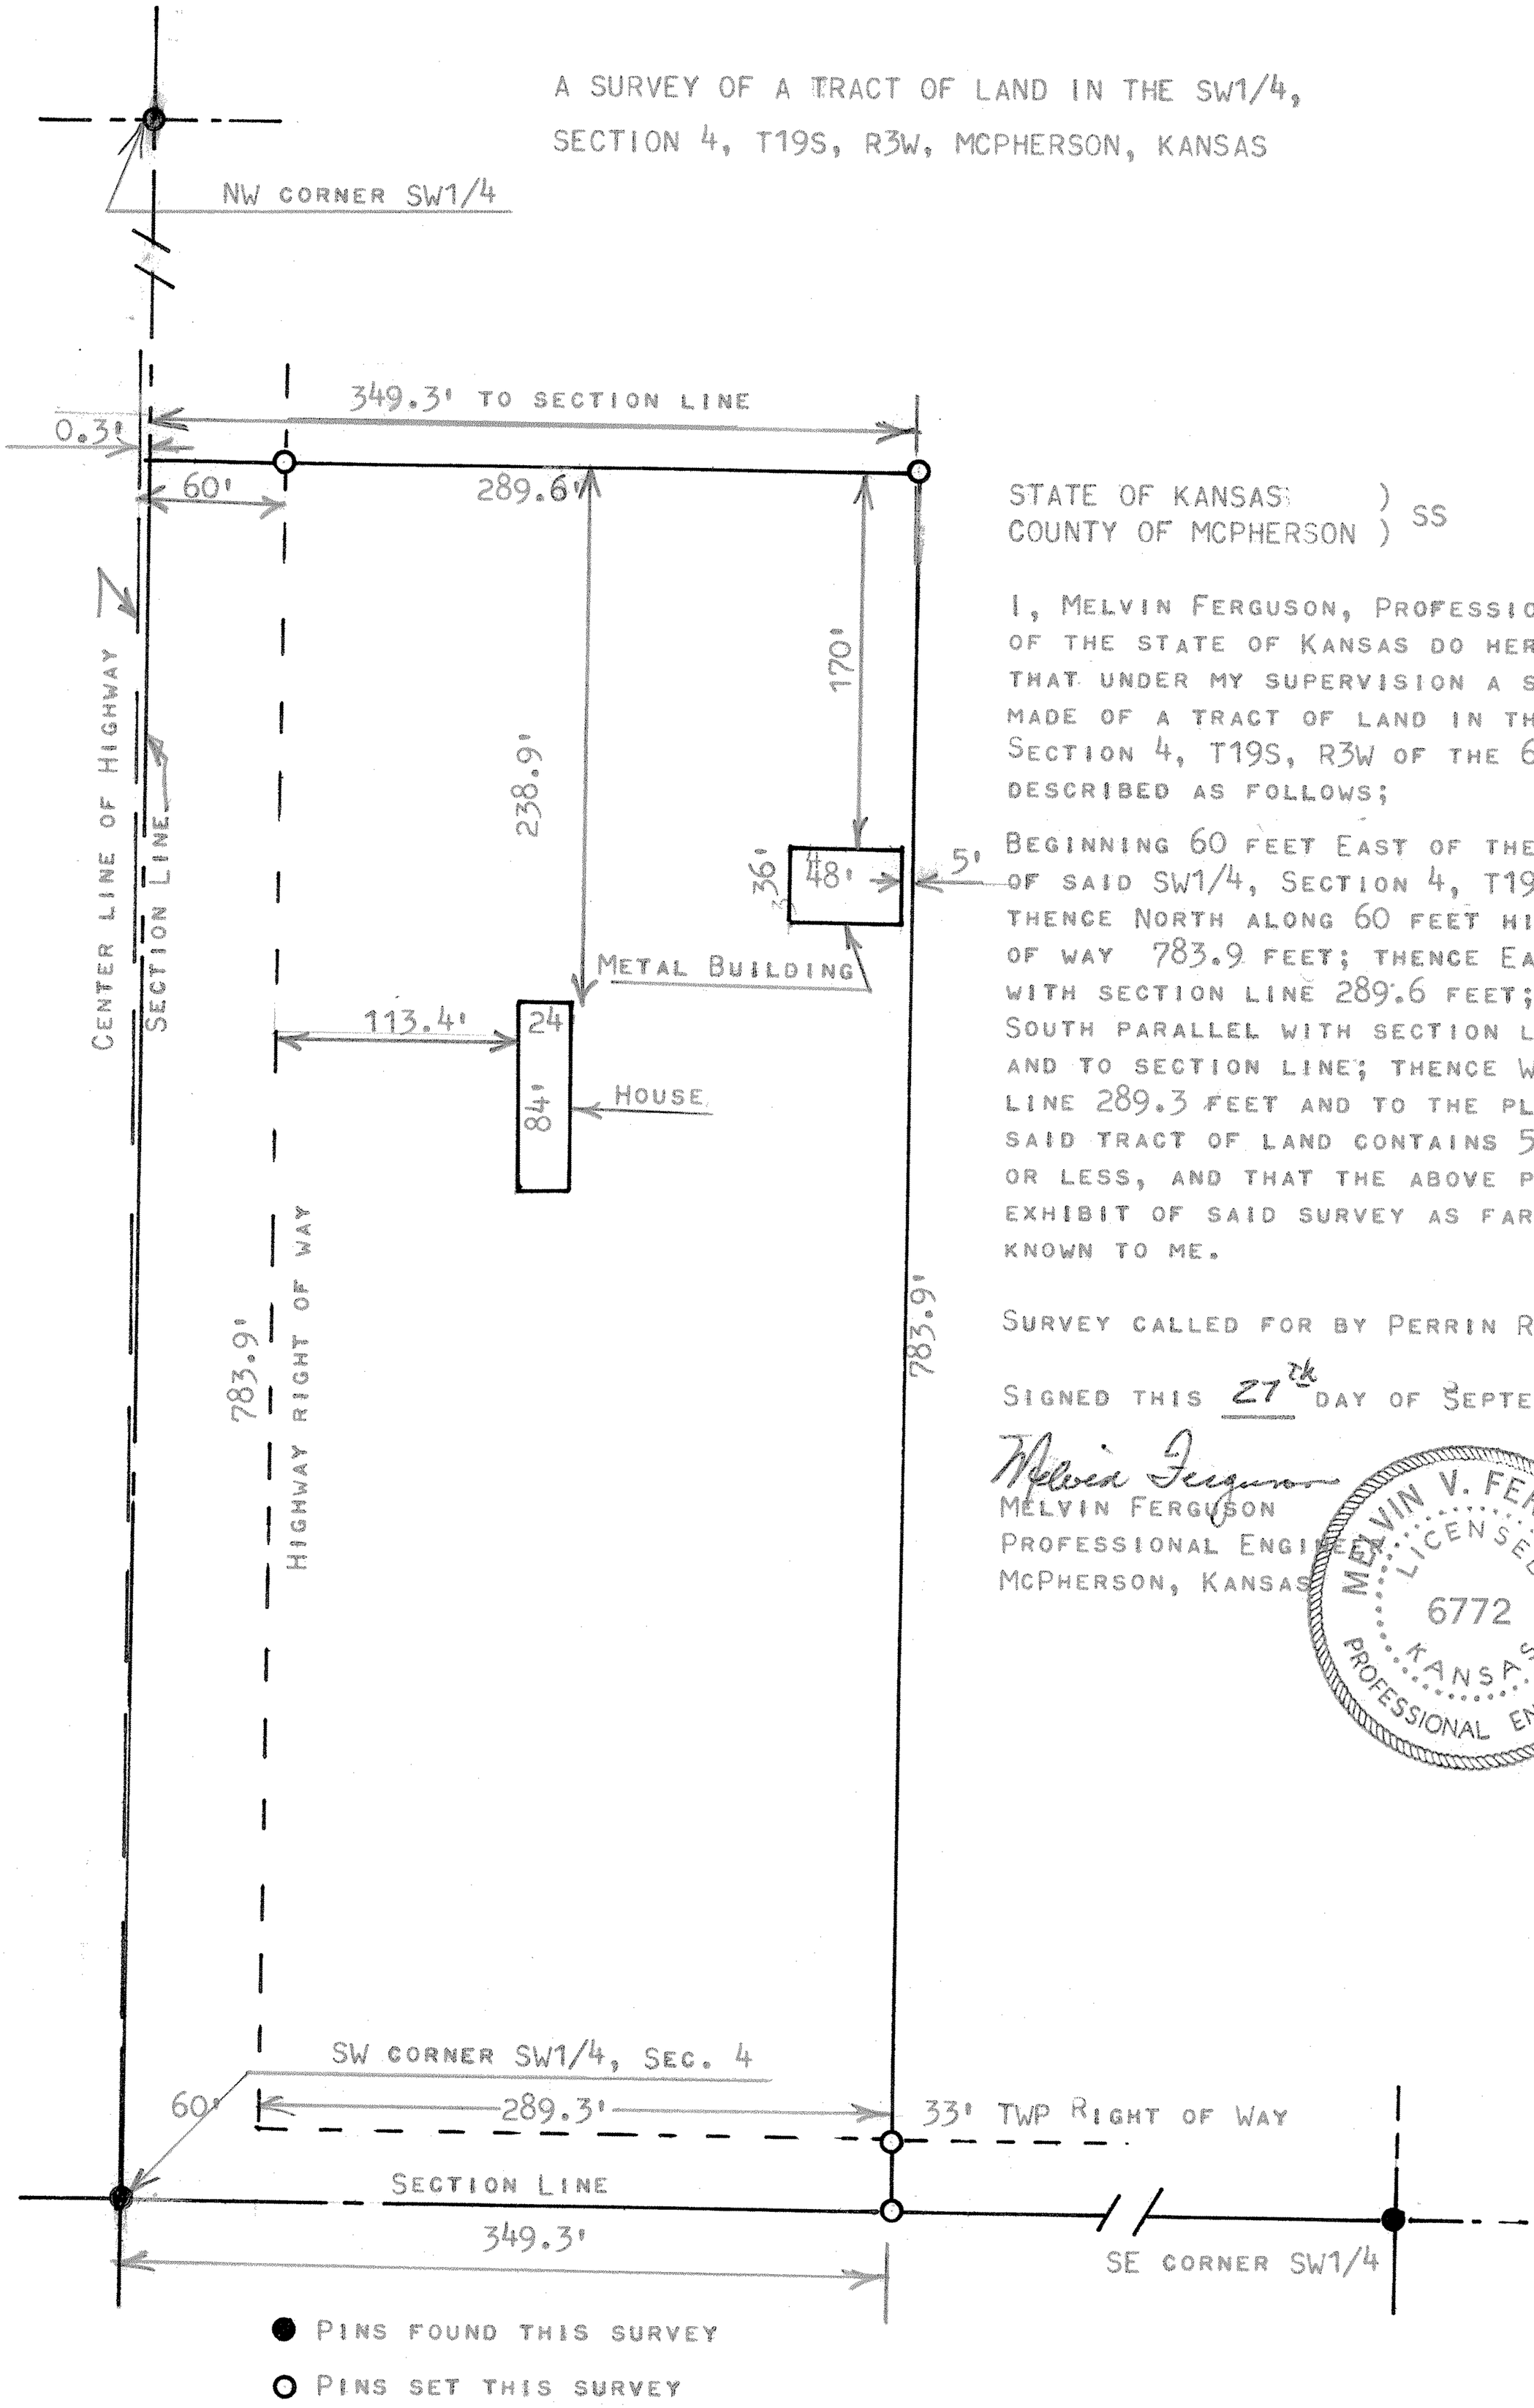

STATE OF KANSAS)
COUNTY OF MCPHERSON) SS

I, MELVIN FERGUSON, PROFESSIONAL ENGINEER OF THE STATE OF KANSAS DO HEREBY CERTIFY THAT UNDER MY SUPERVISION A SURVEY WAS MADE OF A TRACT OF LAND IN THE SW1/4, SECTION 4, T19S, R3W OF THE 6TH P.M. AND DESCRIBED AS FOLLOWS;

BEGINNING 60 FEET EAST OF THE SW CORNER OF SAID SW1/4, SECTION 4, T19S, R3W; THENCE NORTH ALONG 60 FEET HIGHWAY RIGHT OF WAY 783.9 FEET; THENCE EAST PARALLEL WITH SECTION LINE 289.6 FEET; THENCE SOUTH PARALLEL WITH SECTION LINE 783.9 FEET AND TO SECTION LINE; THENCE WEST ON SECTION LINE 289.3 FEET AND TO THE PLACE OF BEGINNING SAID TRACT OF LAND CONTAINS 5.2 ACRES MORE OR LESS, AND THAT THE ABOVE PLAT IS A TRUE EXHIBIT OF SAID SURVEY AS FAR AS IT IS KNOWN TO ME.

SURVEY CALLED FOR BY PERRIN REAL ESTATE

SIGNED THIS 27th DAY OF SEPTEMBER, 1977

Melvin Ferguson
MELVIN FERGUSON
PROFESSIONAL ENGINEER
McPHERSON, KANSAS

MELVIN V. FERGUSON LICENSED 6772 KANSAS PROFESSIONAL ENGINEER

MICRO